


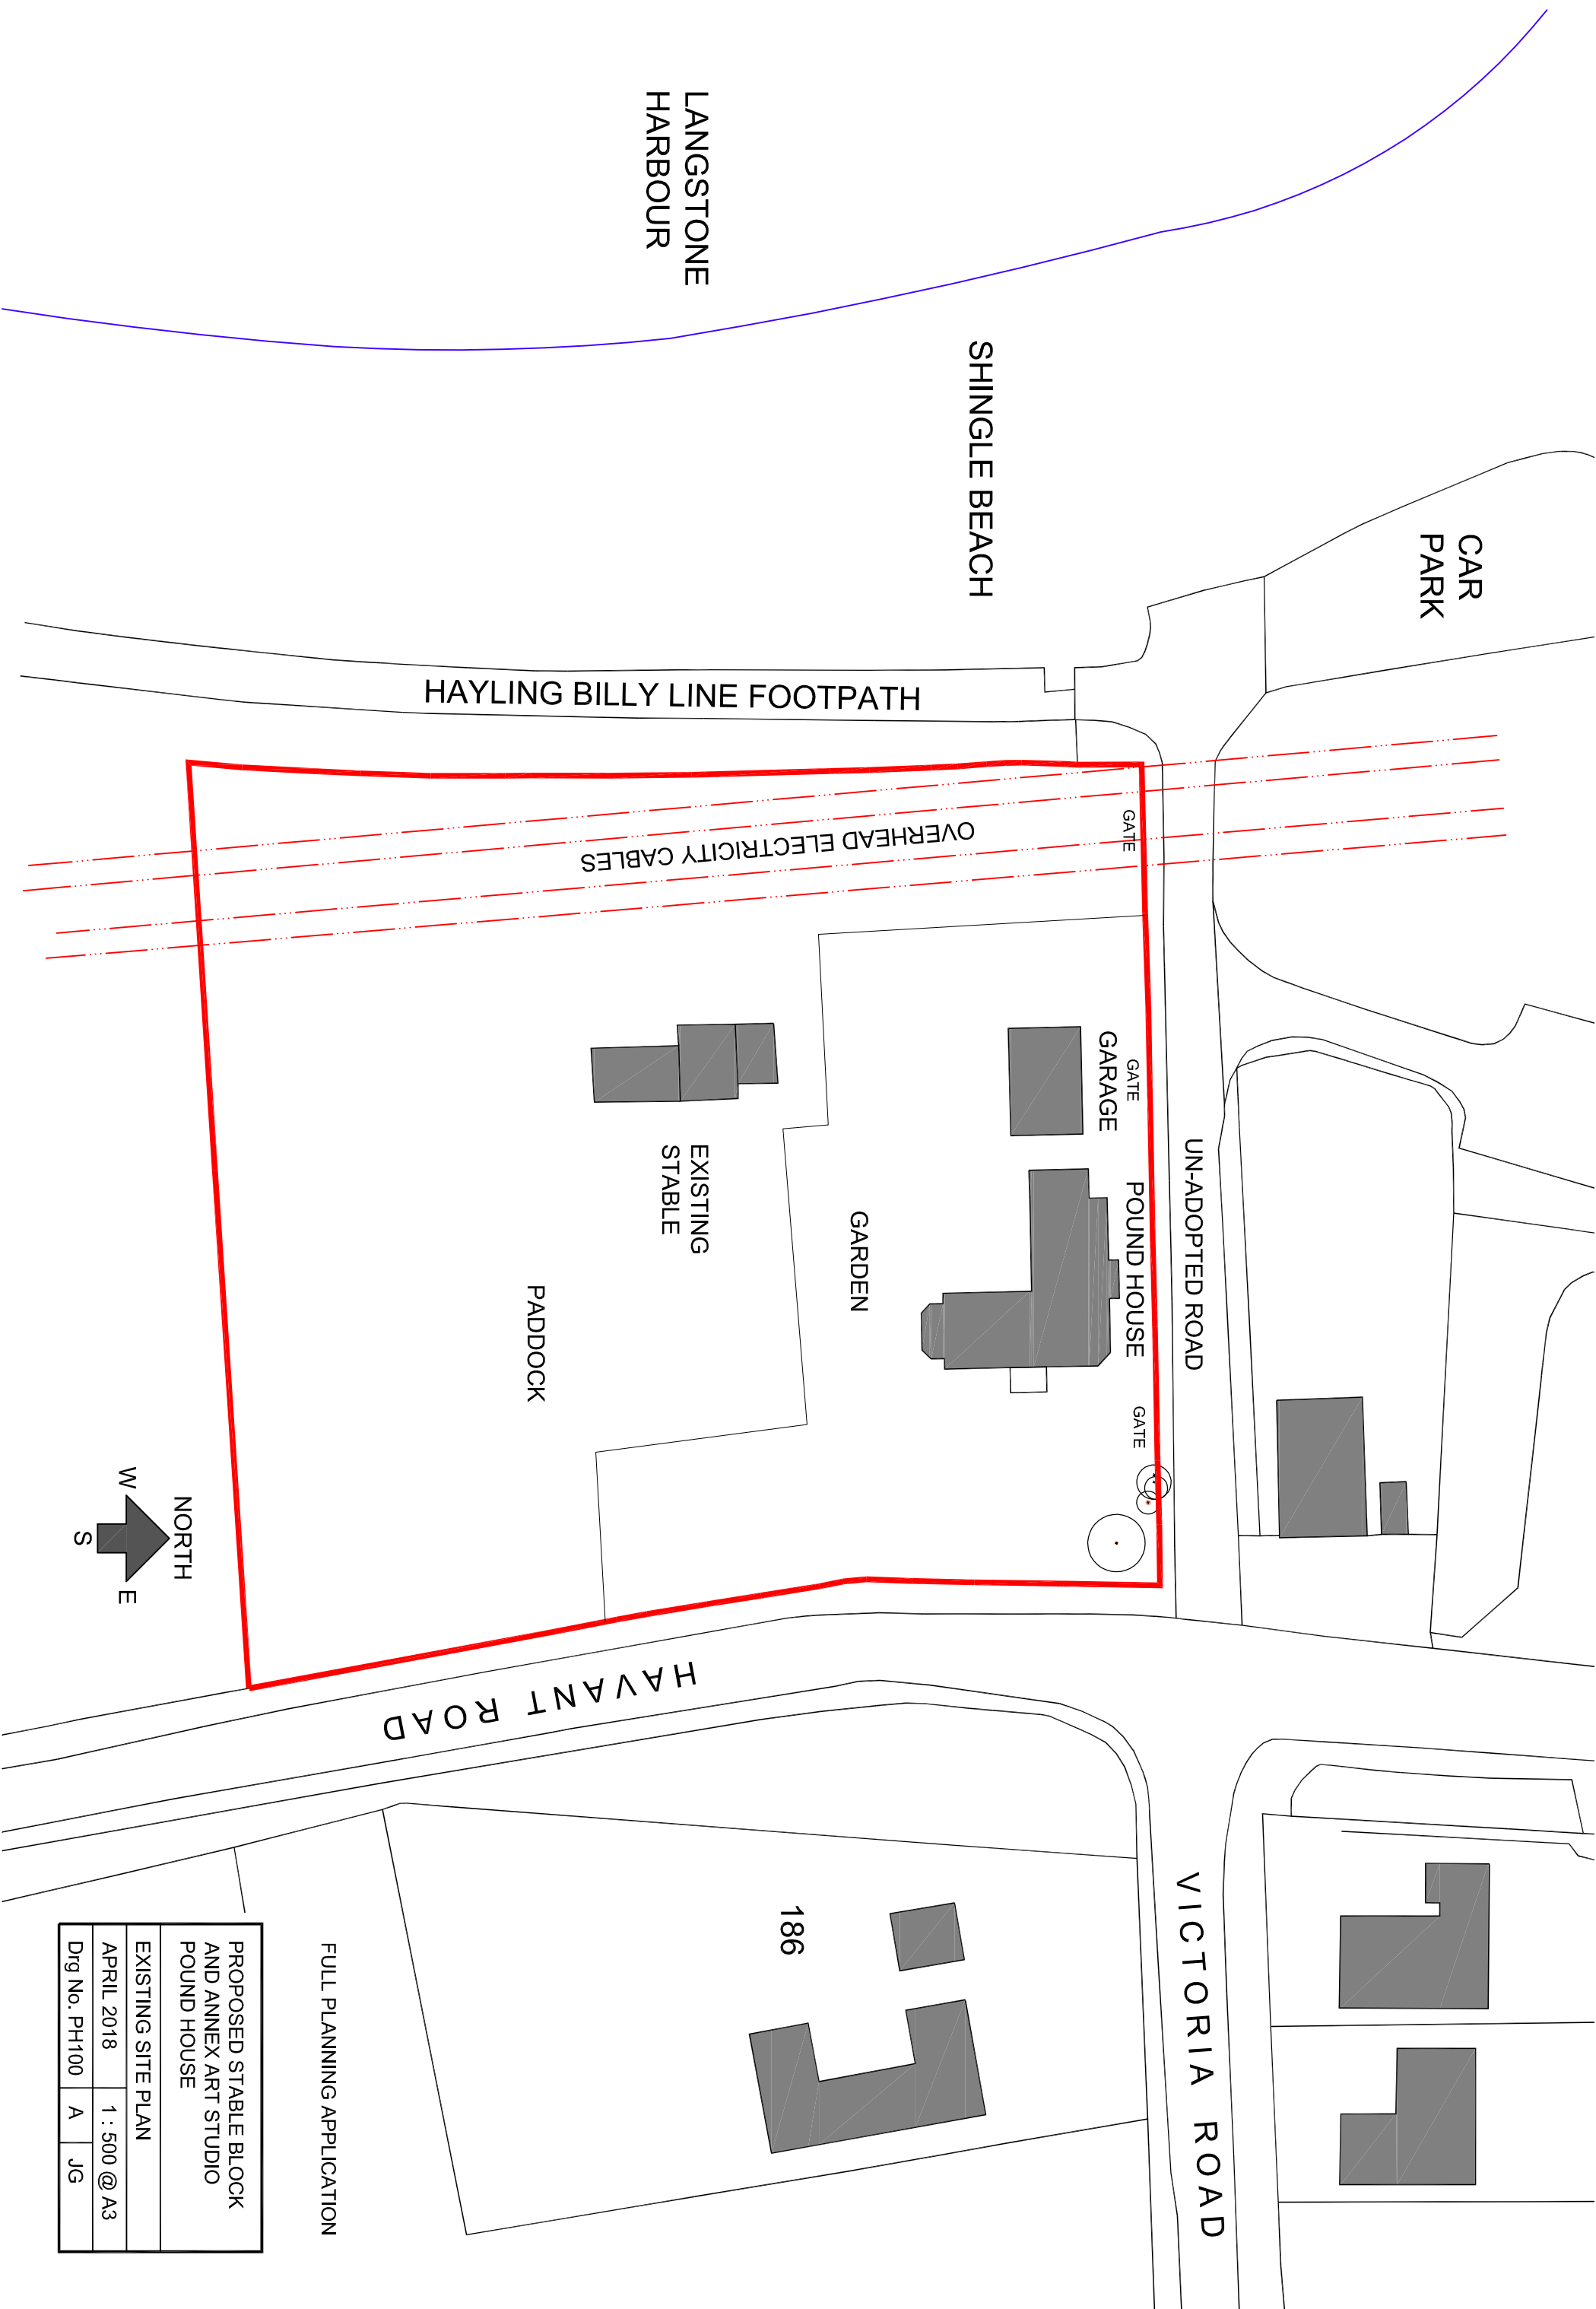

PROPOSED STABLE BLOCK AND ANNEX ART STUDIO POUND HOUSE			
EXISTING SITE PLAN			
APRIL 2018	1 : 500 @ A3		
Dwg No. PH100	A	JG	

FULL PLANNING APPLICATION