

7 AVONDALE ROAD, WATERLOOVILLE

Proposed

NOTES:


Dimensions to be checked on site before commencing work. Any discrepancies shall be reported to the architect immediately.

Do not scale from these drawings except for planning purposes.


Use figured dimensions only.

Where applicable this drawing is to be read in conjunction with other consultants' drawings.


All drawings to be read in conjunction with specification and all other drawings including structural engineer and mechanical and electrical drawings / specification

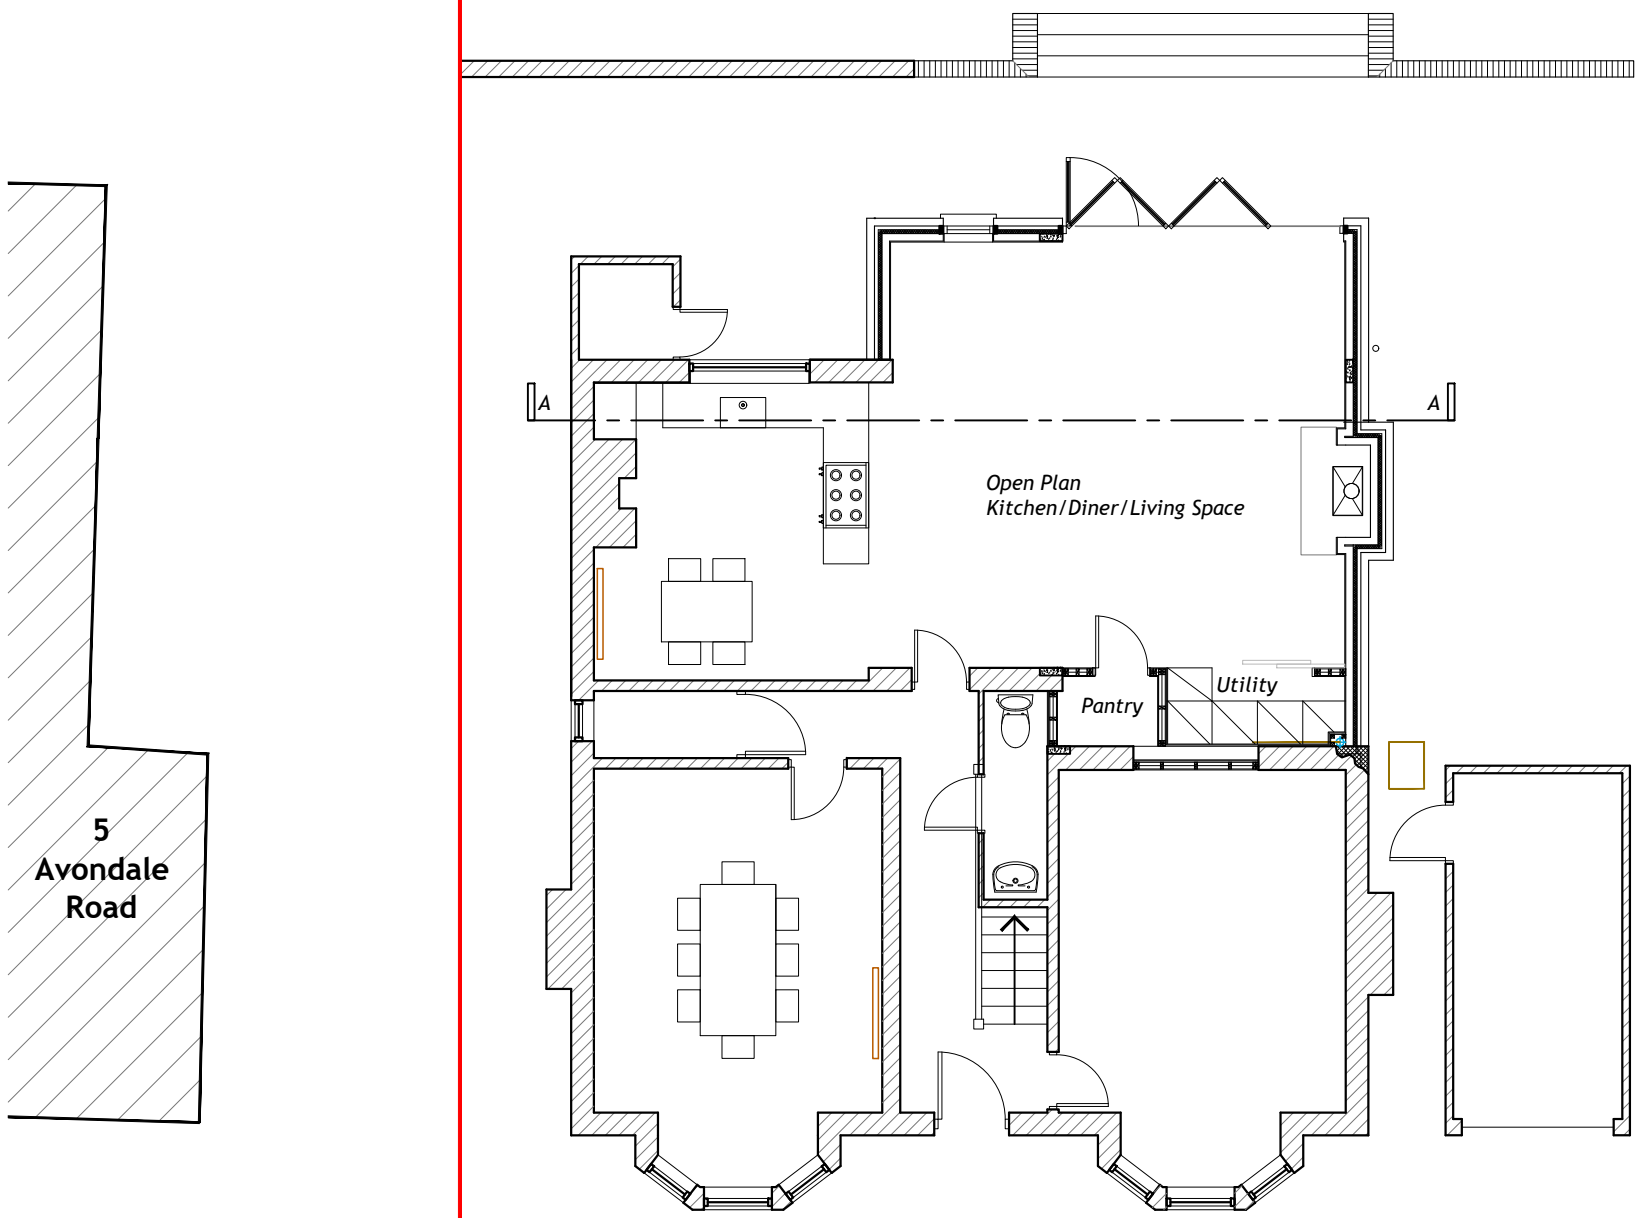


GROUND FLOOR PLAN
1:100

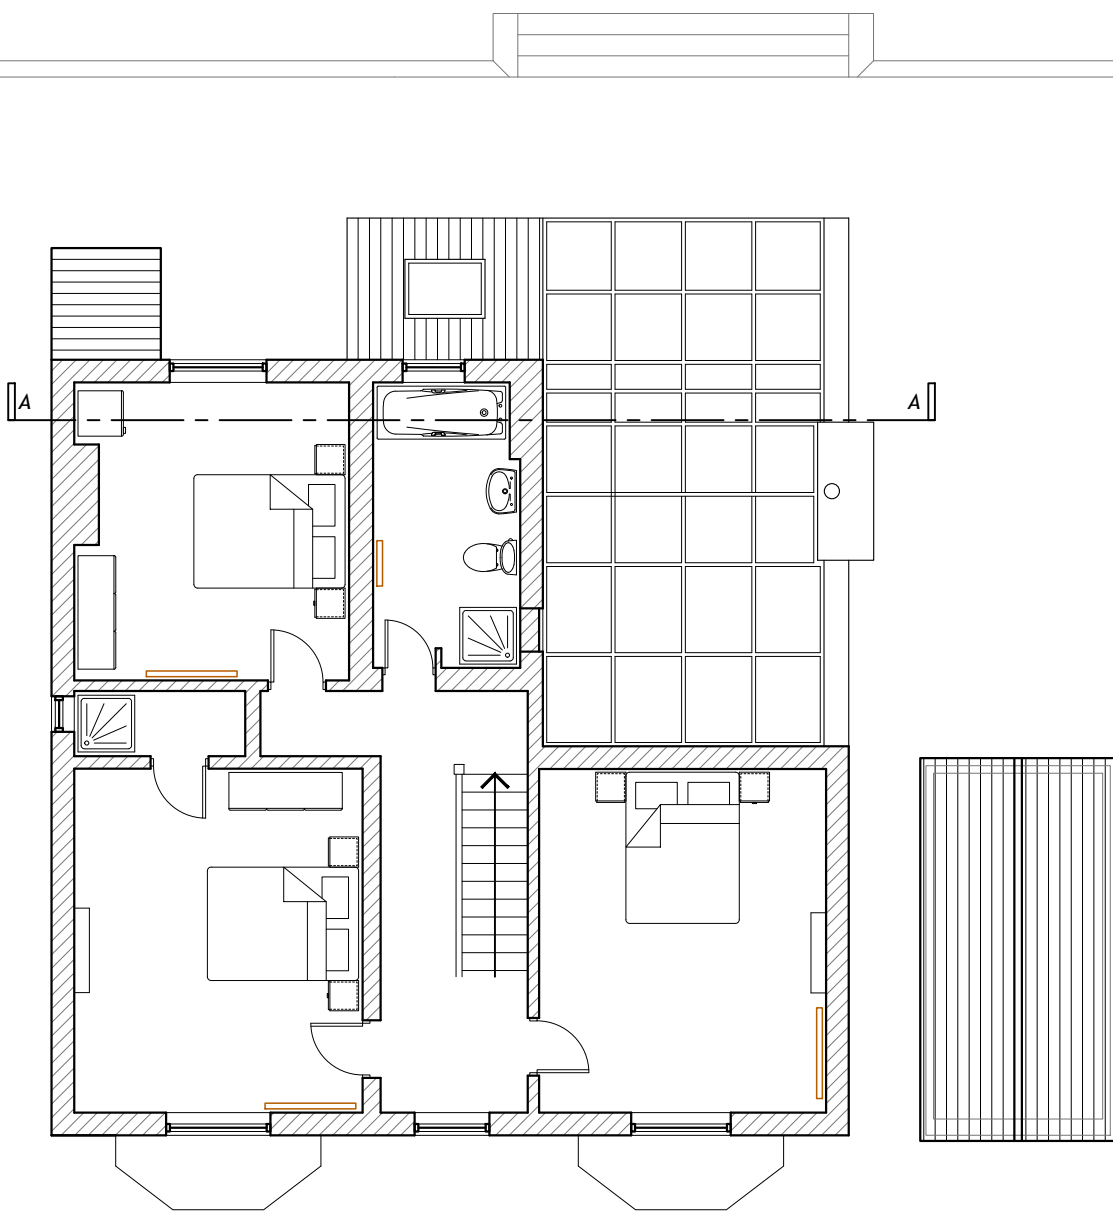


FIRST FLOOR PLAN
1:100

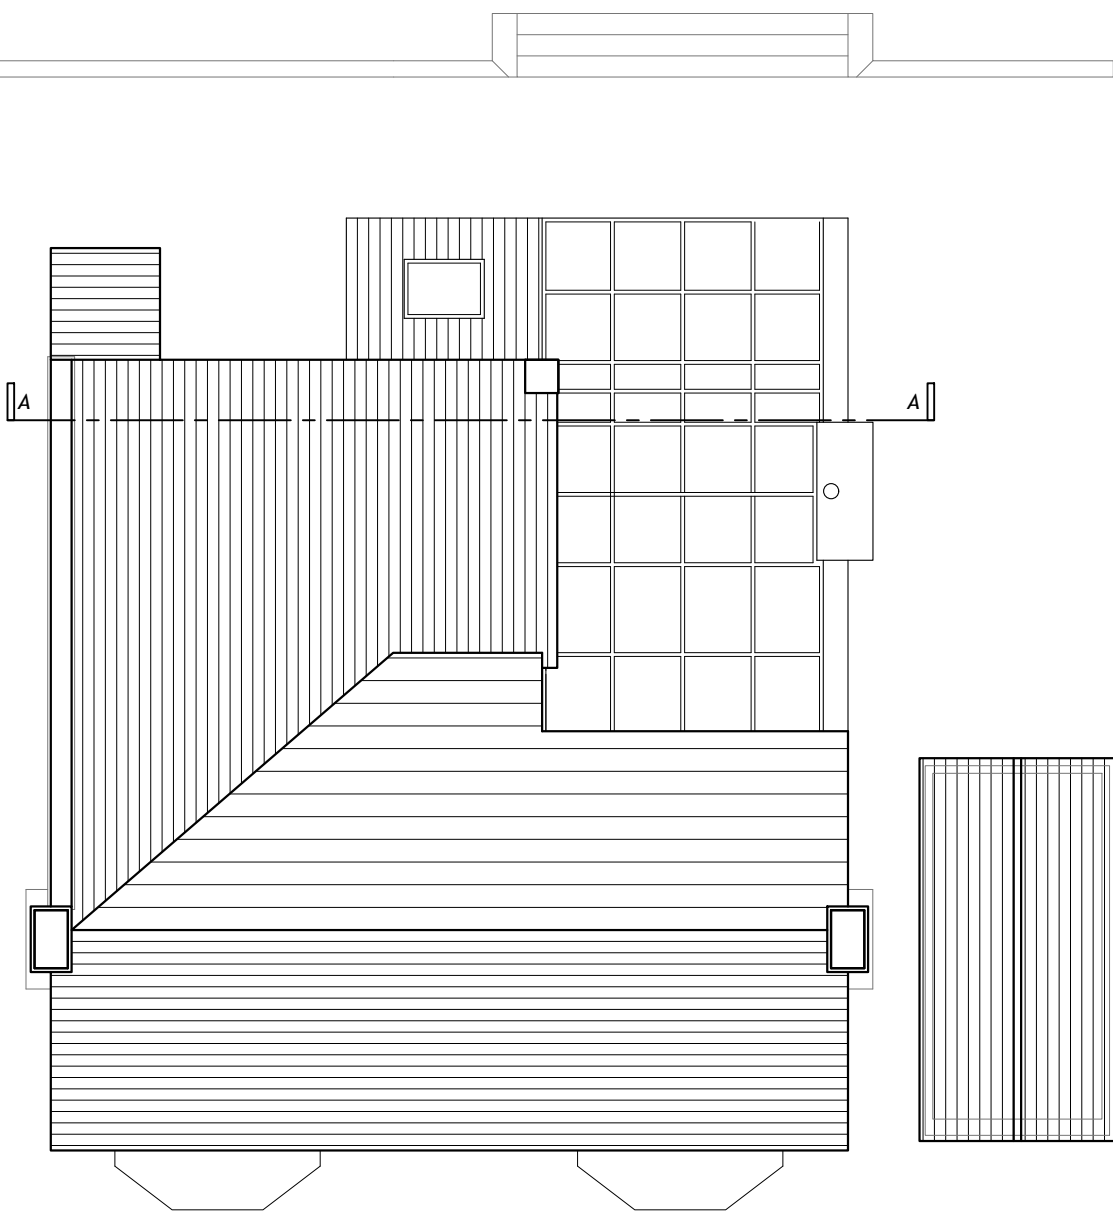

ROOF PLAN
1:100

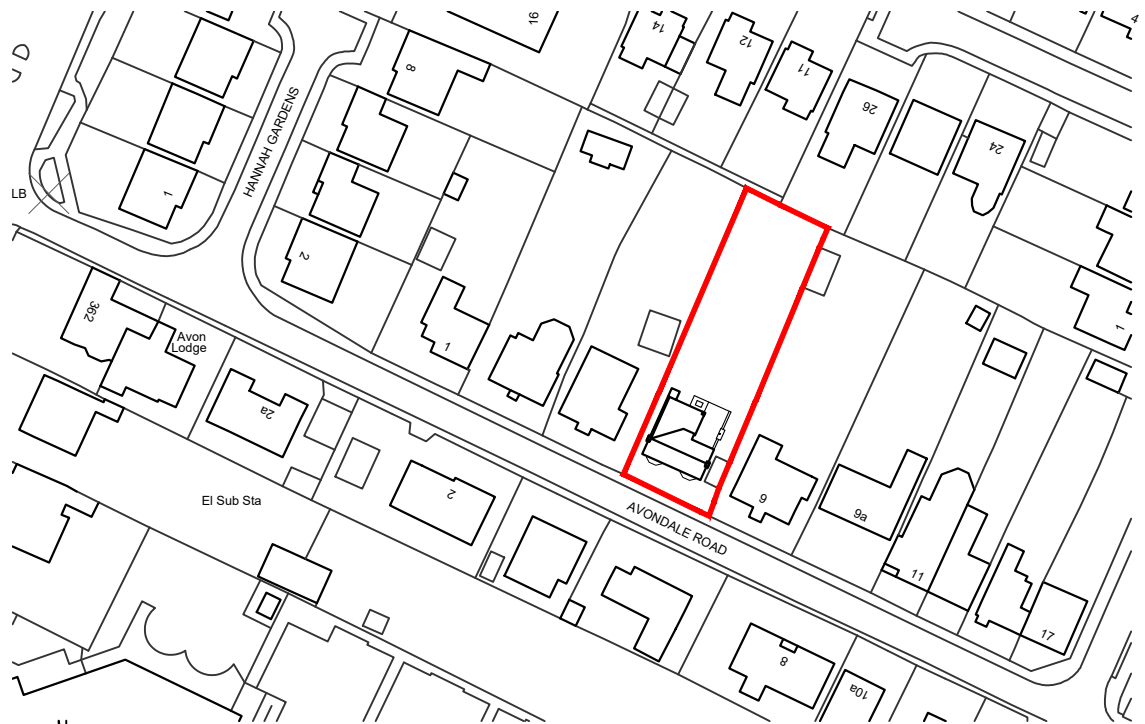


LOCATION PLAN
1:1250
Ordnance Survey, (c) Crown Copyright 2015. All rights reserved. Licence number 100022432

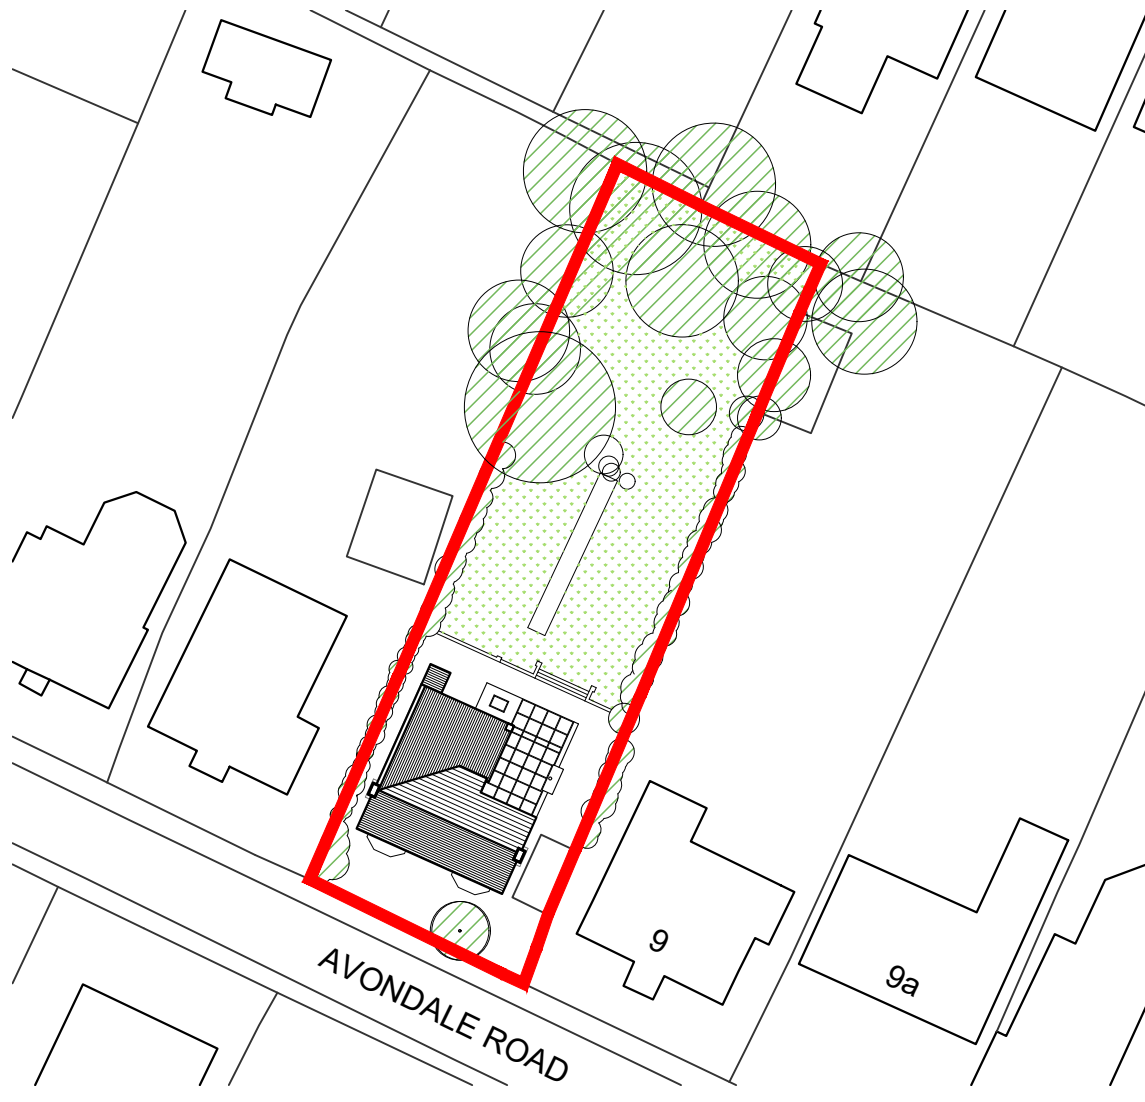


BLOCK PLAN
1:500
Ordnance Survey, (c) Crown Copyright 2015. All rights reserved. Licence number 100022432



FRONT ELEVATION
(South) 1:100

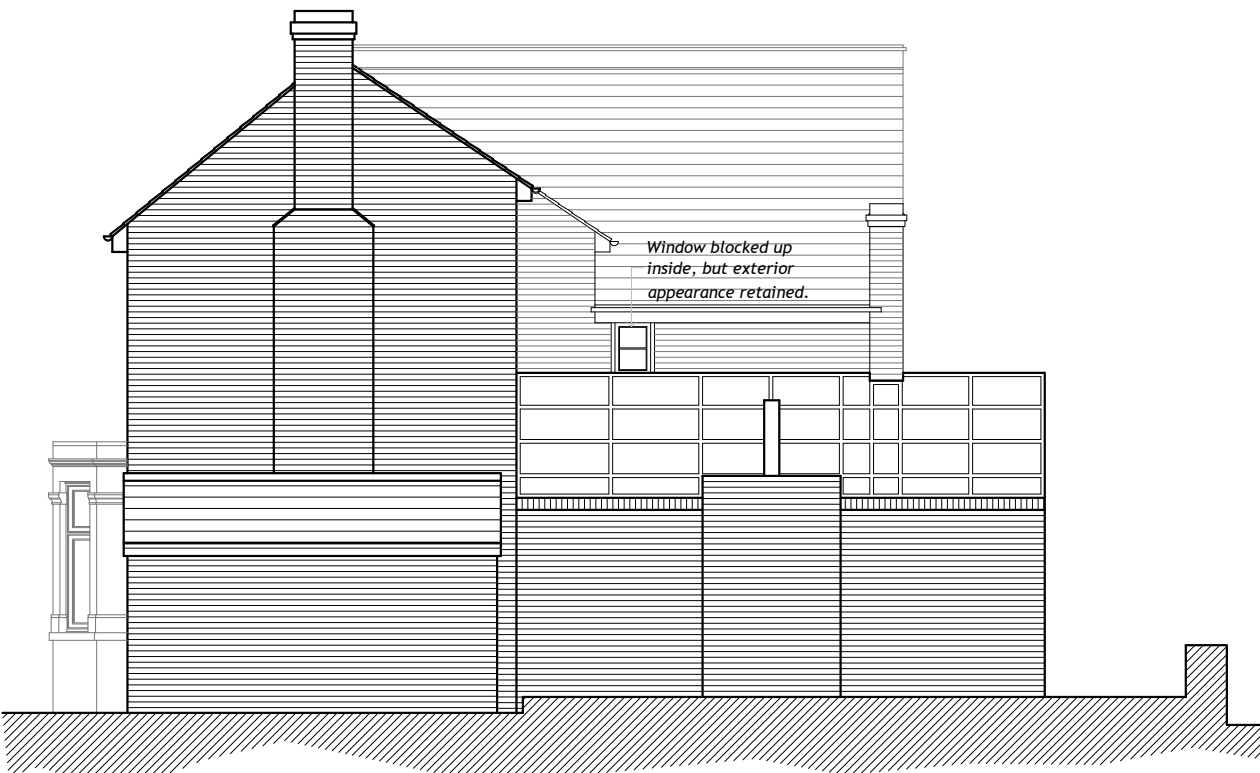


SIDE ELEVATION
(East) 1:100

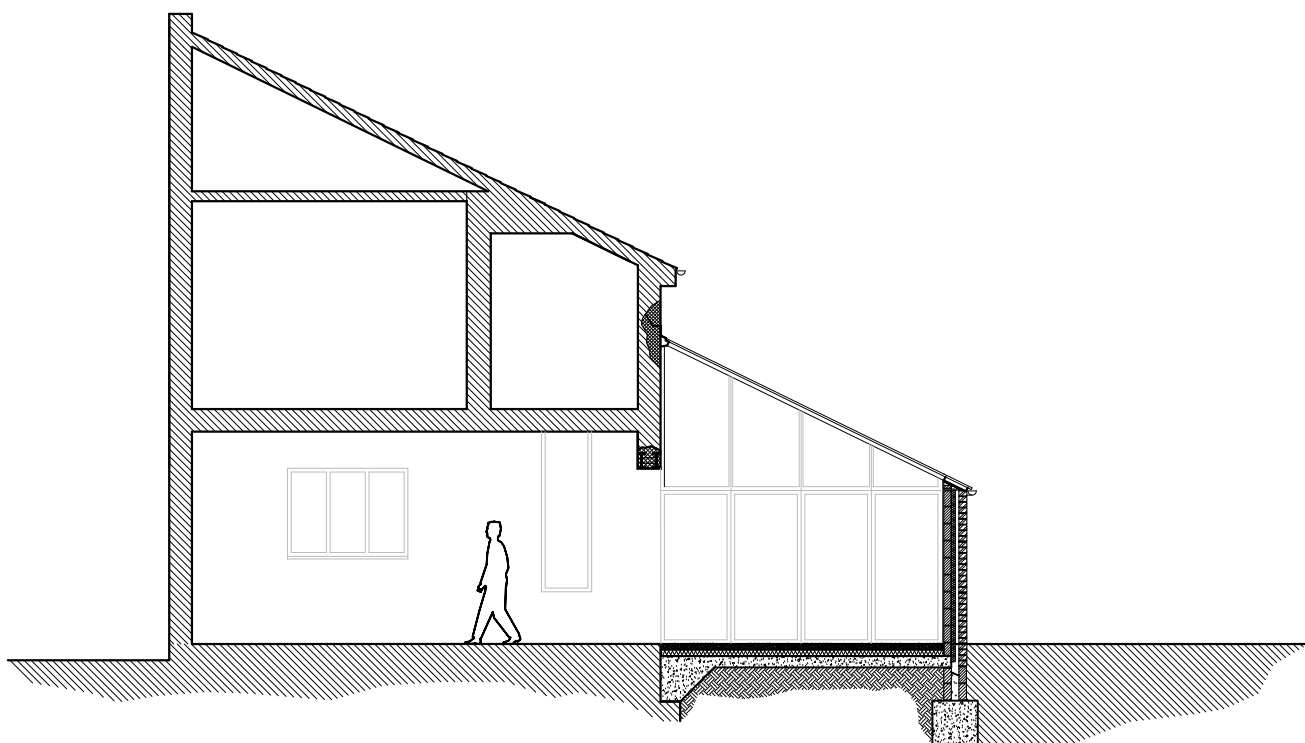


SECTION A-A
1:100




REAR ELEVATION
(North) 1:100

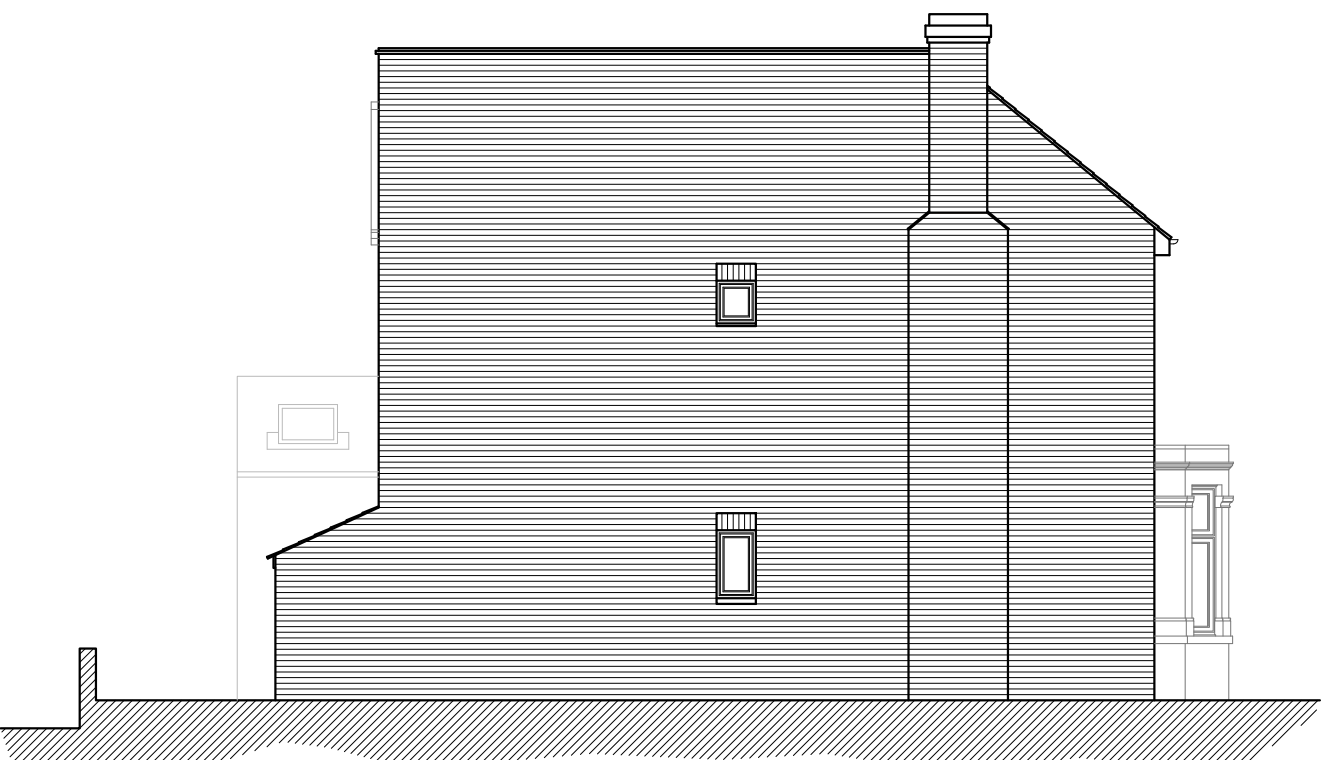

SIDE ELEVATION
(West) 1:100

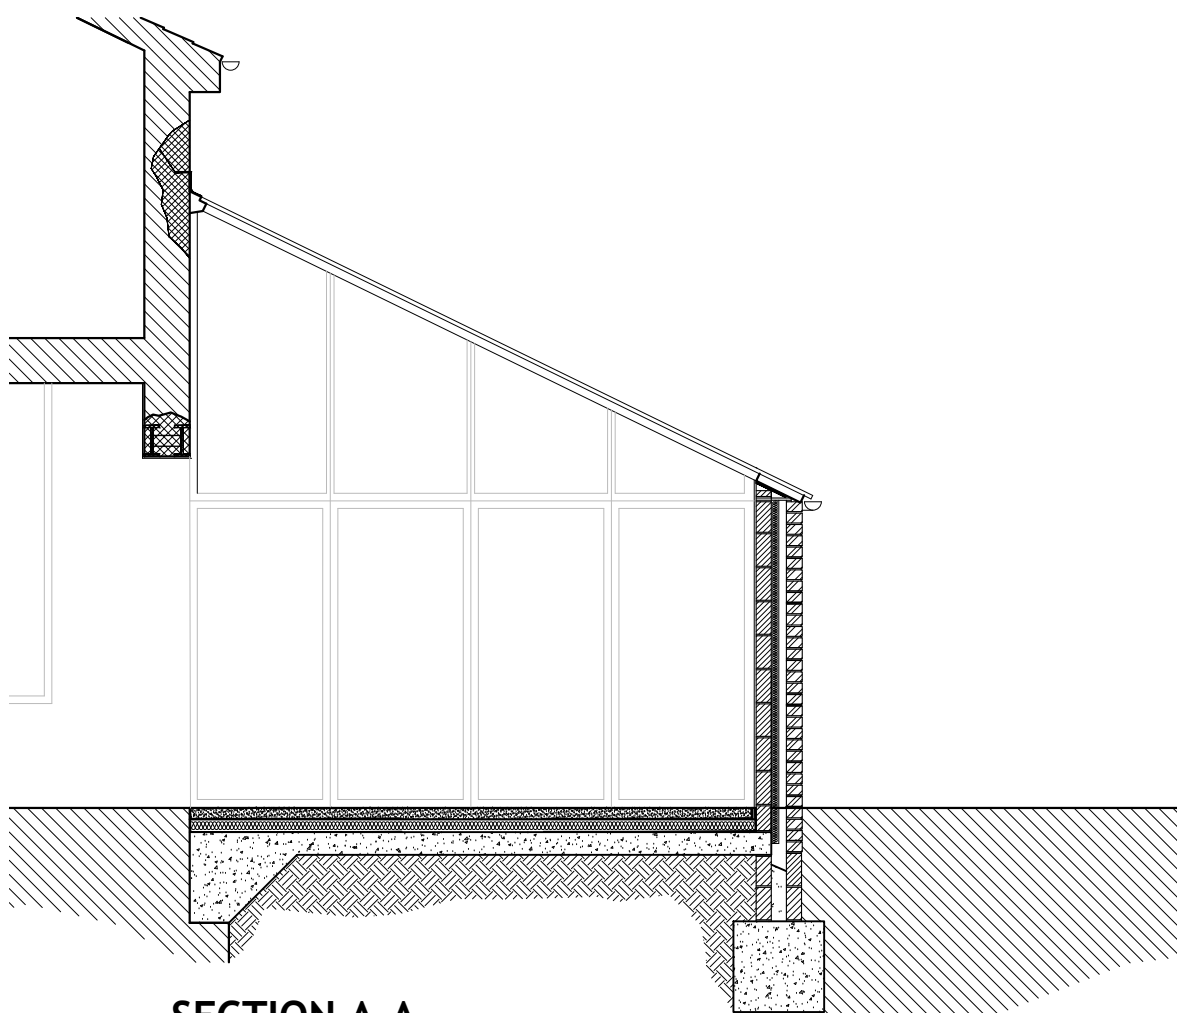

SECTION A-A
1:50

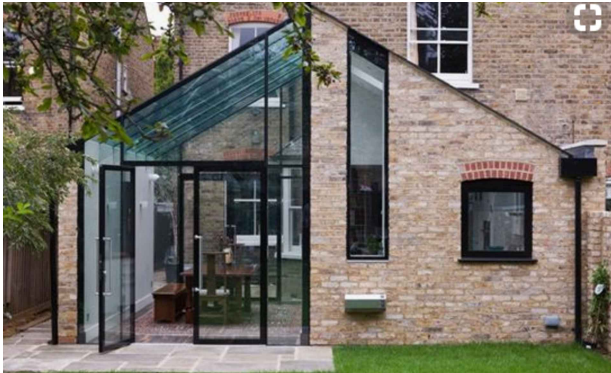

Precedent Image

REV	DATE	AMENDMENT	DRAWN
hd architects Helyer Davies Architects Ltd 1 The Old Flour Mill, Emsworth, PO10 7BT 01243 370 715 www.hdarchitects.co.uk mail@hdarchitects.co.uk			
CLIENT Mr A Cook			
PROJECT 7 Avondale Road Waterlooville Hampshire PO7 7ST			
DRAWING Proposed Plans Proposed Elevations		SCALE 1:100 @ A1	
DATE November 2017		DRAWN JF	
DRAWING NUMBER 14008-002		REVISION B	