




FRONT ELEVATION
* Obscure Glazed Windows

SIDE ELEVATION

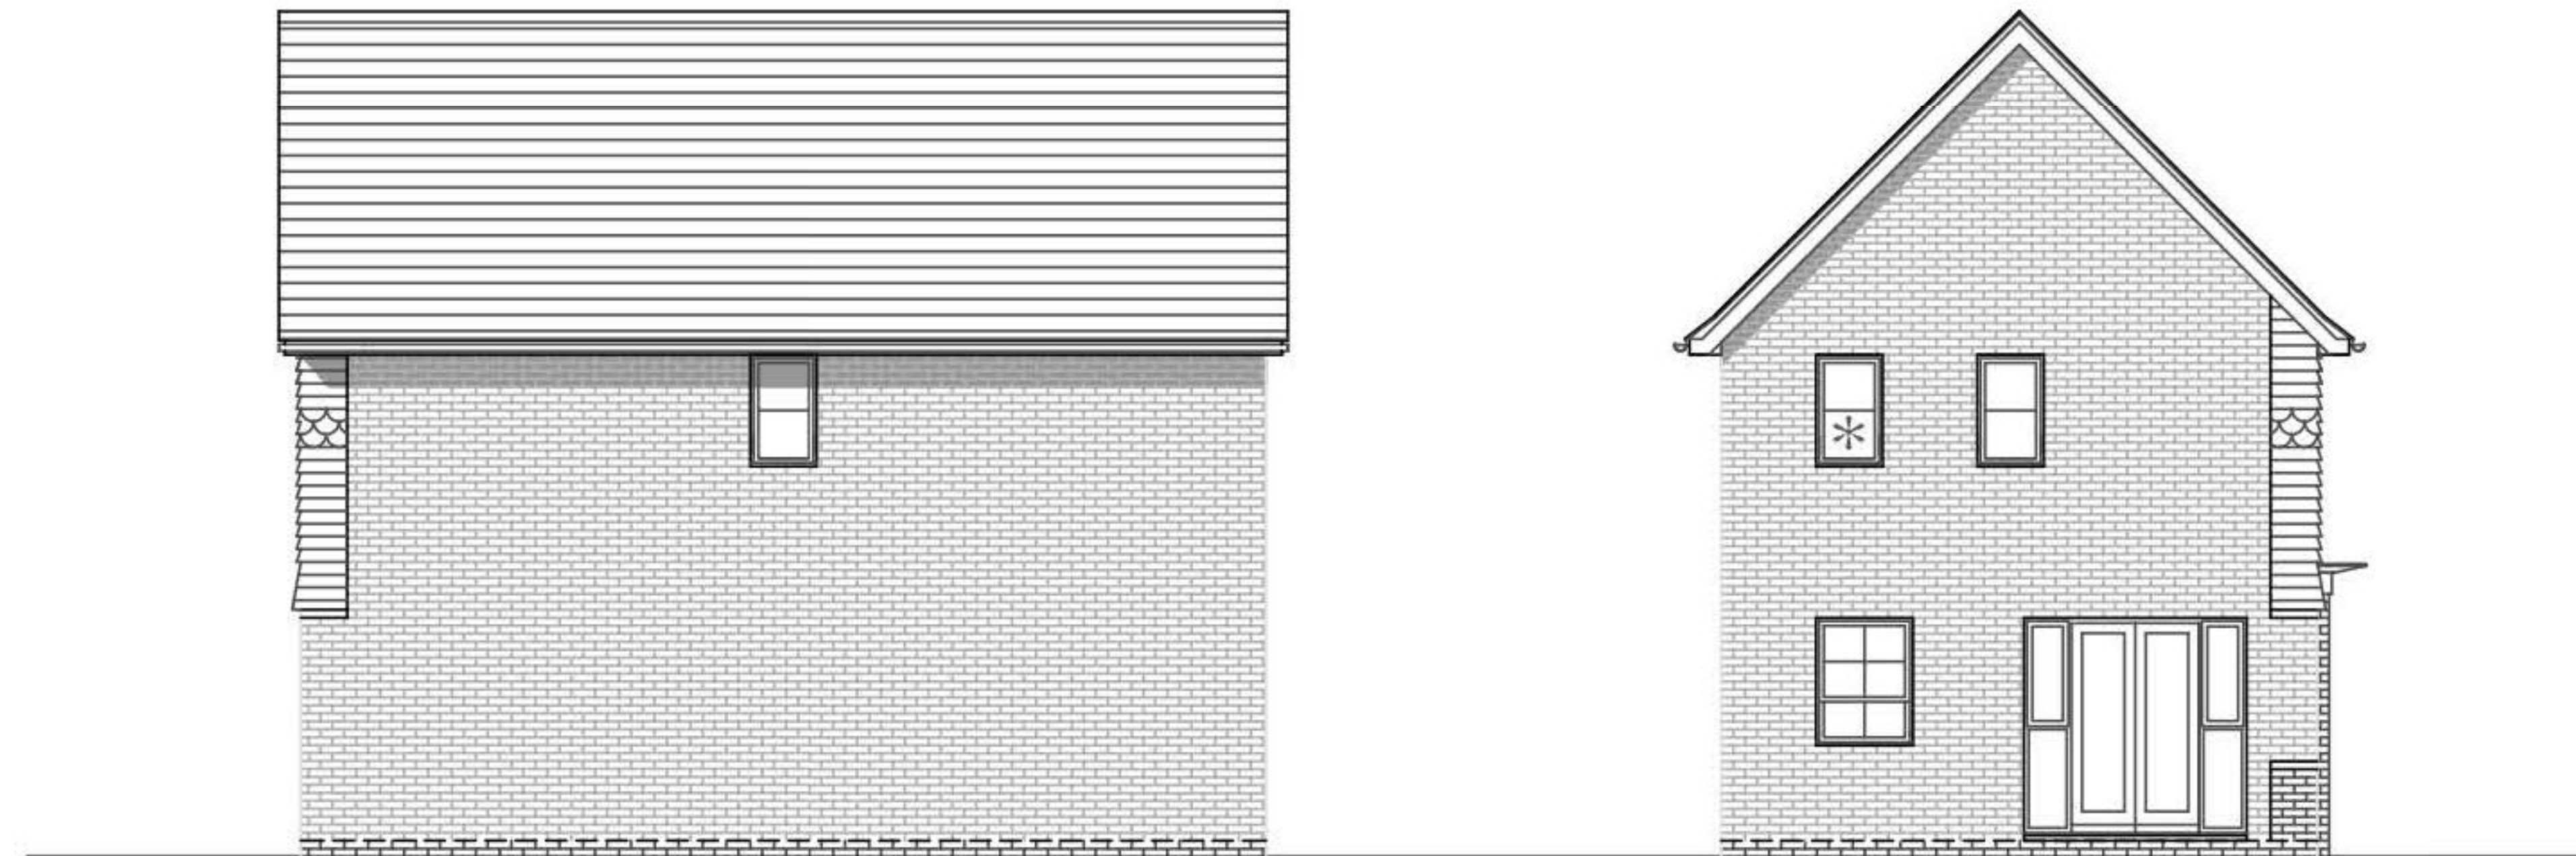

SIDE ELEVATION

REAR ELEVATION

PLOTS 8 (OPP), 16 (AS), 17 (OPP),
24 (AS), 41 (OPP), 45 (AS), 48 (AS),
75 (AS), 78 (OPP), 114 (AS),
138 (OPP) & 147 (AS)

3 BED (5 PERSON)
HOUSE
2.0 STOREY
917 SqFt

Project:
HAVANT ROAD,
EMSWORTH
Title:
ENNERDALE
ELEVATIONS

Drawn by: RKDB Checked by: MAH

Scale @ A3:
0 1 2 3 4 5m
Scale 1:100

Date: OCTOBER 2017

Rev Date Drawn Checked

Drg No: CB_15_105_EN_E02

Rev:

Client:

 **BARRATT**
HOMES


COOPERBAILLIE