



This drawing is the copyright of **Alcove Architecture Ltd**  
All dimensions must be checked on site prior to construction  
Do not scale this drawing except for Planning Application purposes  
Contractor to undertake work in full compliance with statutory requirements

| Rev | Amendments                      | Date     |
|-----|---------------------------------|----------|
| A   | Updated to suit client comments | 17/07/17 |
| B   | Updated to suit client comments | 19/07/17 |

 

Notes:  
Ordnance Survey supplied by Messrs Mapserve  
Landscape and furniture shown indicatively  
Building survey provided by client  
New shown in green. Demolition in light grey dash

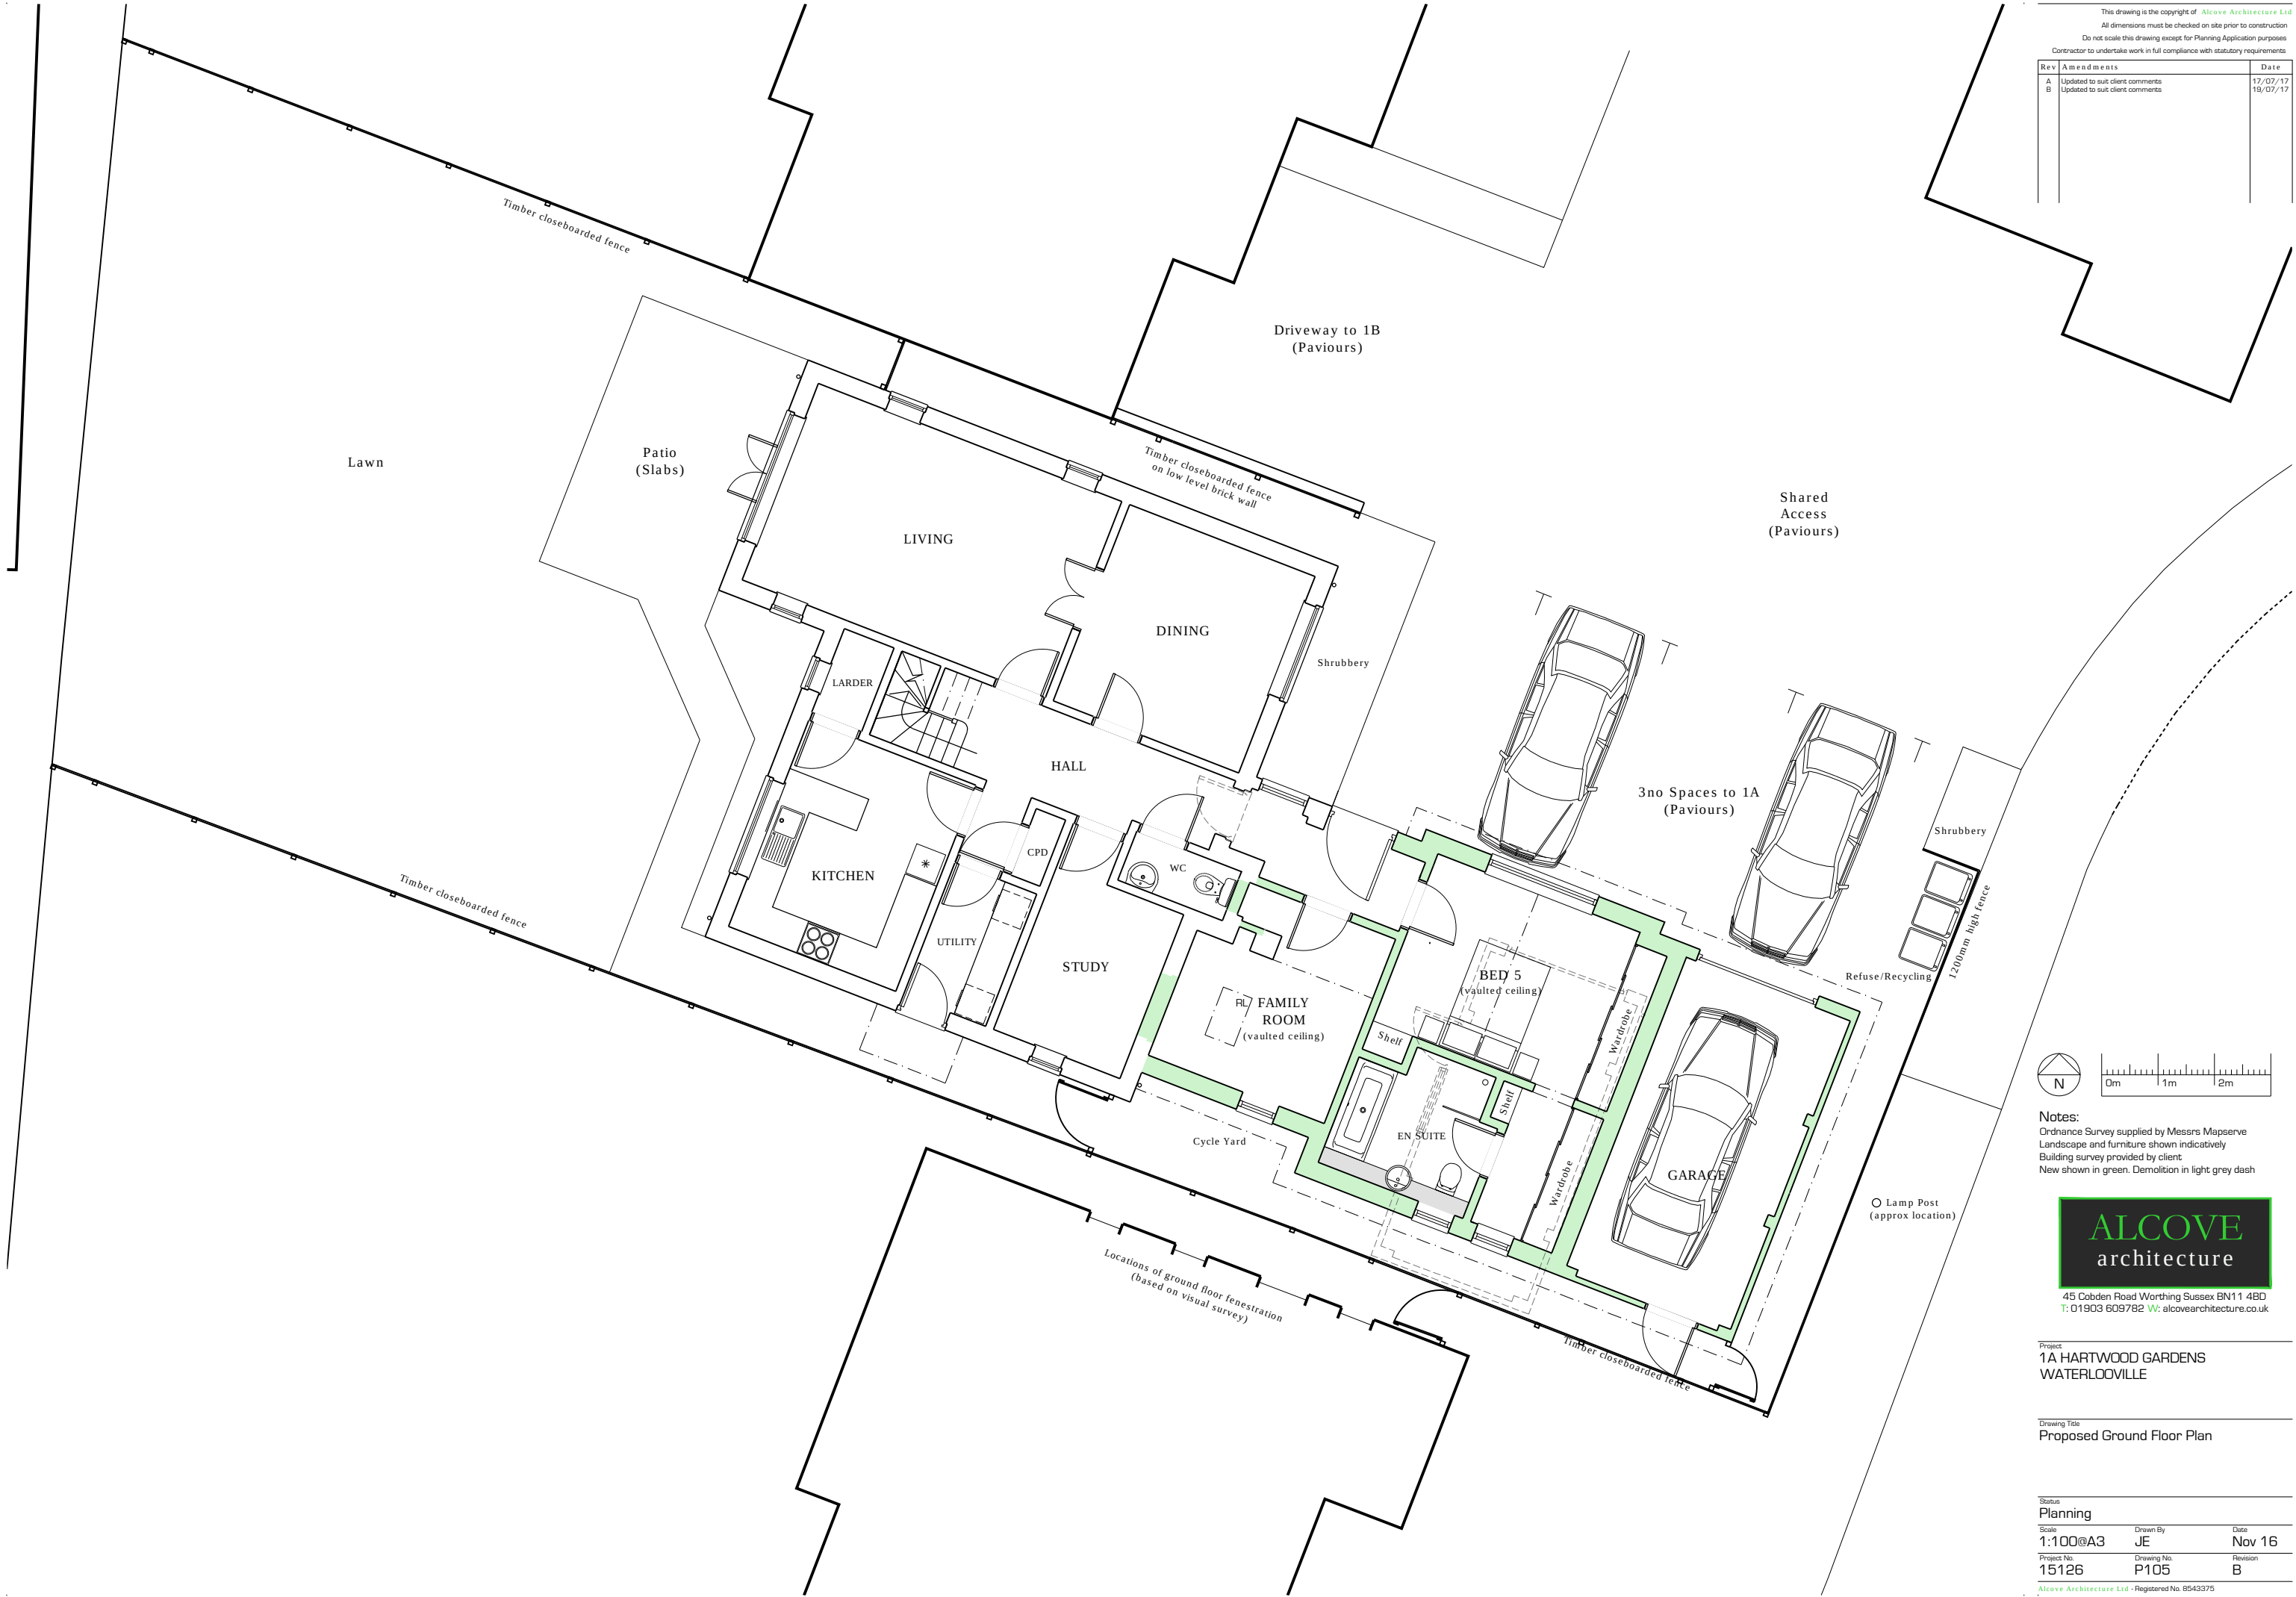

45 Cobden Road Worthing Sussex BN11 4BD  
T: 01903 609782 W: alcovearchitecture.co.uk

Project  
1A HARTWOOD GARDENS  
WATERLOOVILLE

Drawing Title  
Proposed Ground Floor Plan

| Status      | Planning |             |      |
|-------------|----------|-------------|------|
| Scale       | 1:100@A3 | Drawn By    | JE   |
| Project No. | 15126    | Drawing No. | P105 |
|             |          | Revision    | B    |

Alcove Architecture Ltd - Registered No. 8543375