




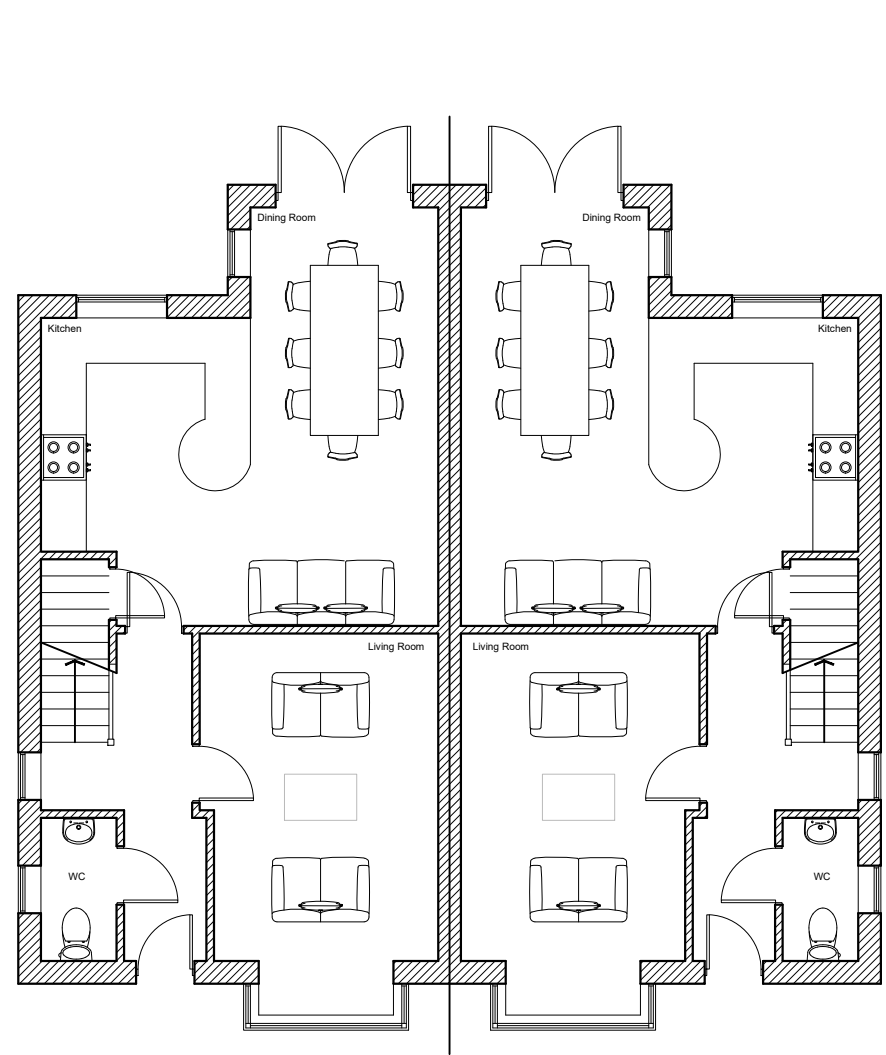



Ground Floor Plan @ 1:100

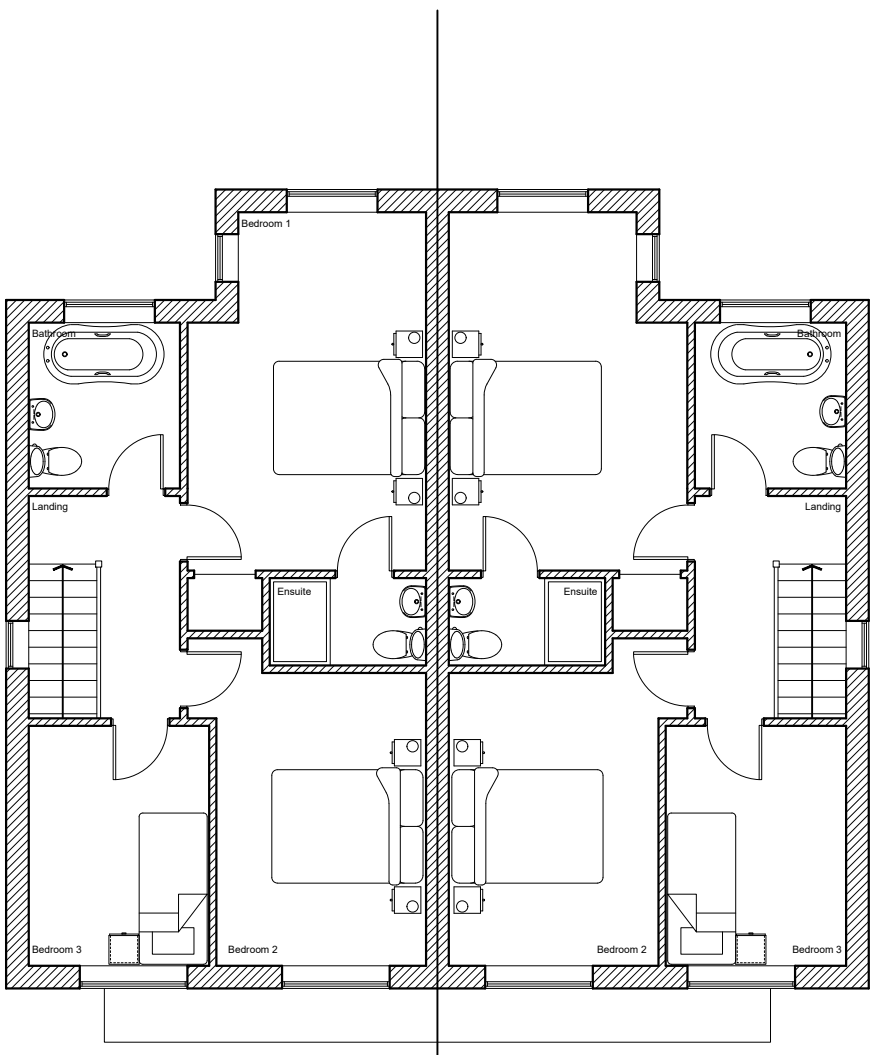

First Floor Plan @ 1:100

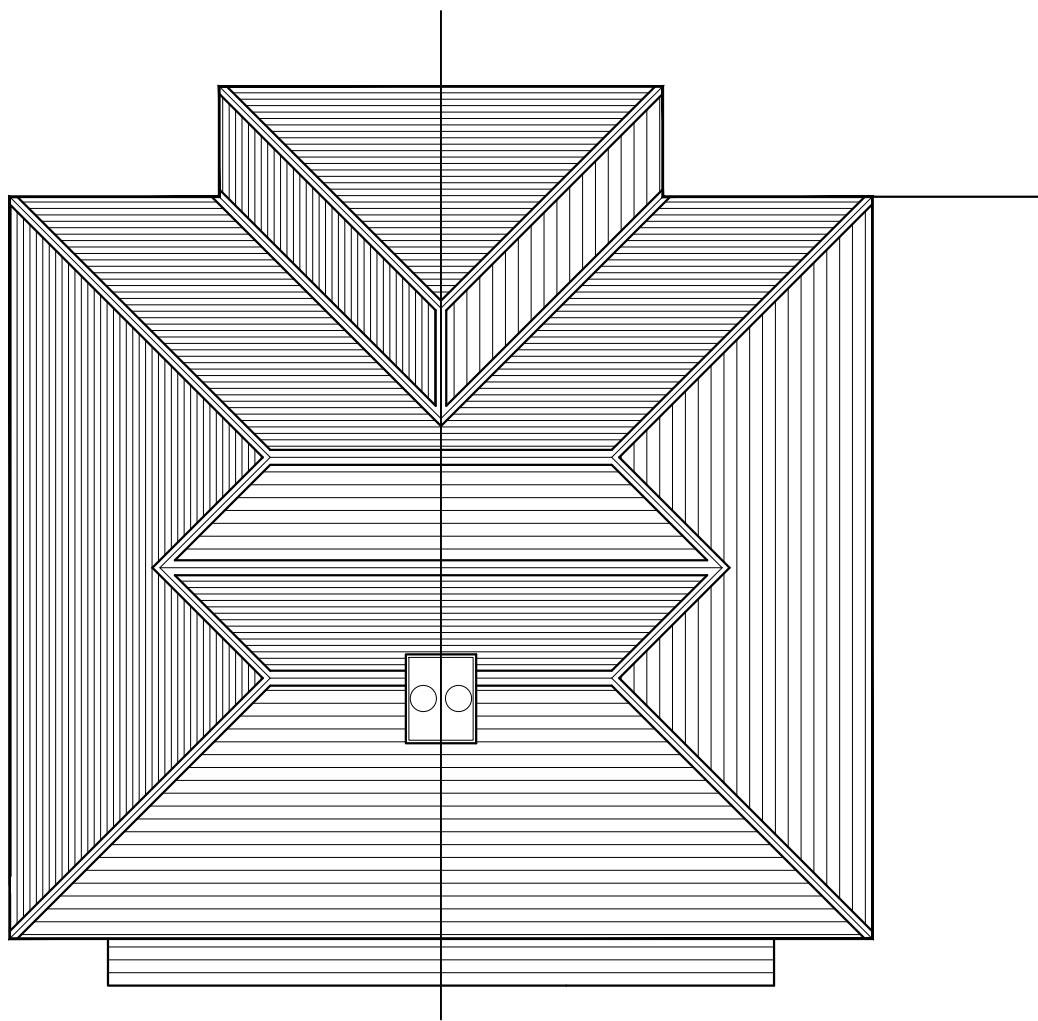

Roof Plan @ 1:100

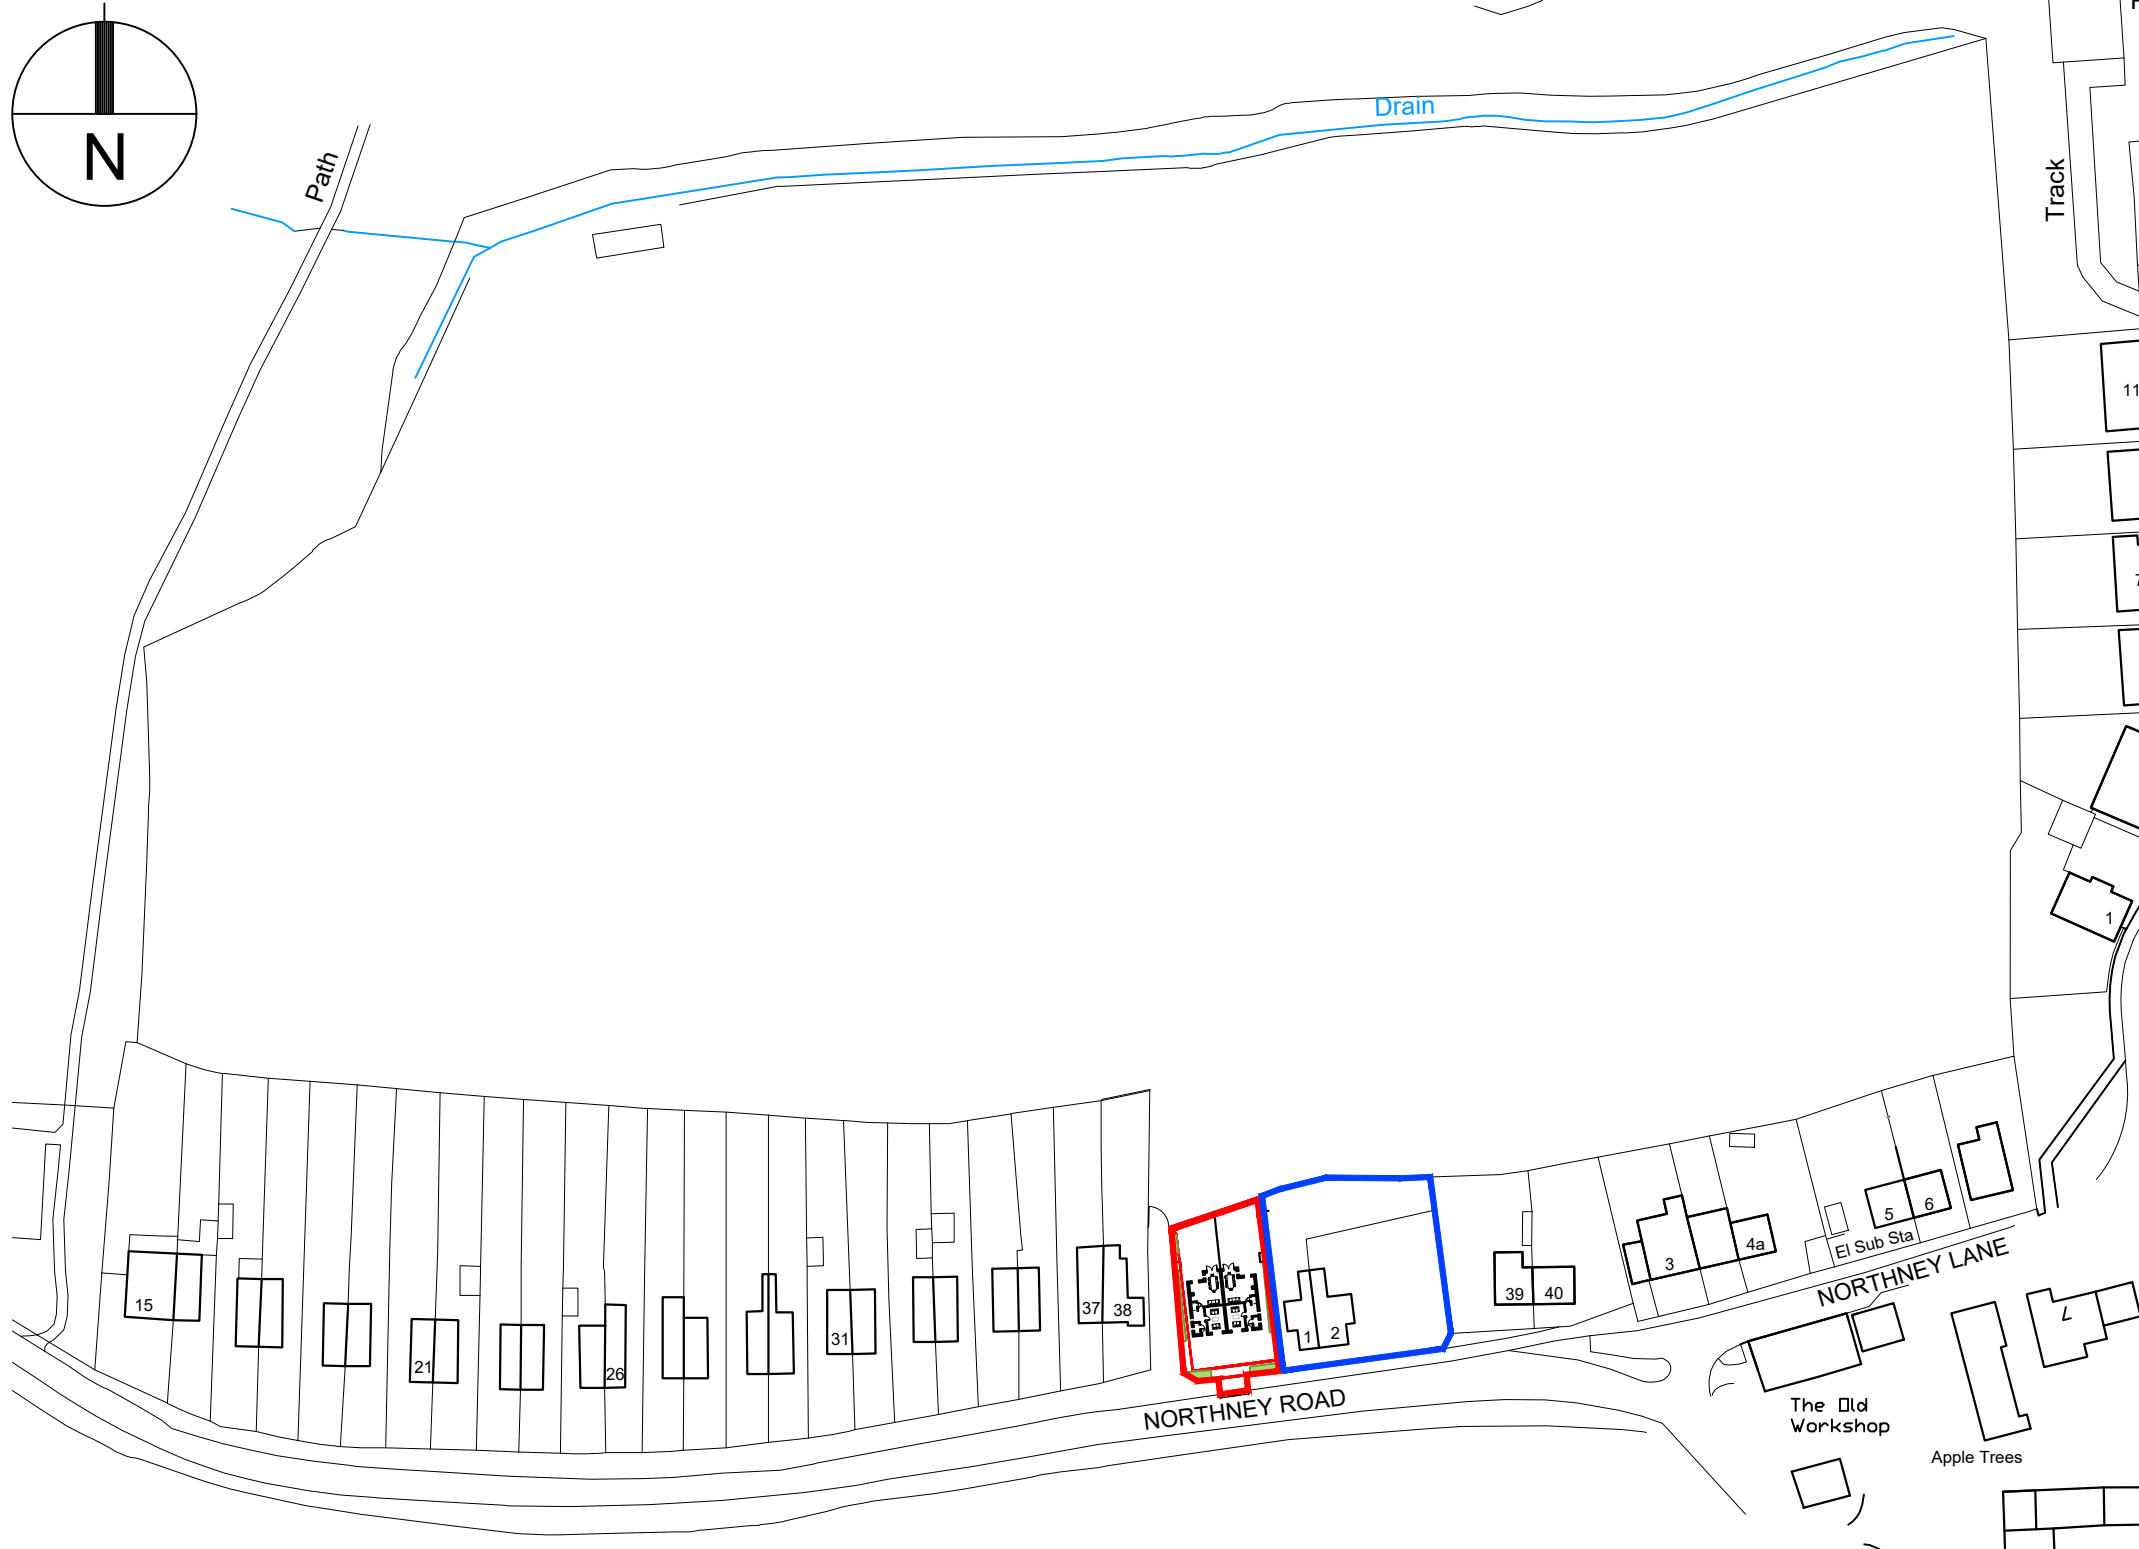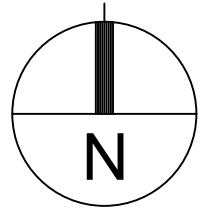

Site Location Plan at 1:1250


Ordnance Survey (c) Crown Copyright 2016. All rights reserved. Licence number 100022432



West Elevation @ 1:100



East Elevation @ 1:100

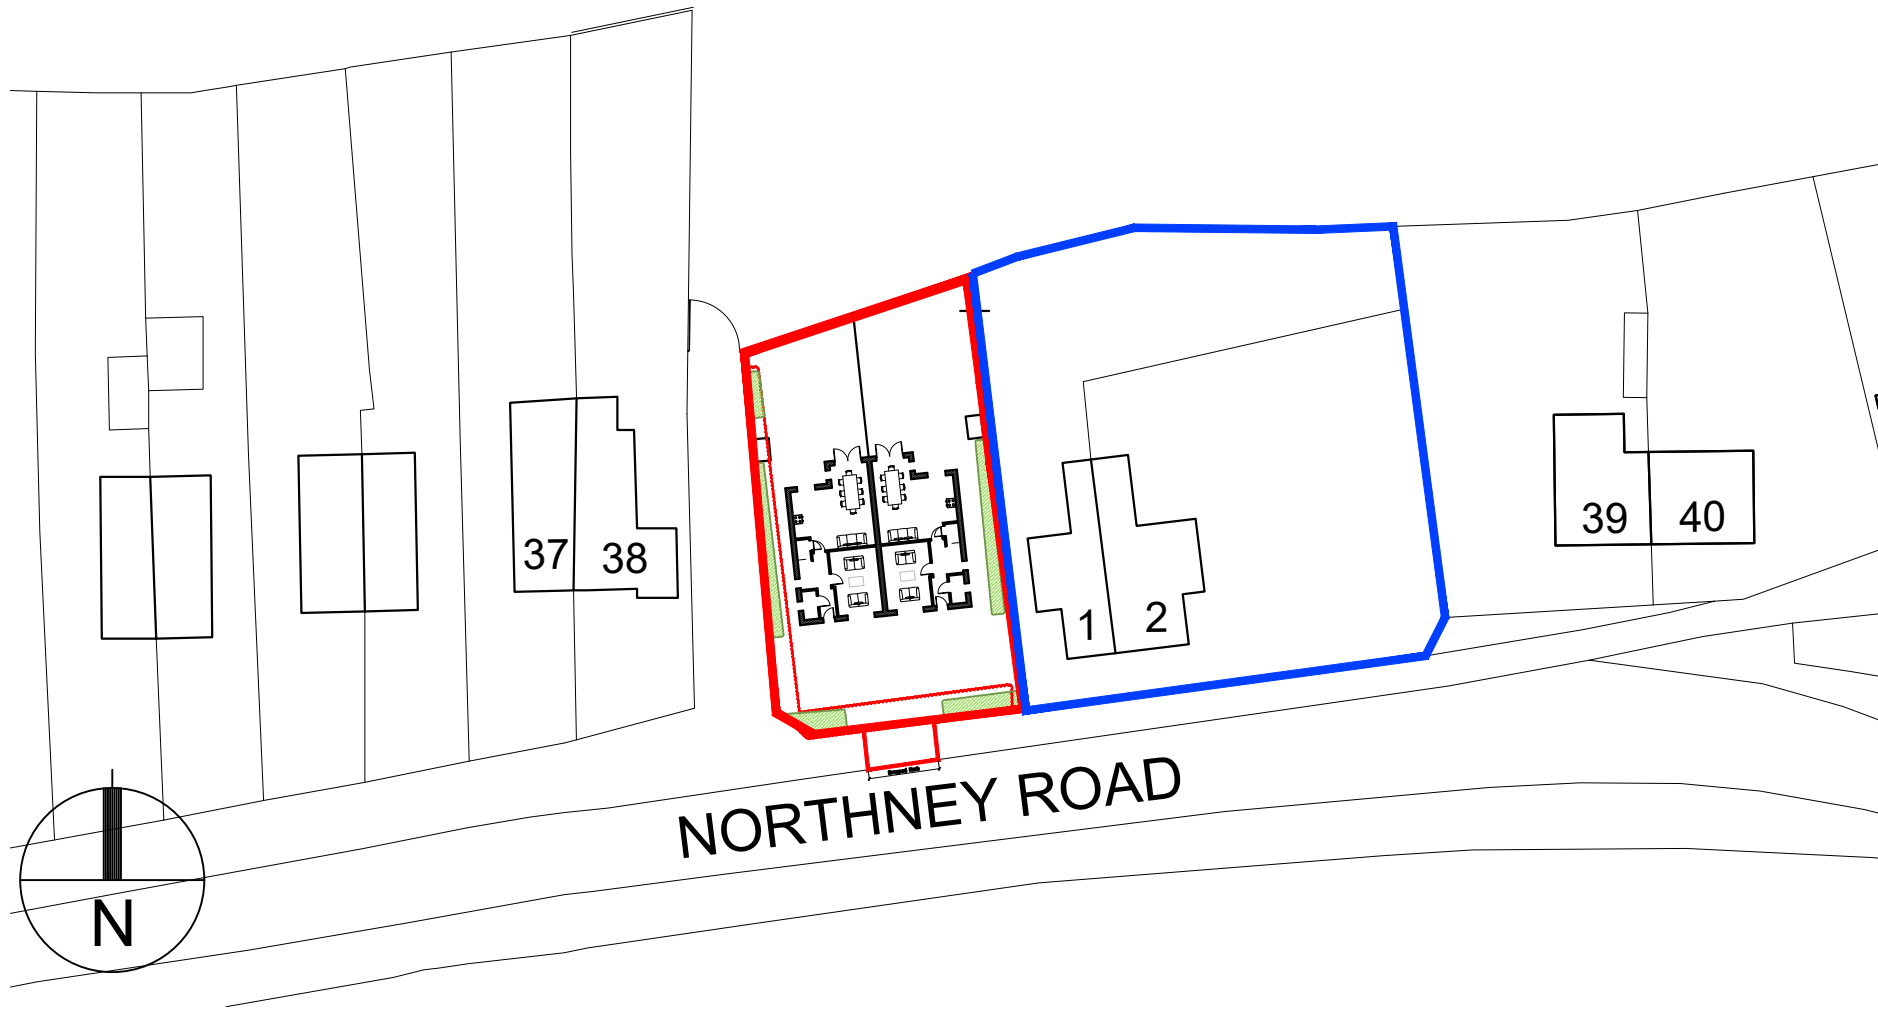


Block Plan at 1:500


Ordnance Survey (c) Crown Copyright 2016. All rights reserved. Licence number 100022432



South Elevation @ 1:100

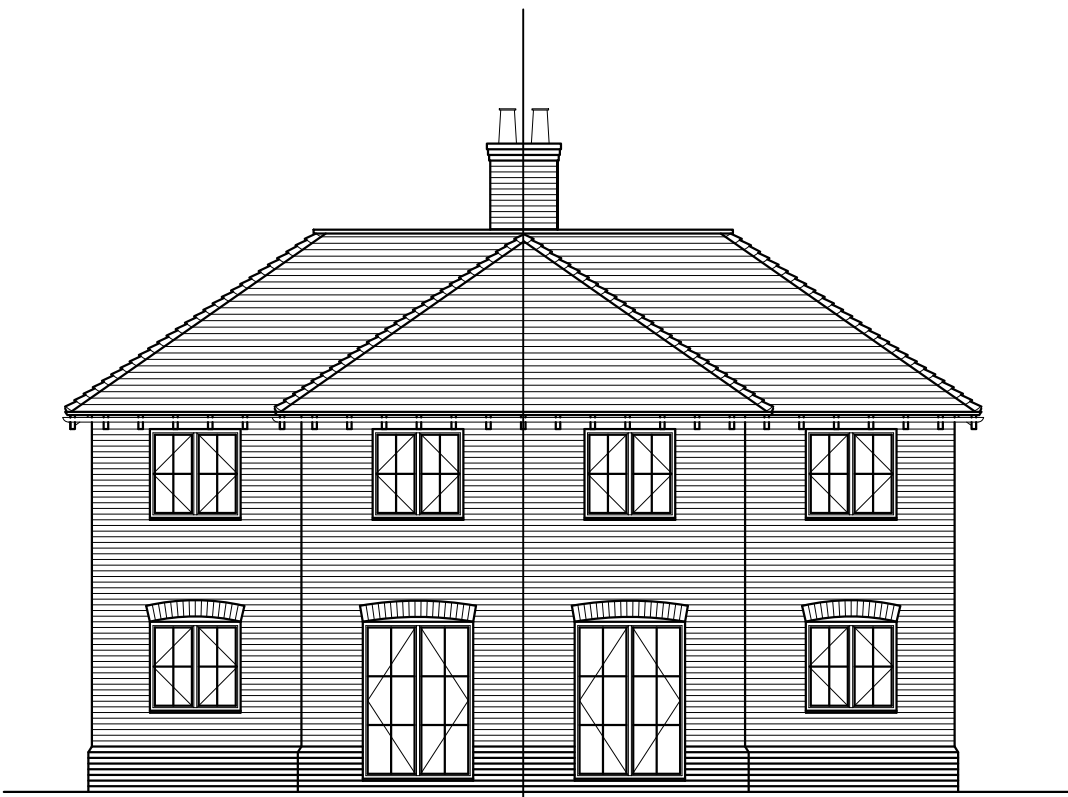

North Elevation @ 1:100

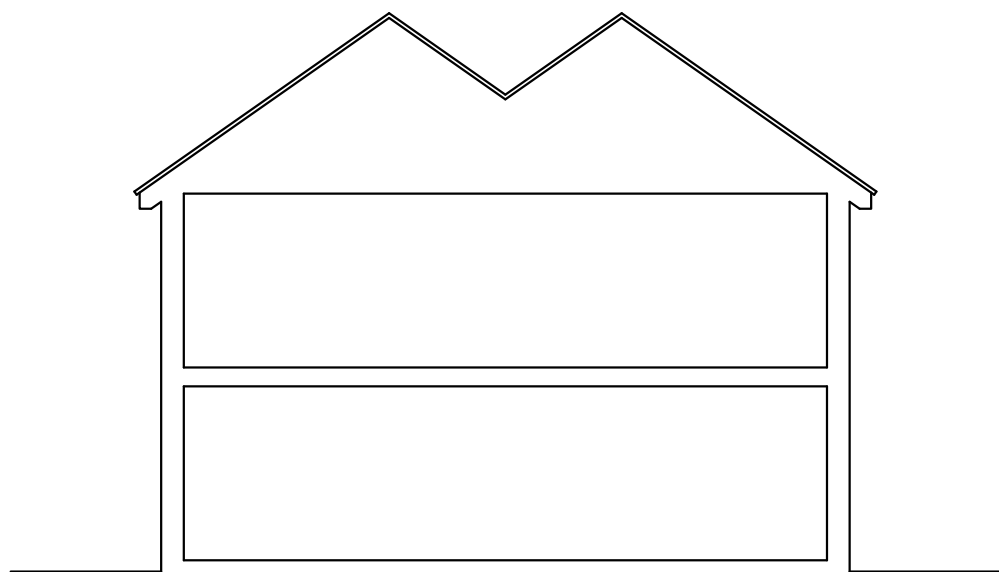

Section @ 1:100

This drawing is copyright and may not be altered, traced, photographed copied nor used for any purpose other than that for which it is issued, without the written permission of Messrs. Stride & Son.
All dimensions are to be checked on site before commencement of works. All details of dimensions relating to sub-contractors or suppliers work must be checked and agreed between the general contractor and the sub-contractor or suppliers.
All foundation details to be finalised on excavation of foundation trenches in accordance with C.P. 2004 and B.S. 8110. Depths and type to be agreed with Building Inspectors, bearing in mind the soil strata and site conditions.

Land Adjacent to 1 and 2 Northney Cottages Havant Hampshire	DRG. No. 16151-01 SCALE: As stated @ A1 DATE DRAWN TD CHECKED
--	---

STRIDE & SON

SURVEYORS, VALUERS, LAND & ESTATE AGENTS

SOUTHDOWN HOUSE

St. JOHN'S STREET

CHICHESTER

SUSSEX

PO19 1XQ

TEL: (01243) 813766

FAX: (01243) 786713