




BLOCK PLAN - AS PROPOSED

0 10 20 30 1:200

WACA CIO WATERLOOVILLE

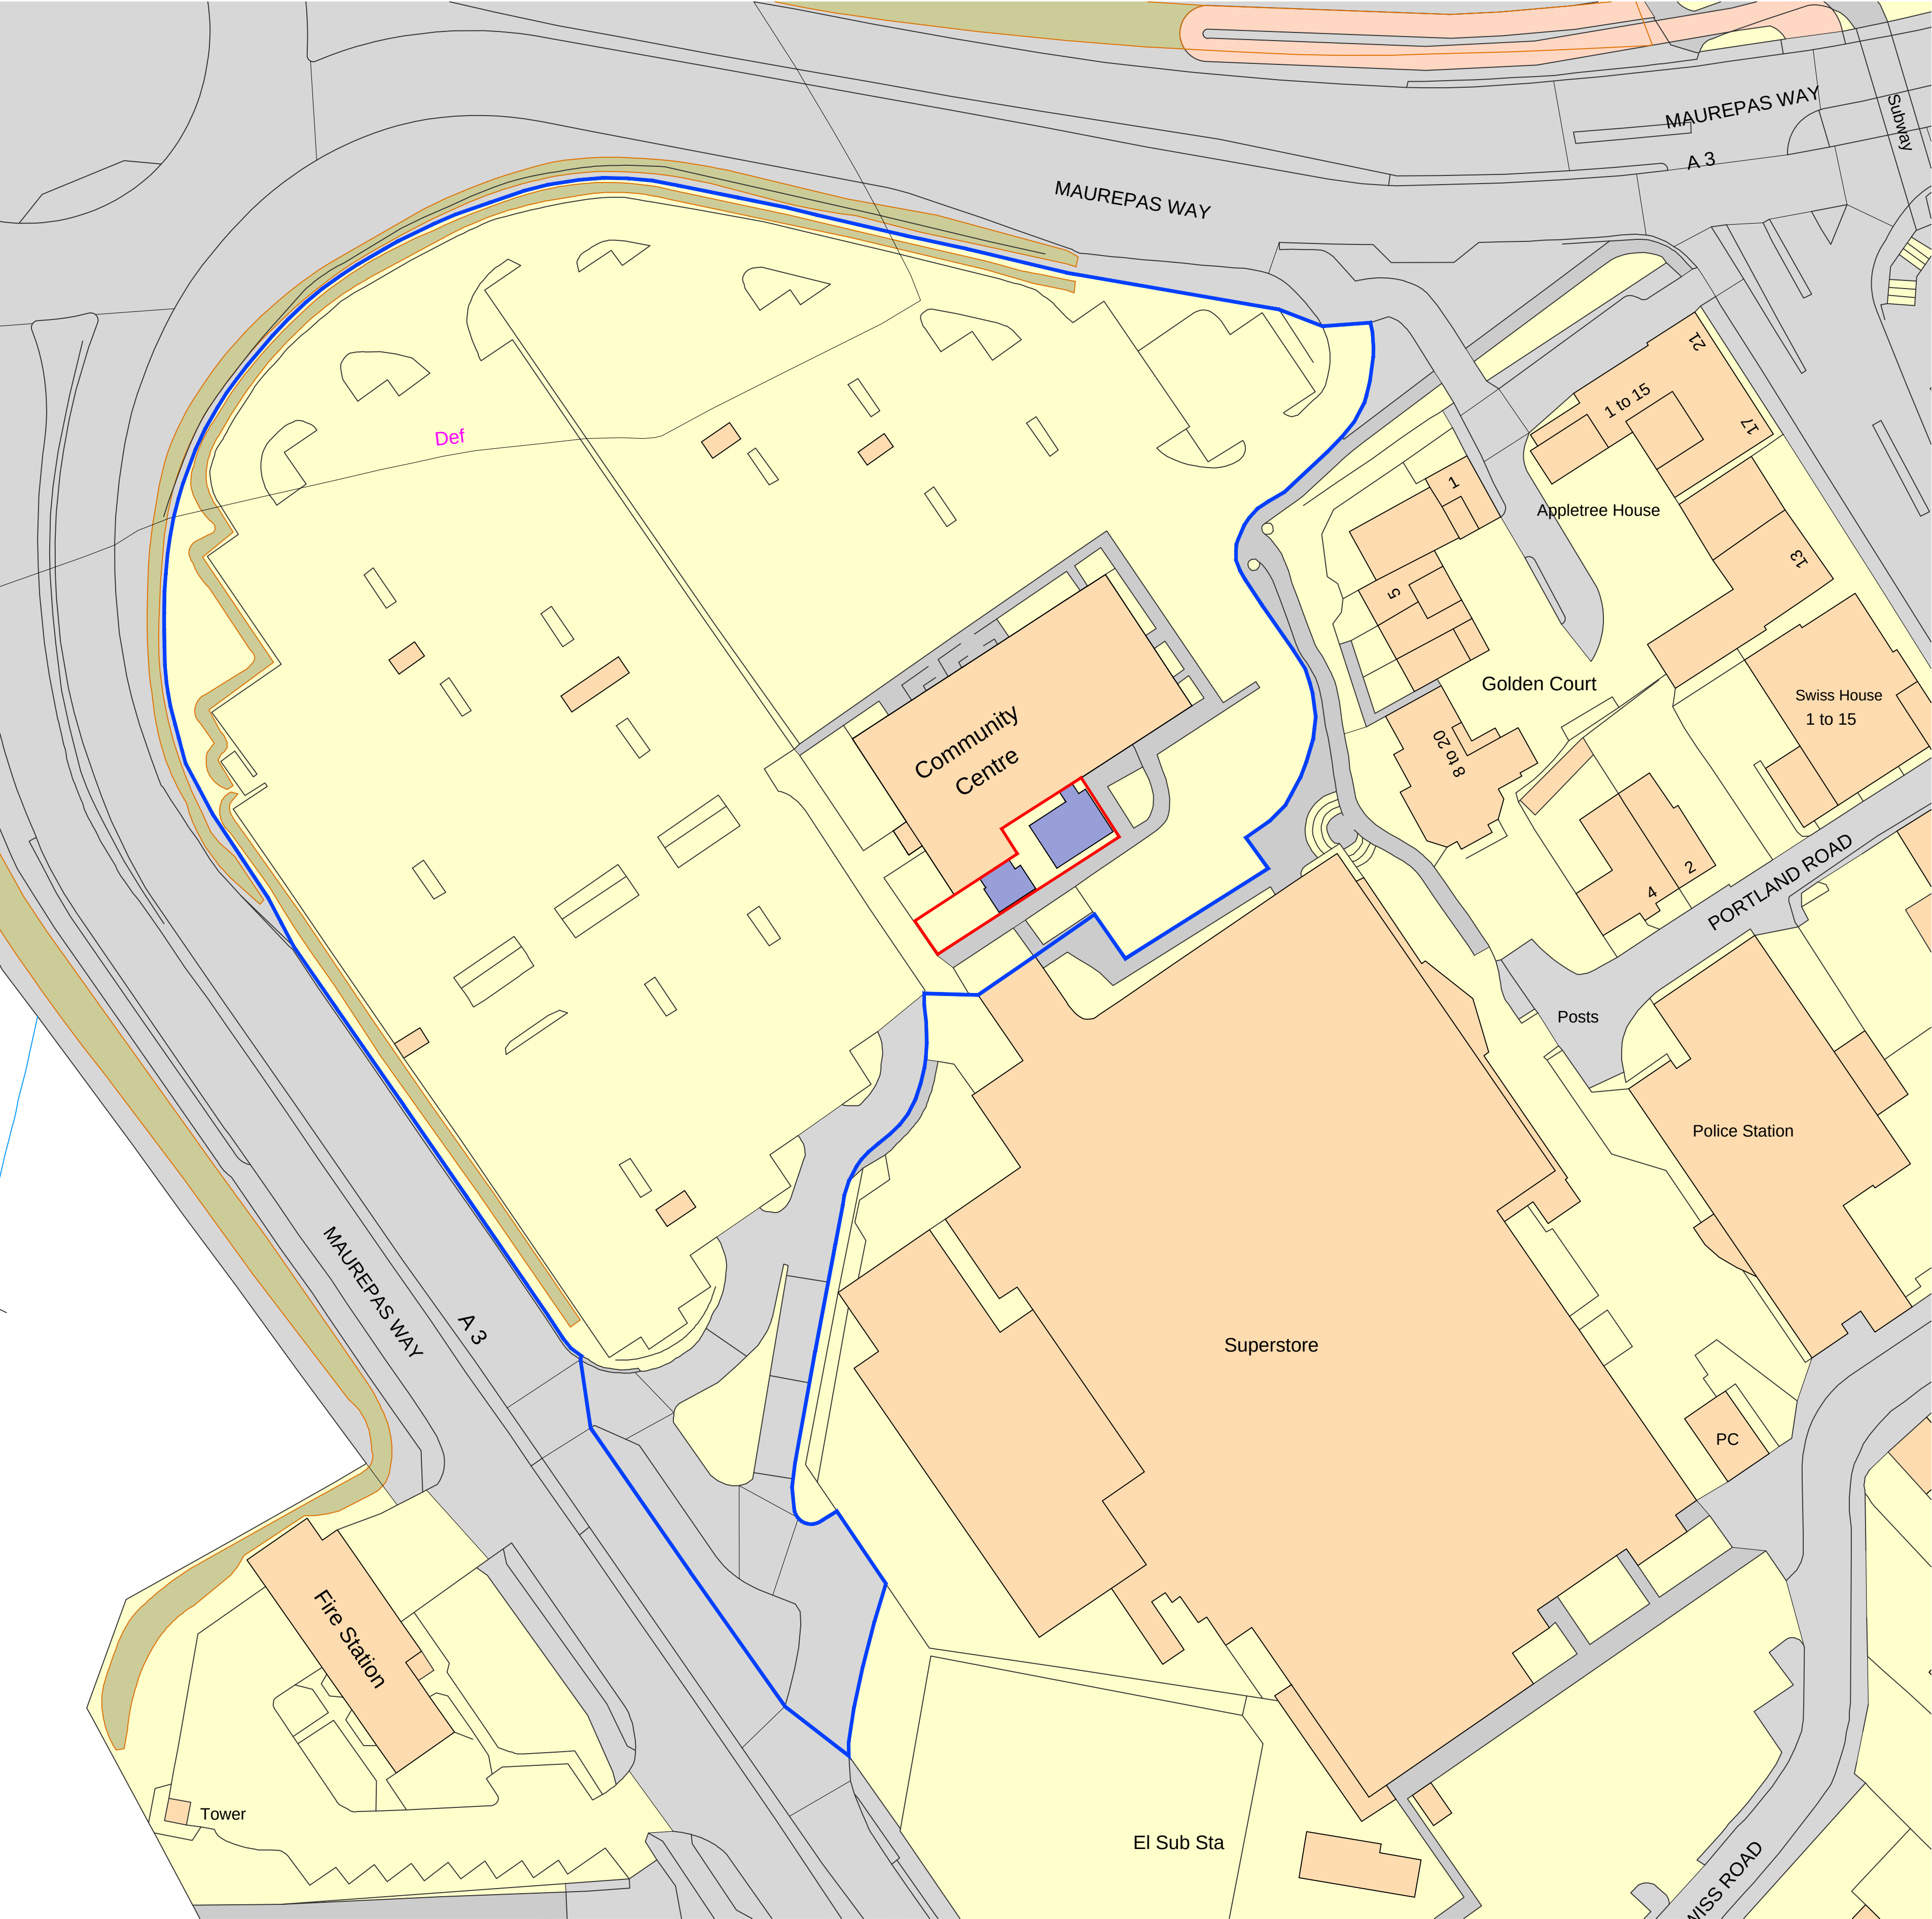

Ordnance Survey, (c) Crown Copyright 2018. All rights reserved. Licence number 100022432

LOCATION PLAN
AS EXISTING 1:1250

- **Assumed HBC
Site Area**
- **WACA Development
Area 185 sqm.**

NOTES:

This drawing has been prepared for the purpose of Planning and/or Building Regulations approval only, and is not to be used for any other purpose.

All dimensions to be checked on site and any discrepancy notified to The Martin Ralph Group. Written dimensions are to be used in preference to scaled dimensions.

This drawing is the property of The Martin Ralph Group and must not be reproduced, in part or whole, or deviated from, without their permission.

AMENDMENTS	DATE
D	Site Boundary amended 28.06.18
C	Site Plan amendments 22.06.18
B	PLANNING APPLICATION 18.06.18
A	General amendments 13.06.18

CLIENT
**WATERLOOVILLE AREA
COMMUNITY ASSOCIATION CIO**

PROJECT
**ALTERATIONS & EXTENSIONS
TO WACA CIO BUILDING**
10 Maurepas Way, WaterlooVille
Hampshire PO7 7AY

DRAWING TITLE
**LOCATION AS EXISTING
BLOCK PLANS AS PROPOSED**

DATE
APRIL 2018

SCALE
1:500, 1:1250 @ A1 1:1000, 1:2500 @ A3

DRAWING No. 17A_035 02	REVISION D
---------------------------	---------------

MARTIN RALPH
ARCHITECTS
RIBA  CHARTERED ARCHITECTS
SURVEYORS & ENGINEERS
Chartered Practice
Part of **THE MARTIN RALPH GROUP**

11 Dragon House Hussar Court Brambles Business Park Portsmouth Hampshire PO7 7SF	www.martinralph.co.uk info@martinralph.co.uk T. 023 9225 7711 F. 023 9225 7712
---	--