

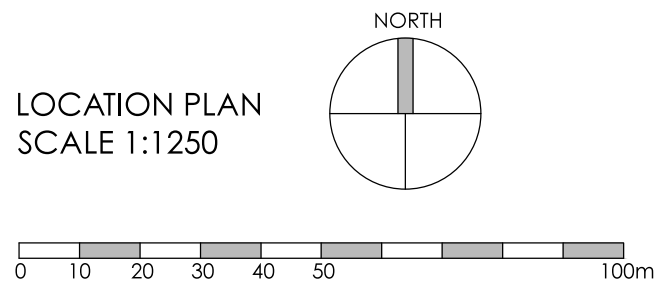


Rev.	Date	Note	Author	Checked
A	25/04/18	Updated red line and specifics	JP	RR
B	01/05/18	Updated block roof plan	JP	RR

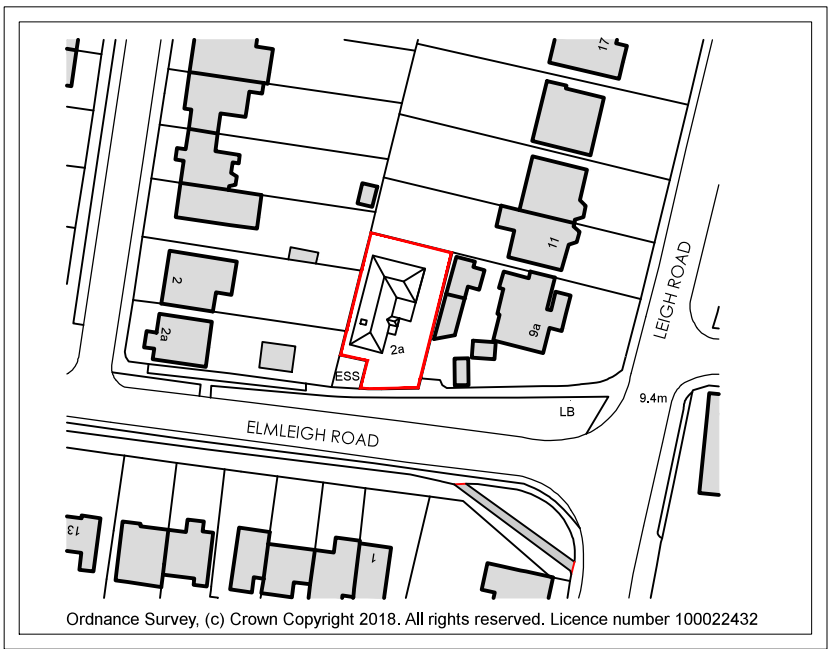


LOCATION PLAN
SCALE 1:1250

PROPOSED
EXTENSION

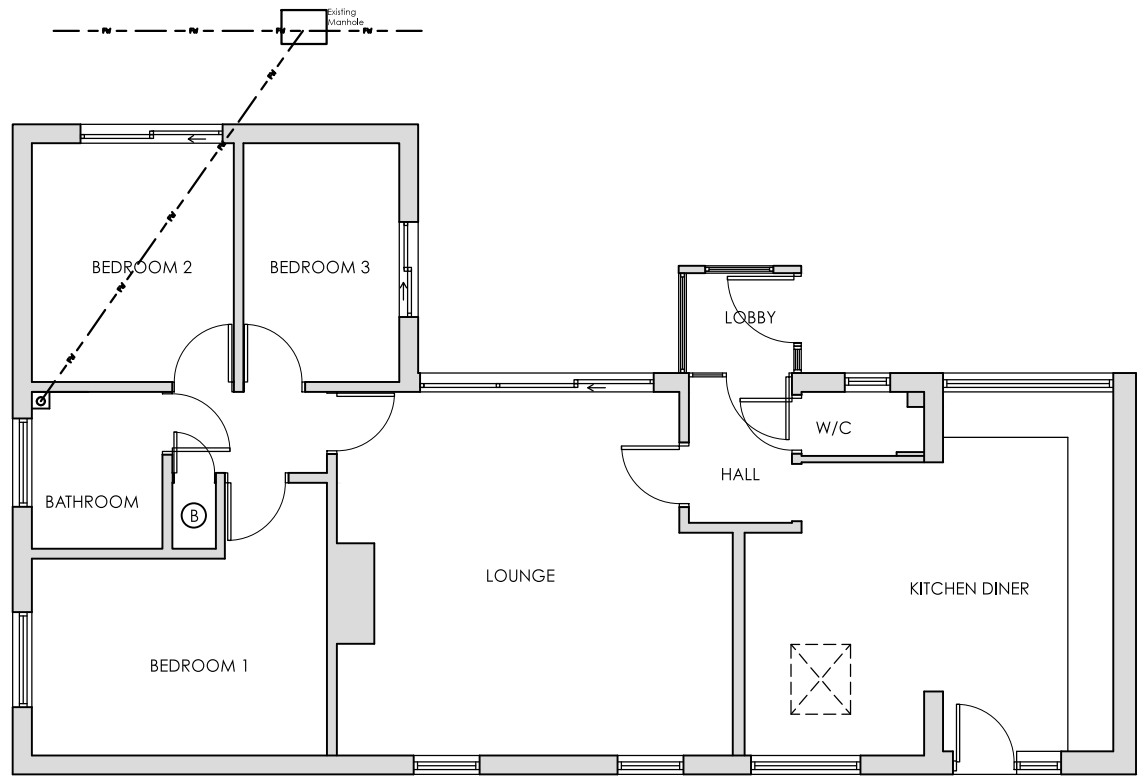


EXISTING GROUND FLOOR PLAN
SCALE 1:100

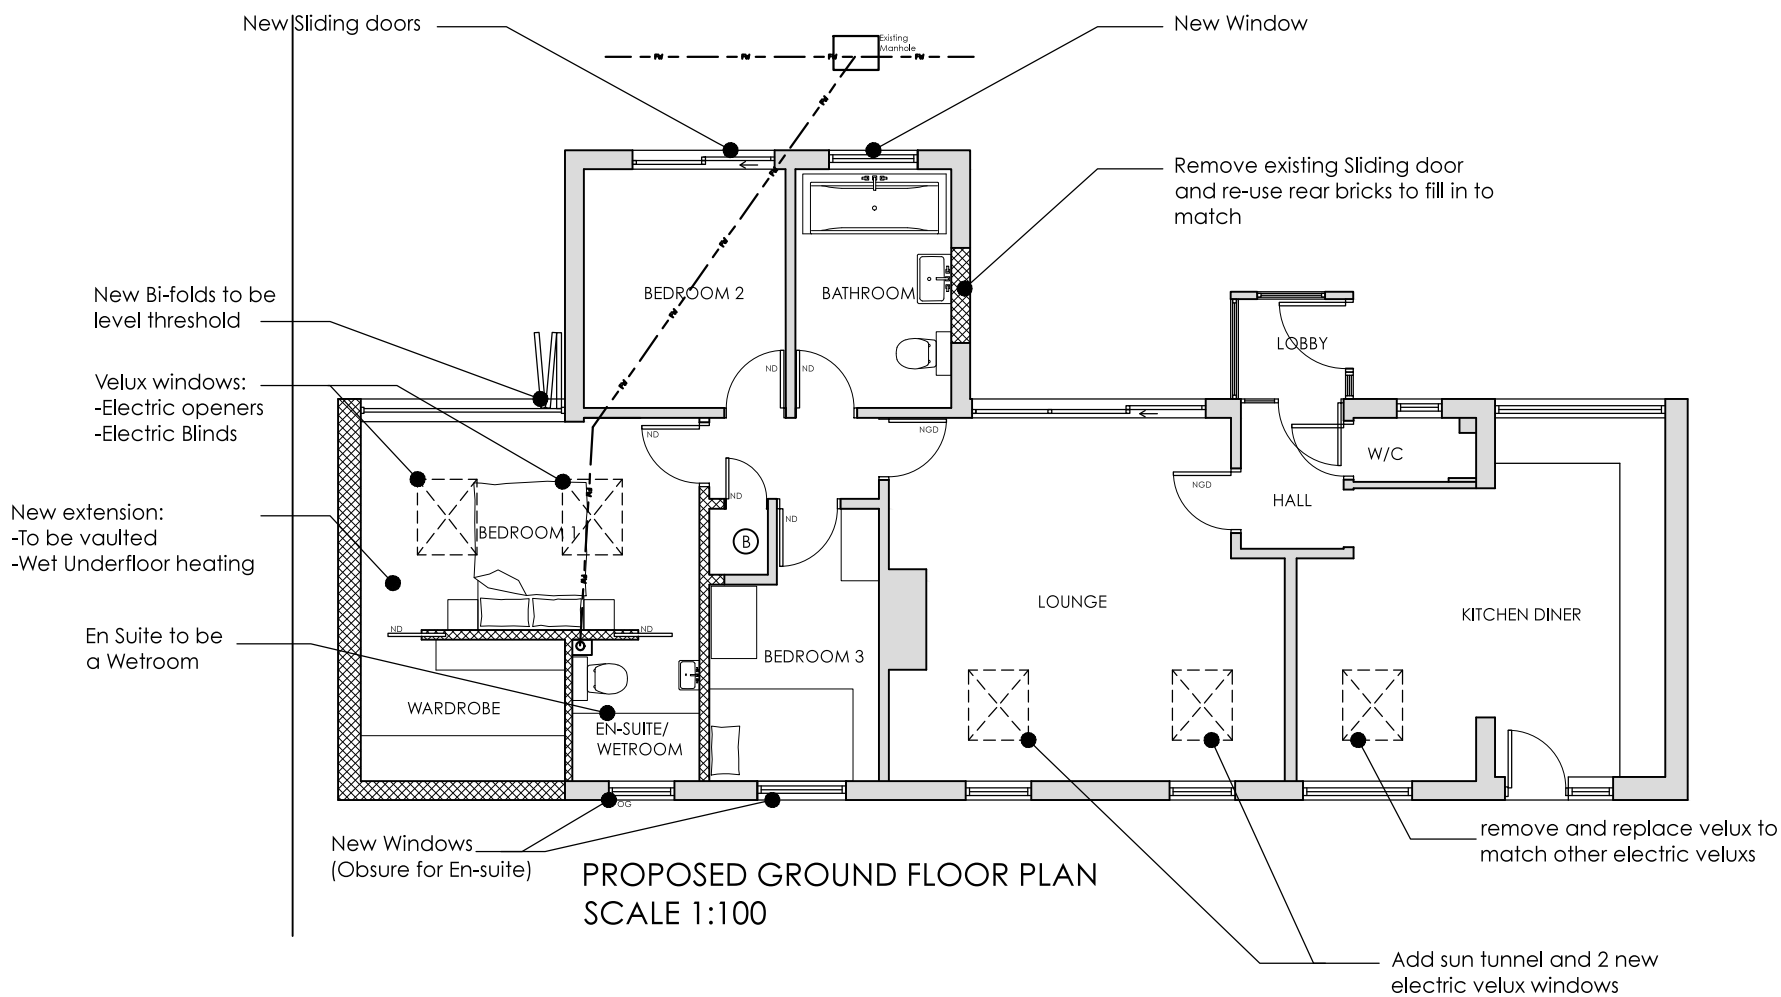


PROPOSED GROUND FLOOR PLAN
SCALE 1:100

KEY


- Proposed new walls / partitions
- Proposed structural lintels & beams
- Existing walls / partitions
- Roof light above
- OG Obscured Glass
- ND New Fire Door
- NGD New Glass Fire Door
- 90m2 new patio (To be priced separately)

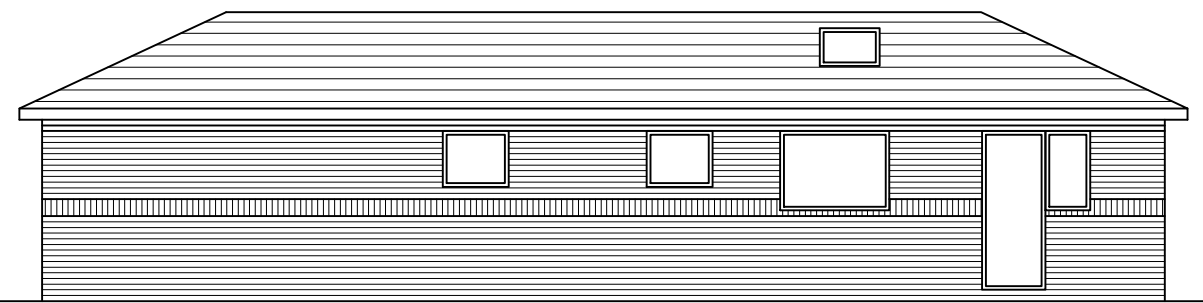


EXISTING WEST ELEVATION
SCALE 1:100

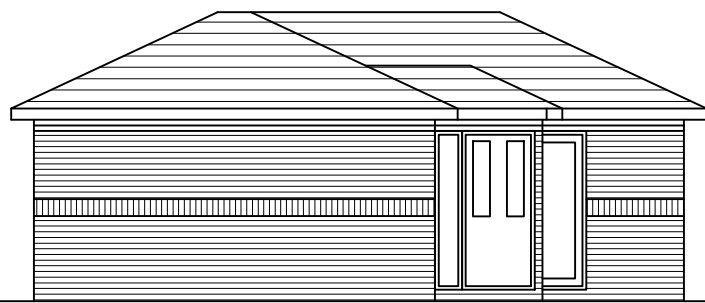


EXISTING SOUTH ELEVATION
SCALE 1:100

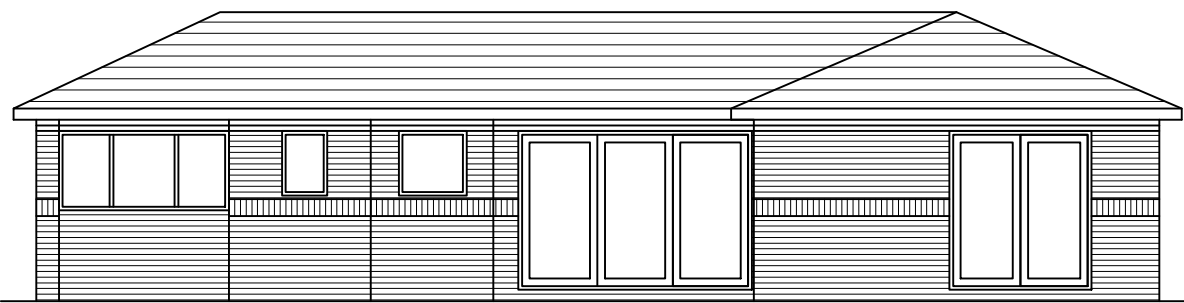


EXISTING EAST ELEVATION
SCALE 1:100

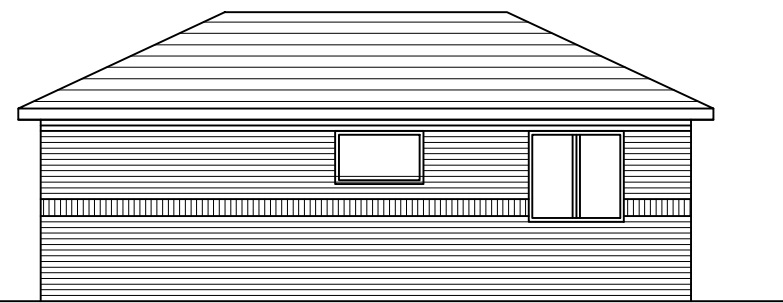


EXISTING NORTH ELEVATION
SCALE 1:100

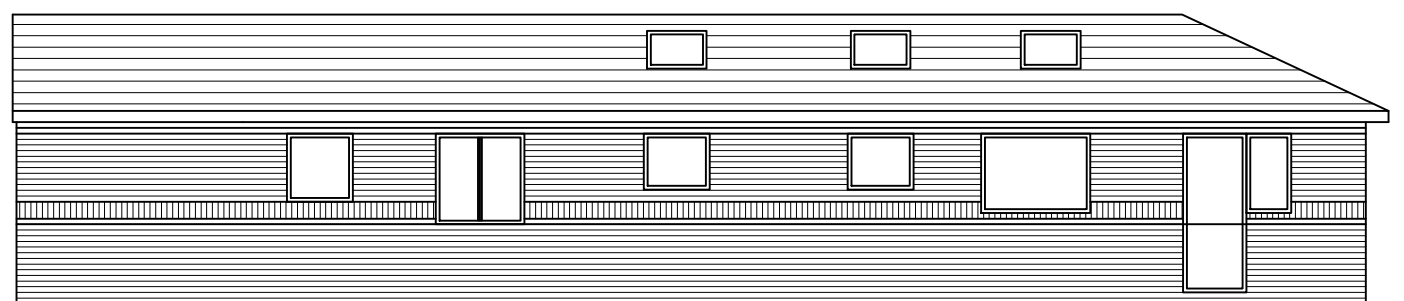


PROPOSED WEST ELEVATION
SCALE 1:100

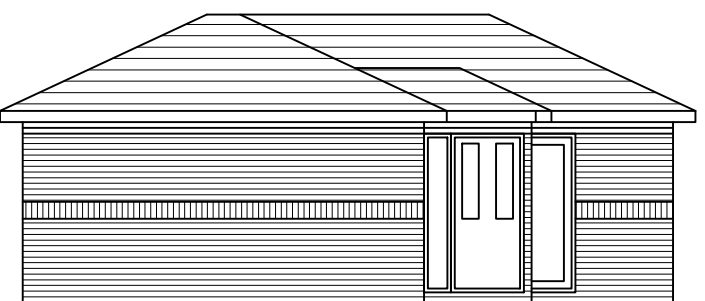


PROPOSED SOUTH ELEVATION
SCALE 1:100

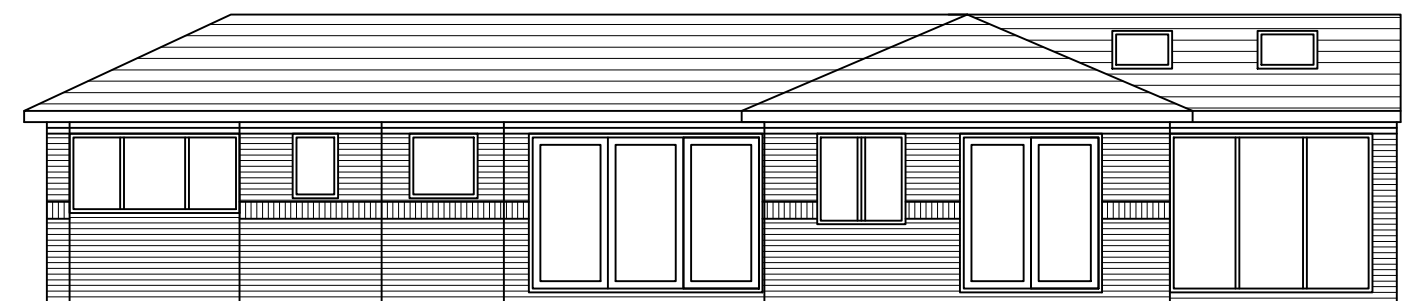

PROPOSED EAST ELEVATION
SCALE 1:100

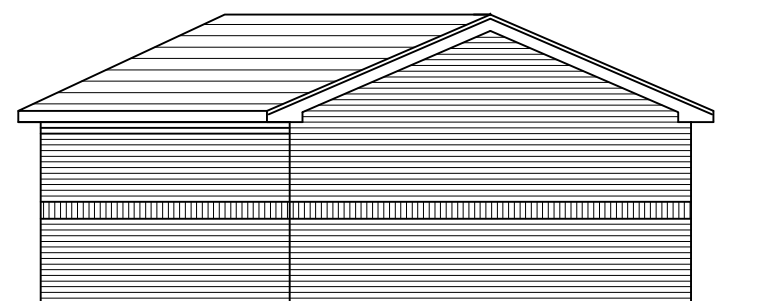

PROPOSED NORTH ELEVATION
SCALE 1:100

 

Project	REAR SINGLE STOREY EXTENSION 2A ELMLEIGH ROAD HAYANT PO9 2AA	Drawing	BLOCK, LOCATION, GF PLANS & ELEVATIONS	Job-Dwg Number	18007-PL-001	Rev.	B
Client	MR & MRS POTTER	Status	INFORMATION	Scale	VARIOUS	Sheet Size	A1
Author	JP	Checked	RR	Date	15/04/18	www.jp.a.design JPA - PORTSMOUTH 64 HUNTER ROAD, SOUTHSEA, PORTSMOUTH, PO4 9AF T. +44(0)780612150	