

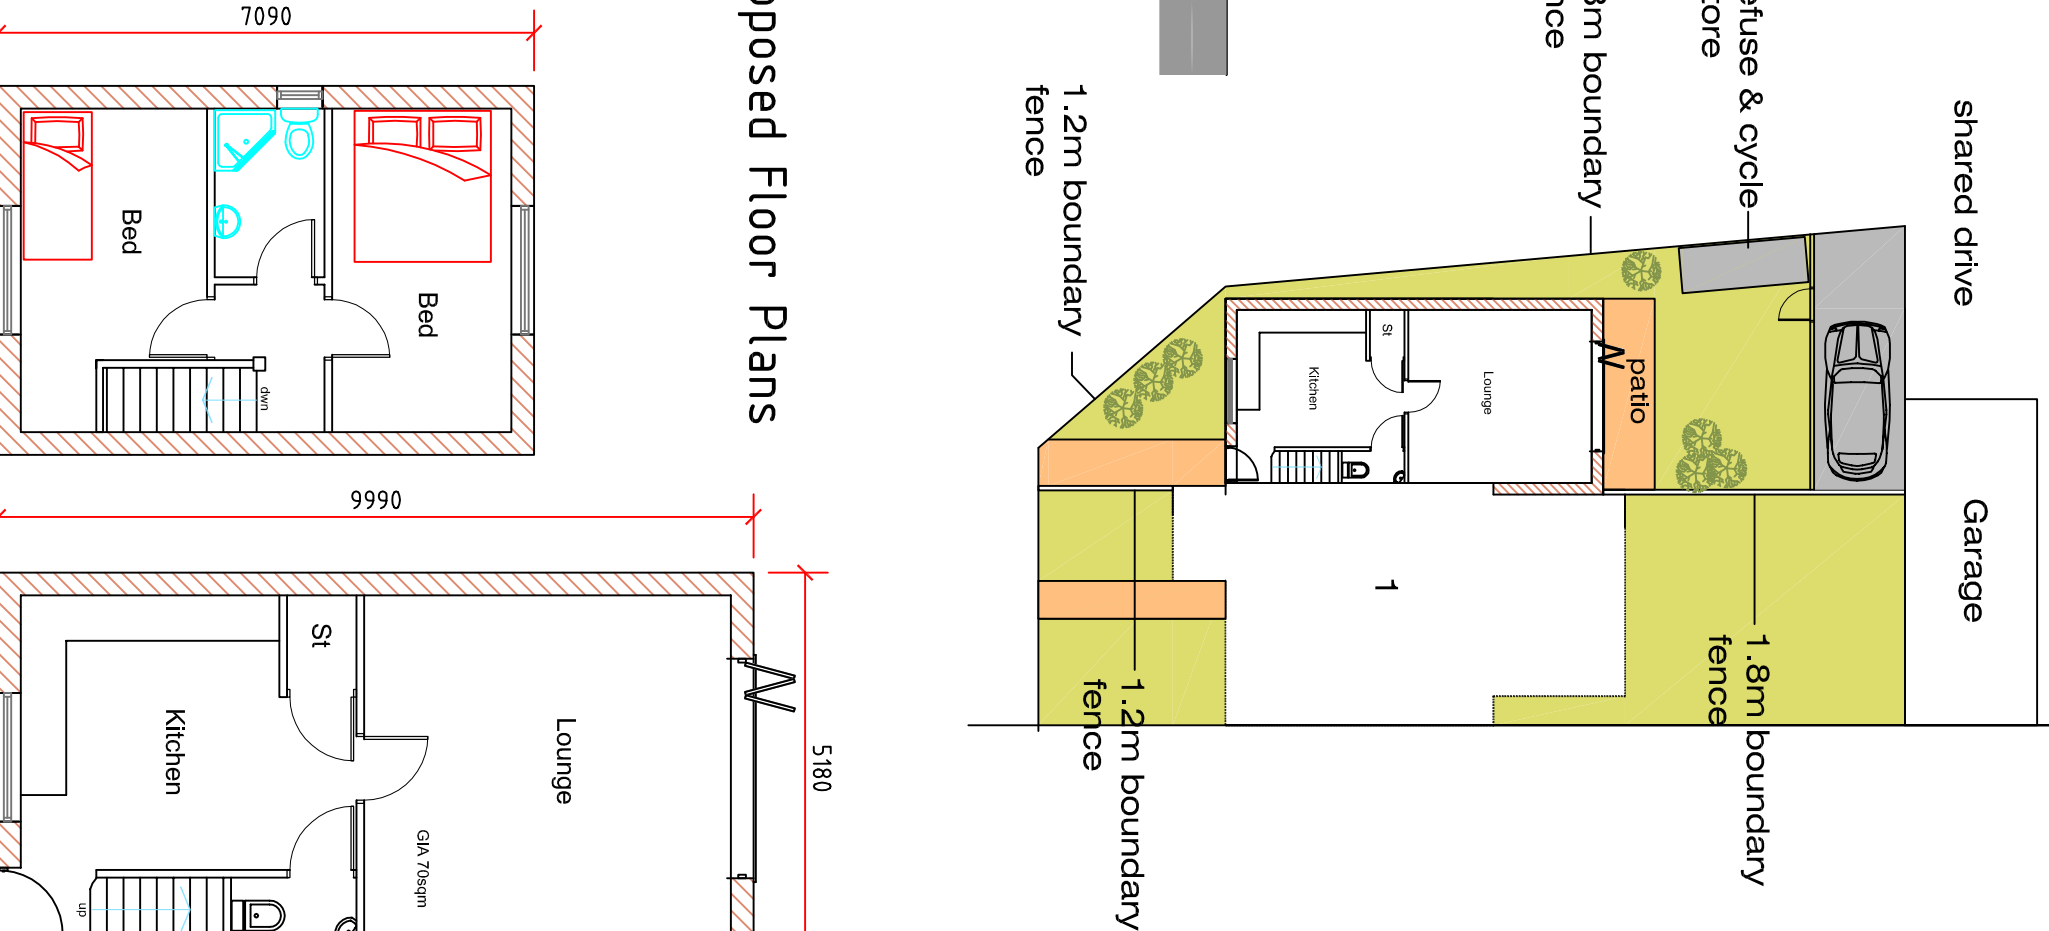
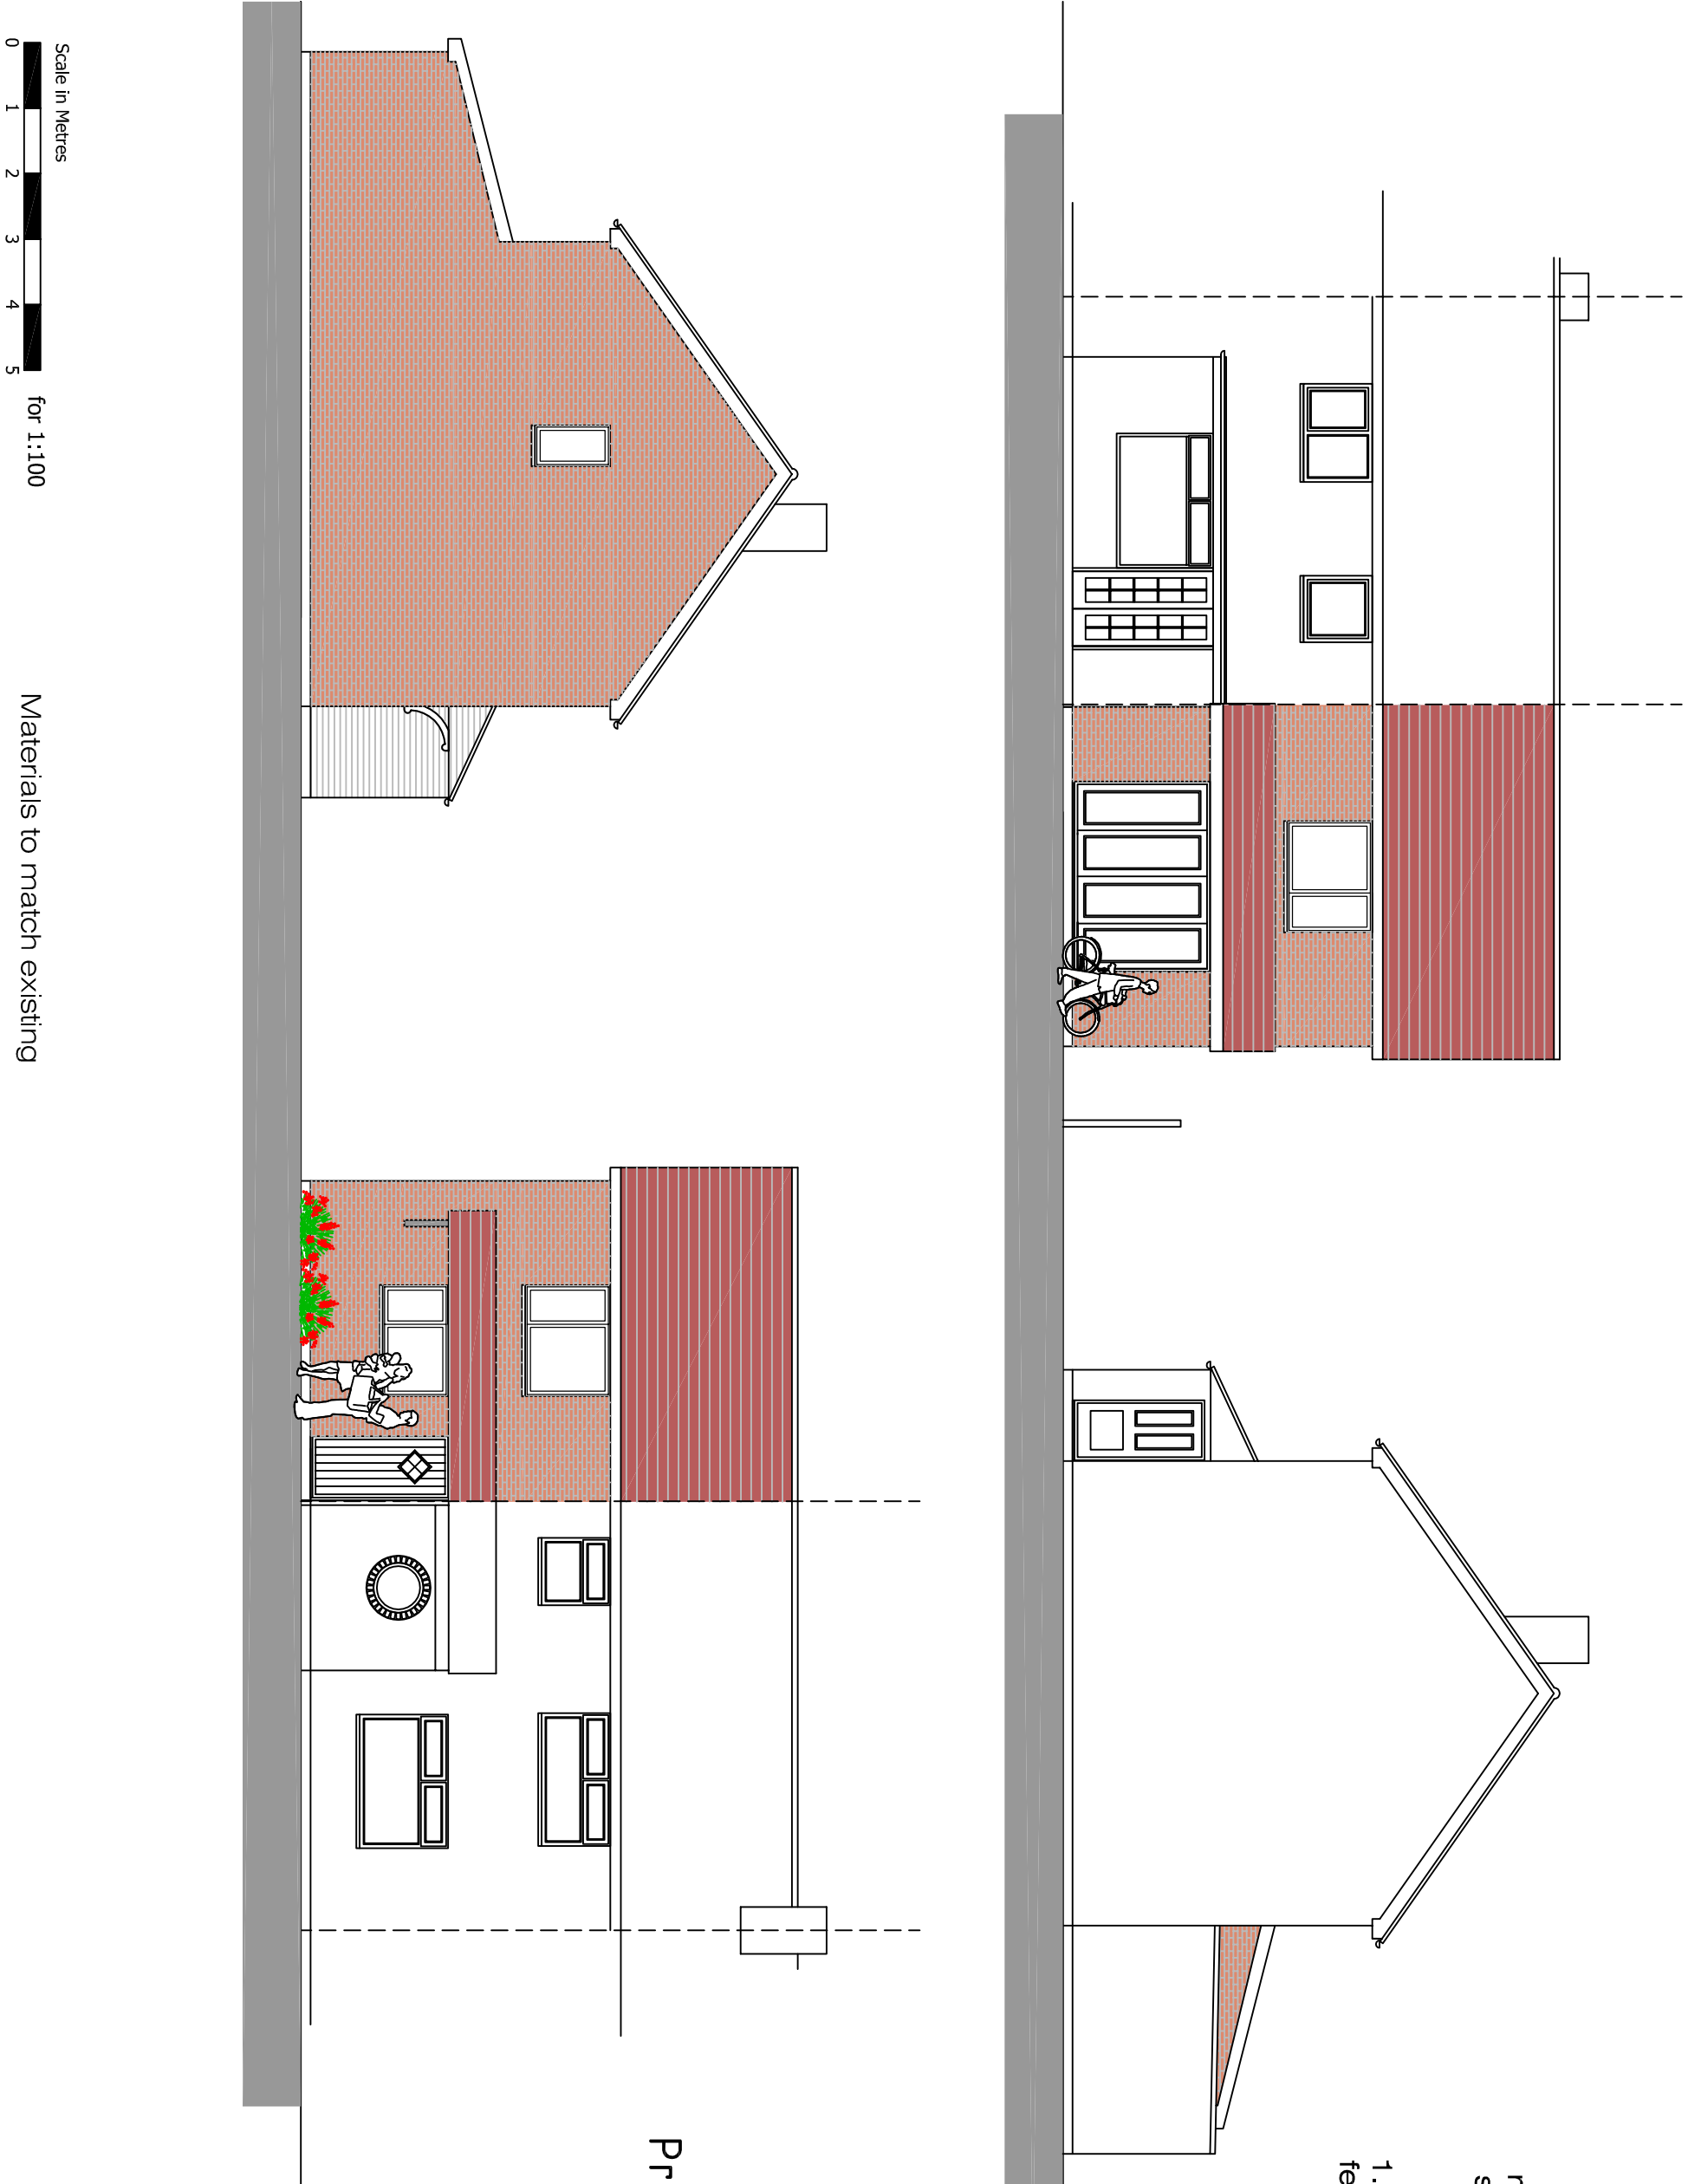
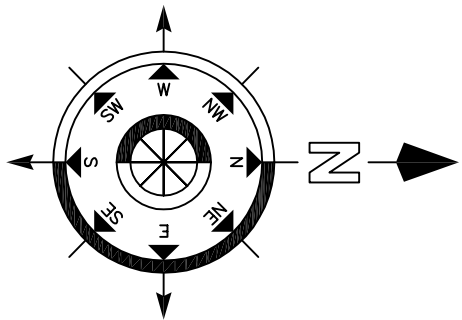
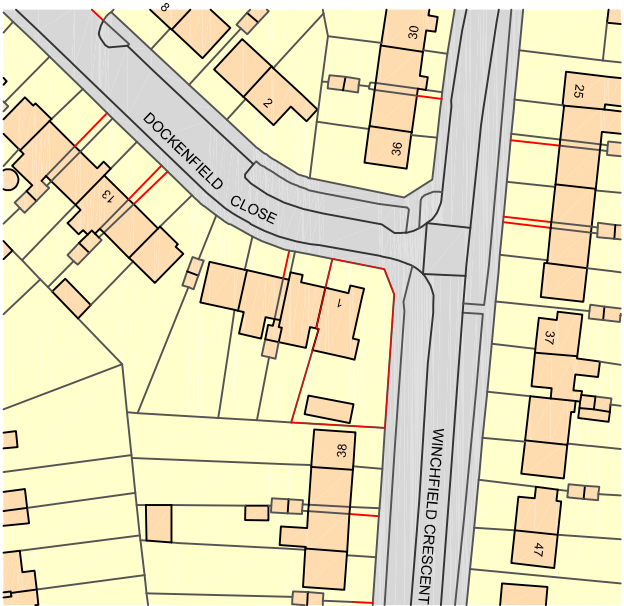


Proposed Elevations

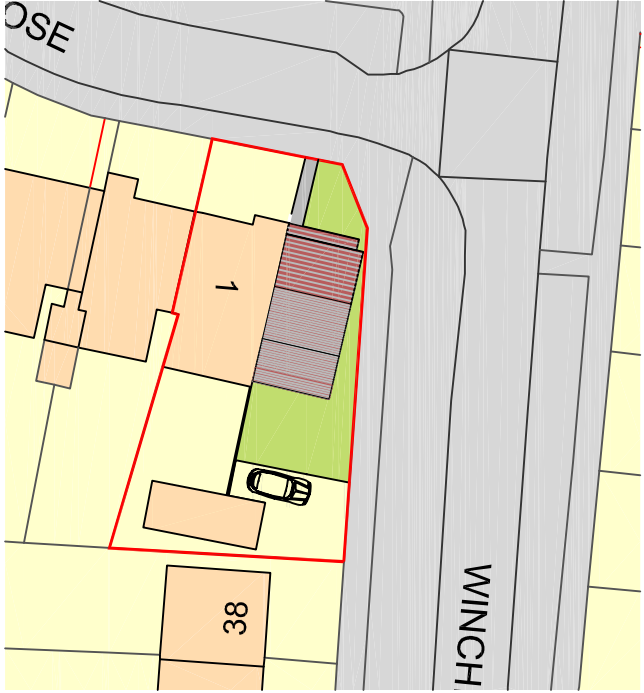

Proposed Site Plan

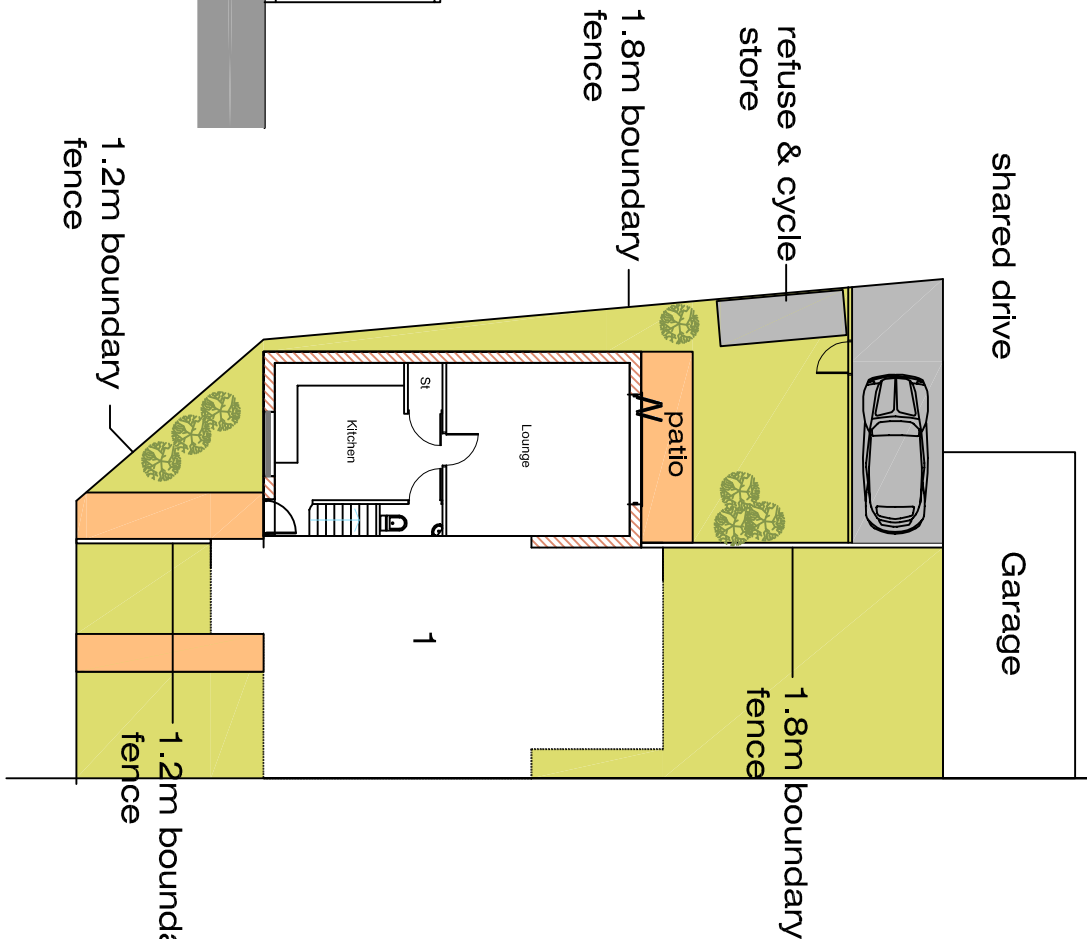

REVISION:

Drawing Title :

Proposed Dwelling

Project :

1 Dockenfield Close
Havant
Hants

Drawn By

CRF

Date

10/10/17

SHEET SIZE

A2

Approved By

Date

Drawing No.

CFA

FULL

BS

Revision:

1/100

Scale:

1/100

PLANNING

Chris Flint Associates Ltd

CHARTERED SURVEYORS - PROJECT MANAGERS

DEVELOPMENT CONSULTANTS

2 Emerald Close Waterlooville Hants PO7 8NZ
tel: 023 92 432484 fax: 023 92 355554
Email: chrisflintassociates@gmail.com