


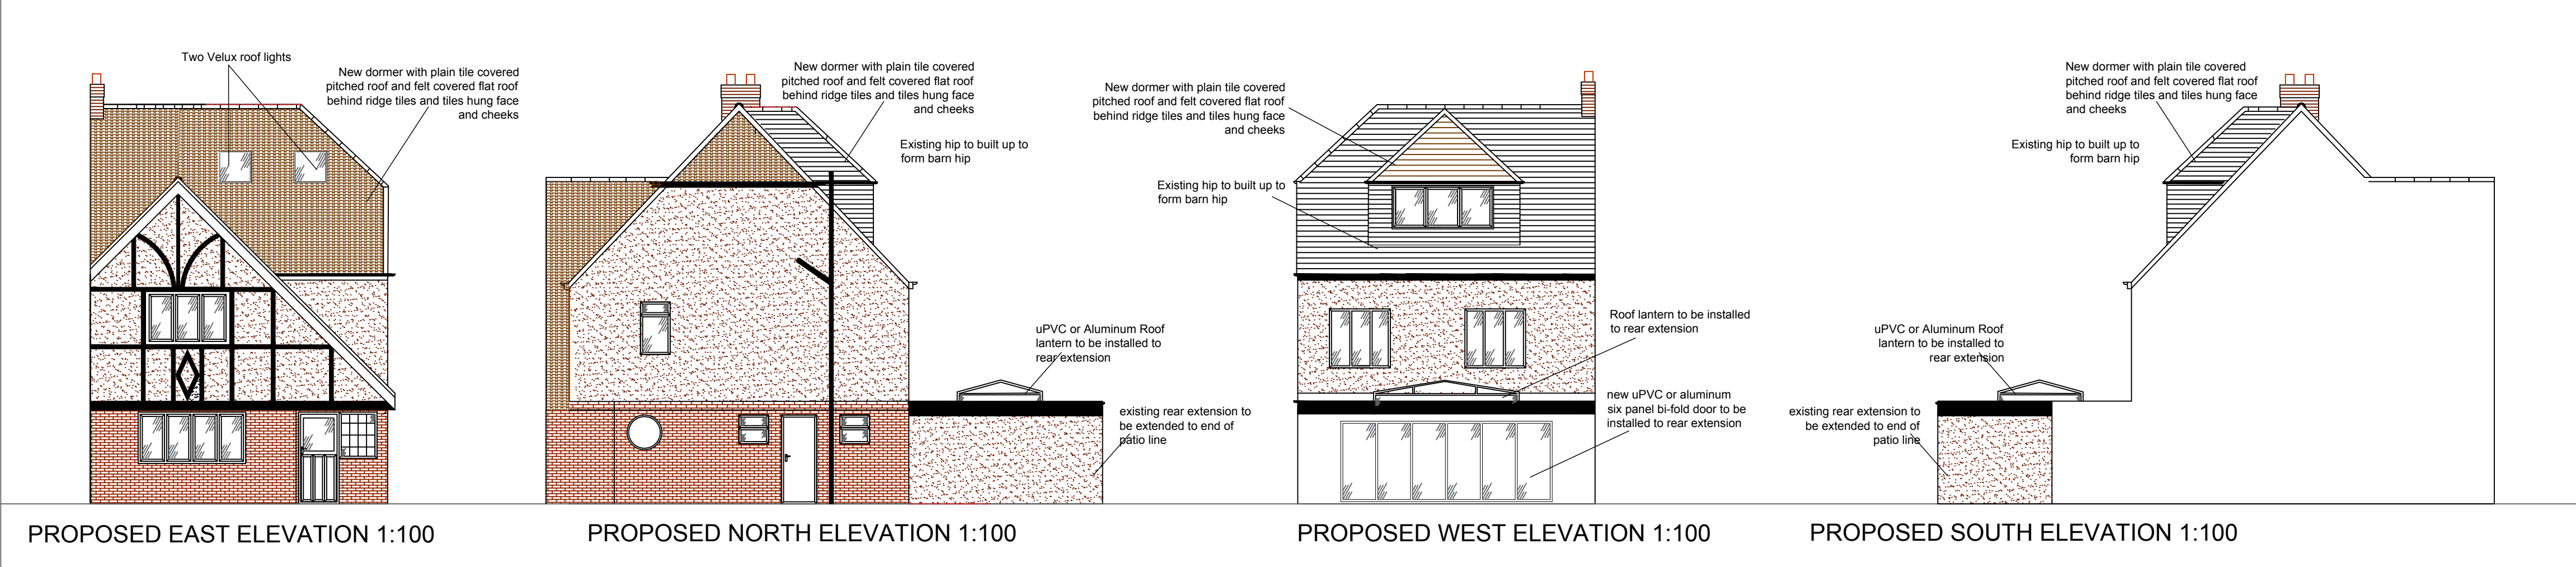


NOTES

This drawing has been prepared for the purpose of Planning and / or Building Regulations approval, and should not be used for any other purpose.





All dimensions to be checked on site and any discrepancy notified to Martin Ralph. Written dimensions are to be used in preference to scaled dimensions.

This drawing is the property of Martin Ralph and must not be reproduced, in part or whole, or deviated from, without their permission.


It is essential that prior to commencement and during construction works, the contractor reviews the drawings and specification and discusses with the practice any inconsistencies, anomalies, non-industry standard features or other concerns.

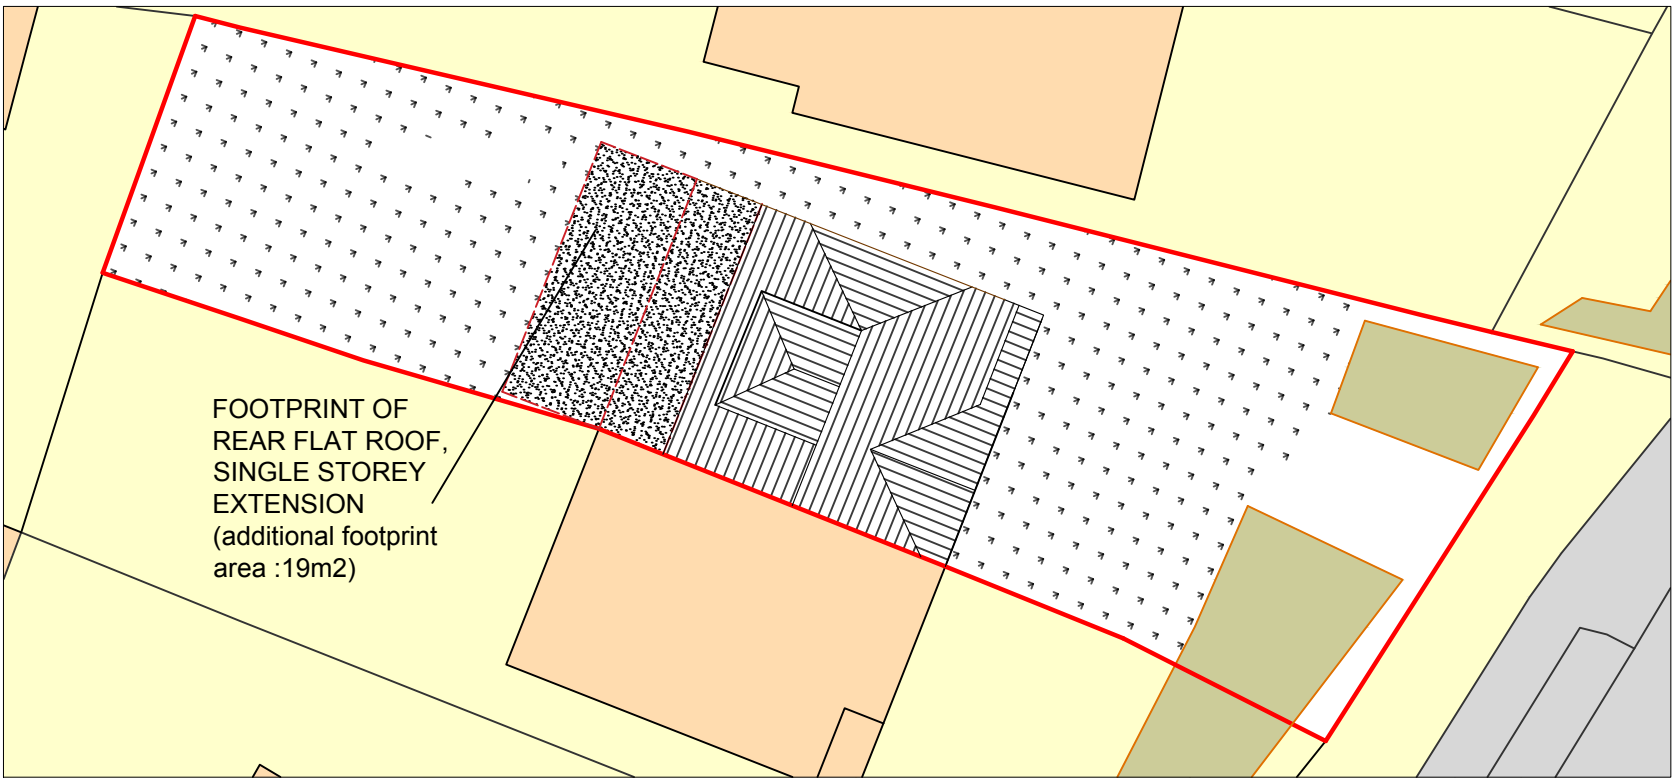


PROPOSED SITE PLAN 1:200

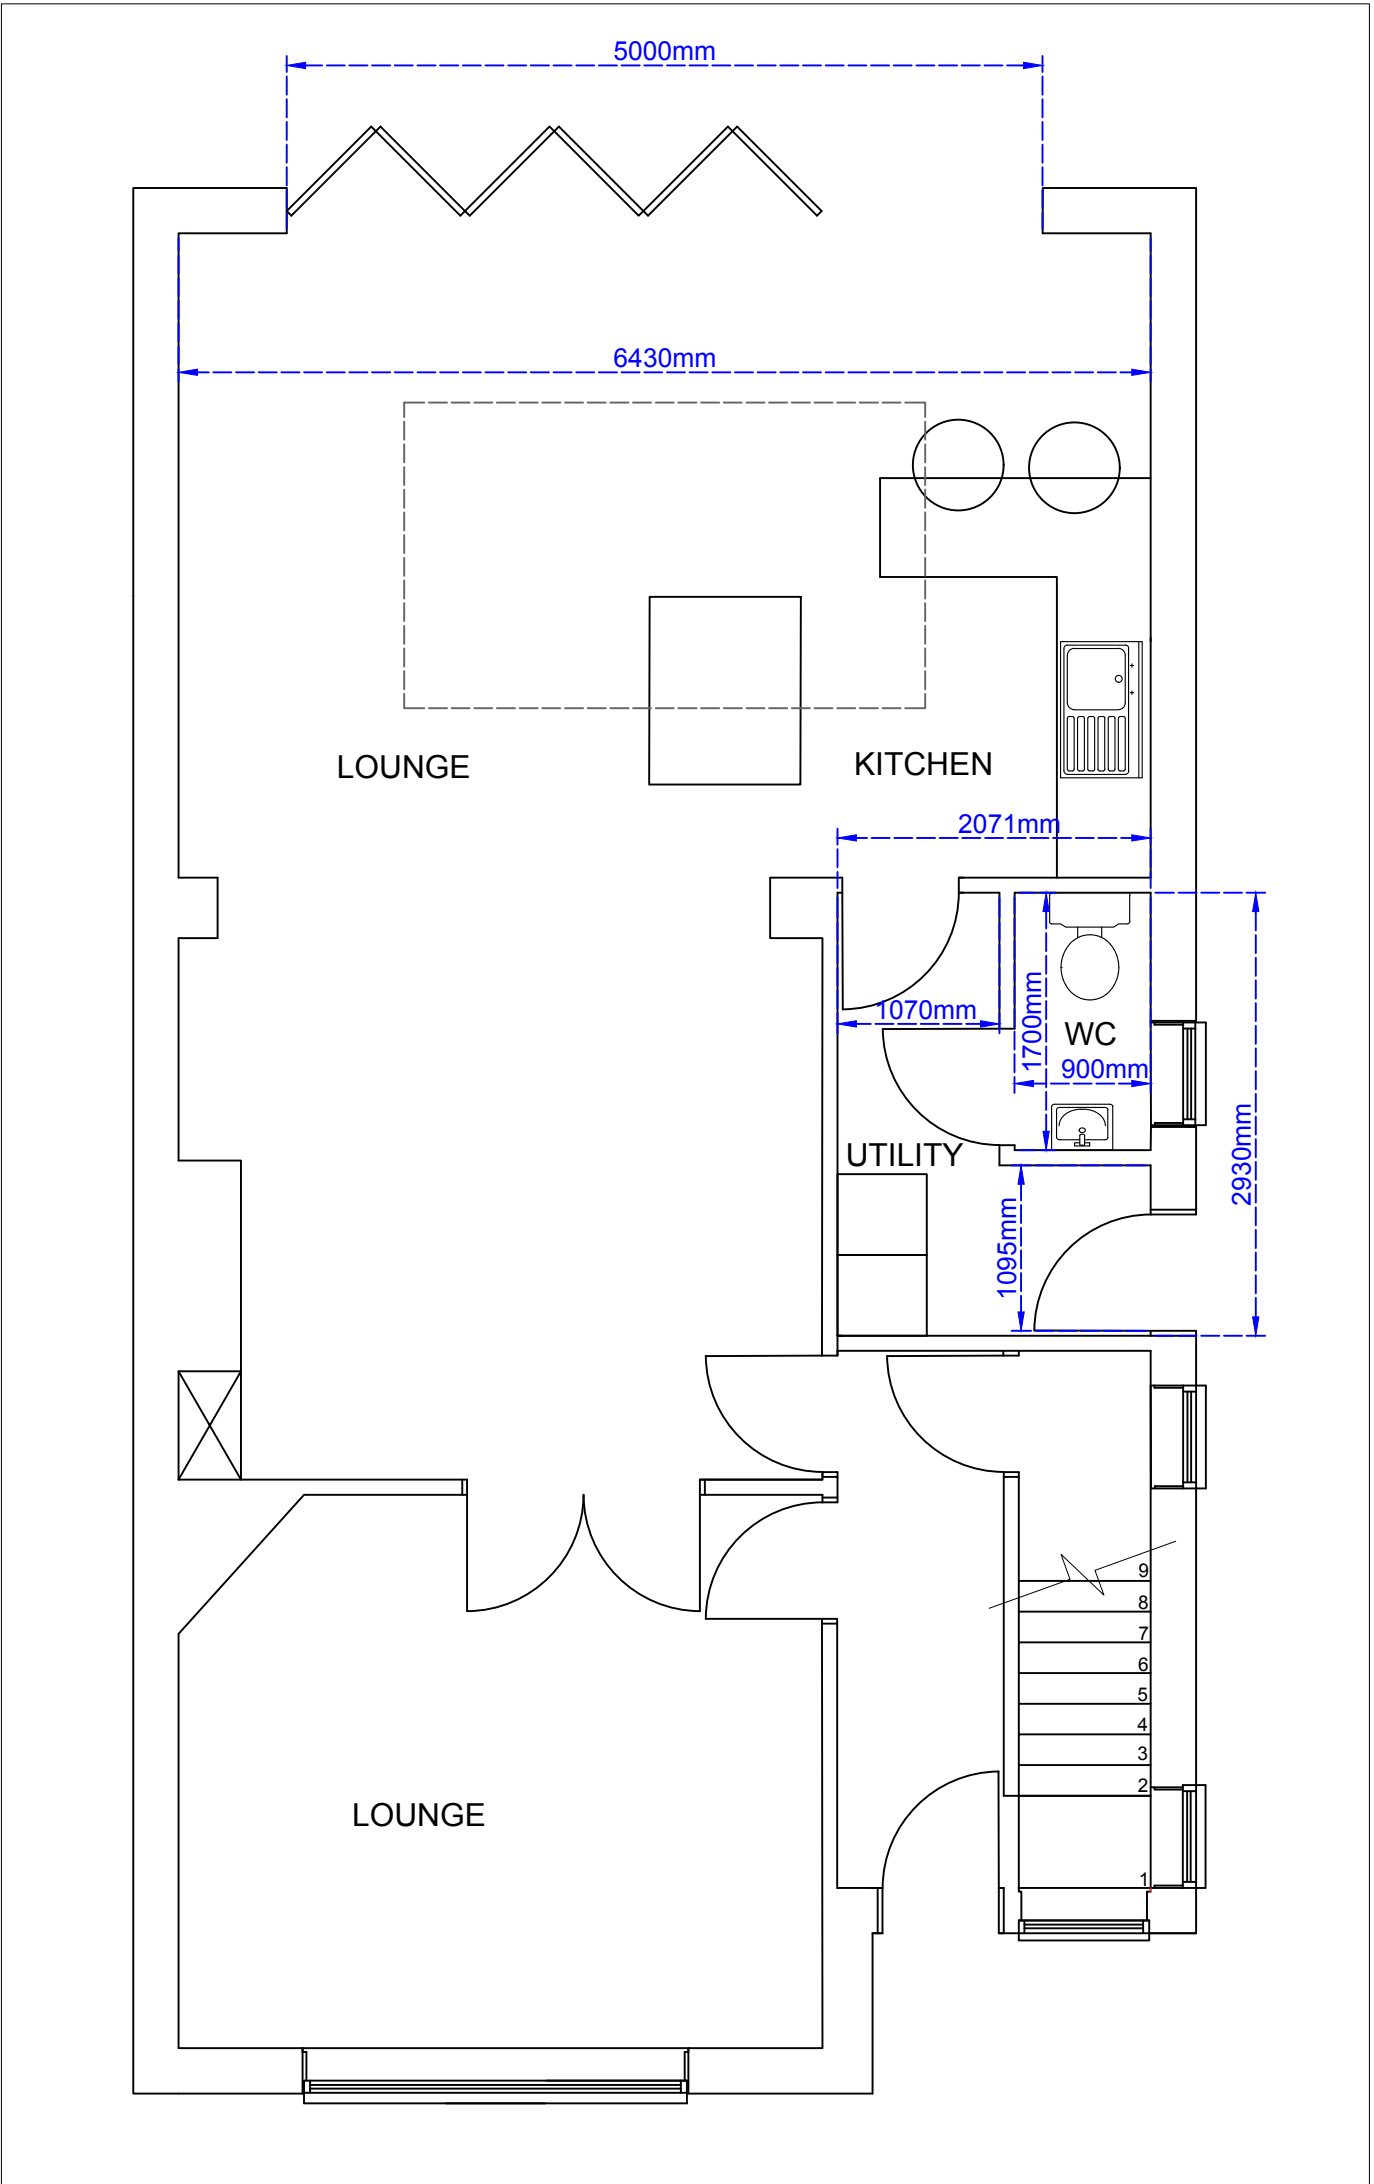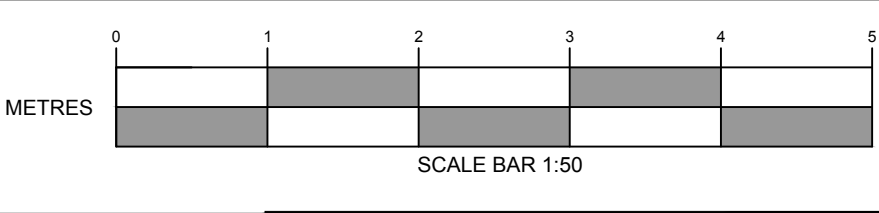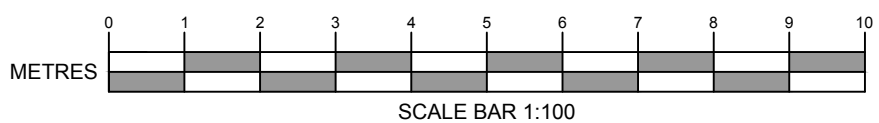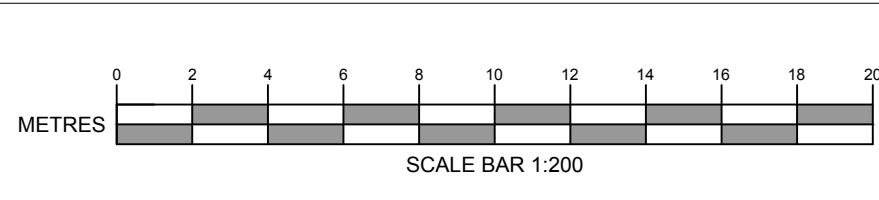

PROPOSED GROUND FLOOR 1:50

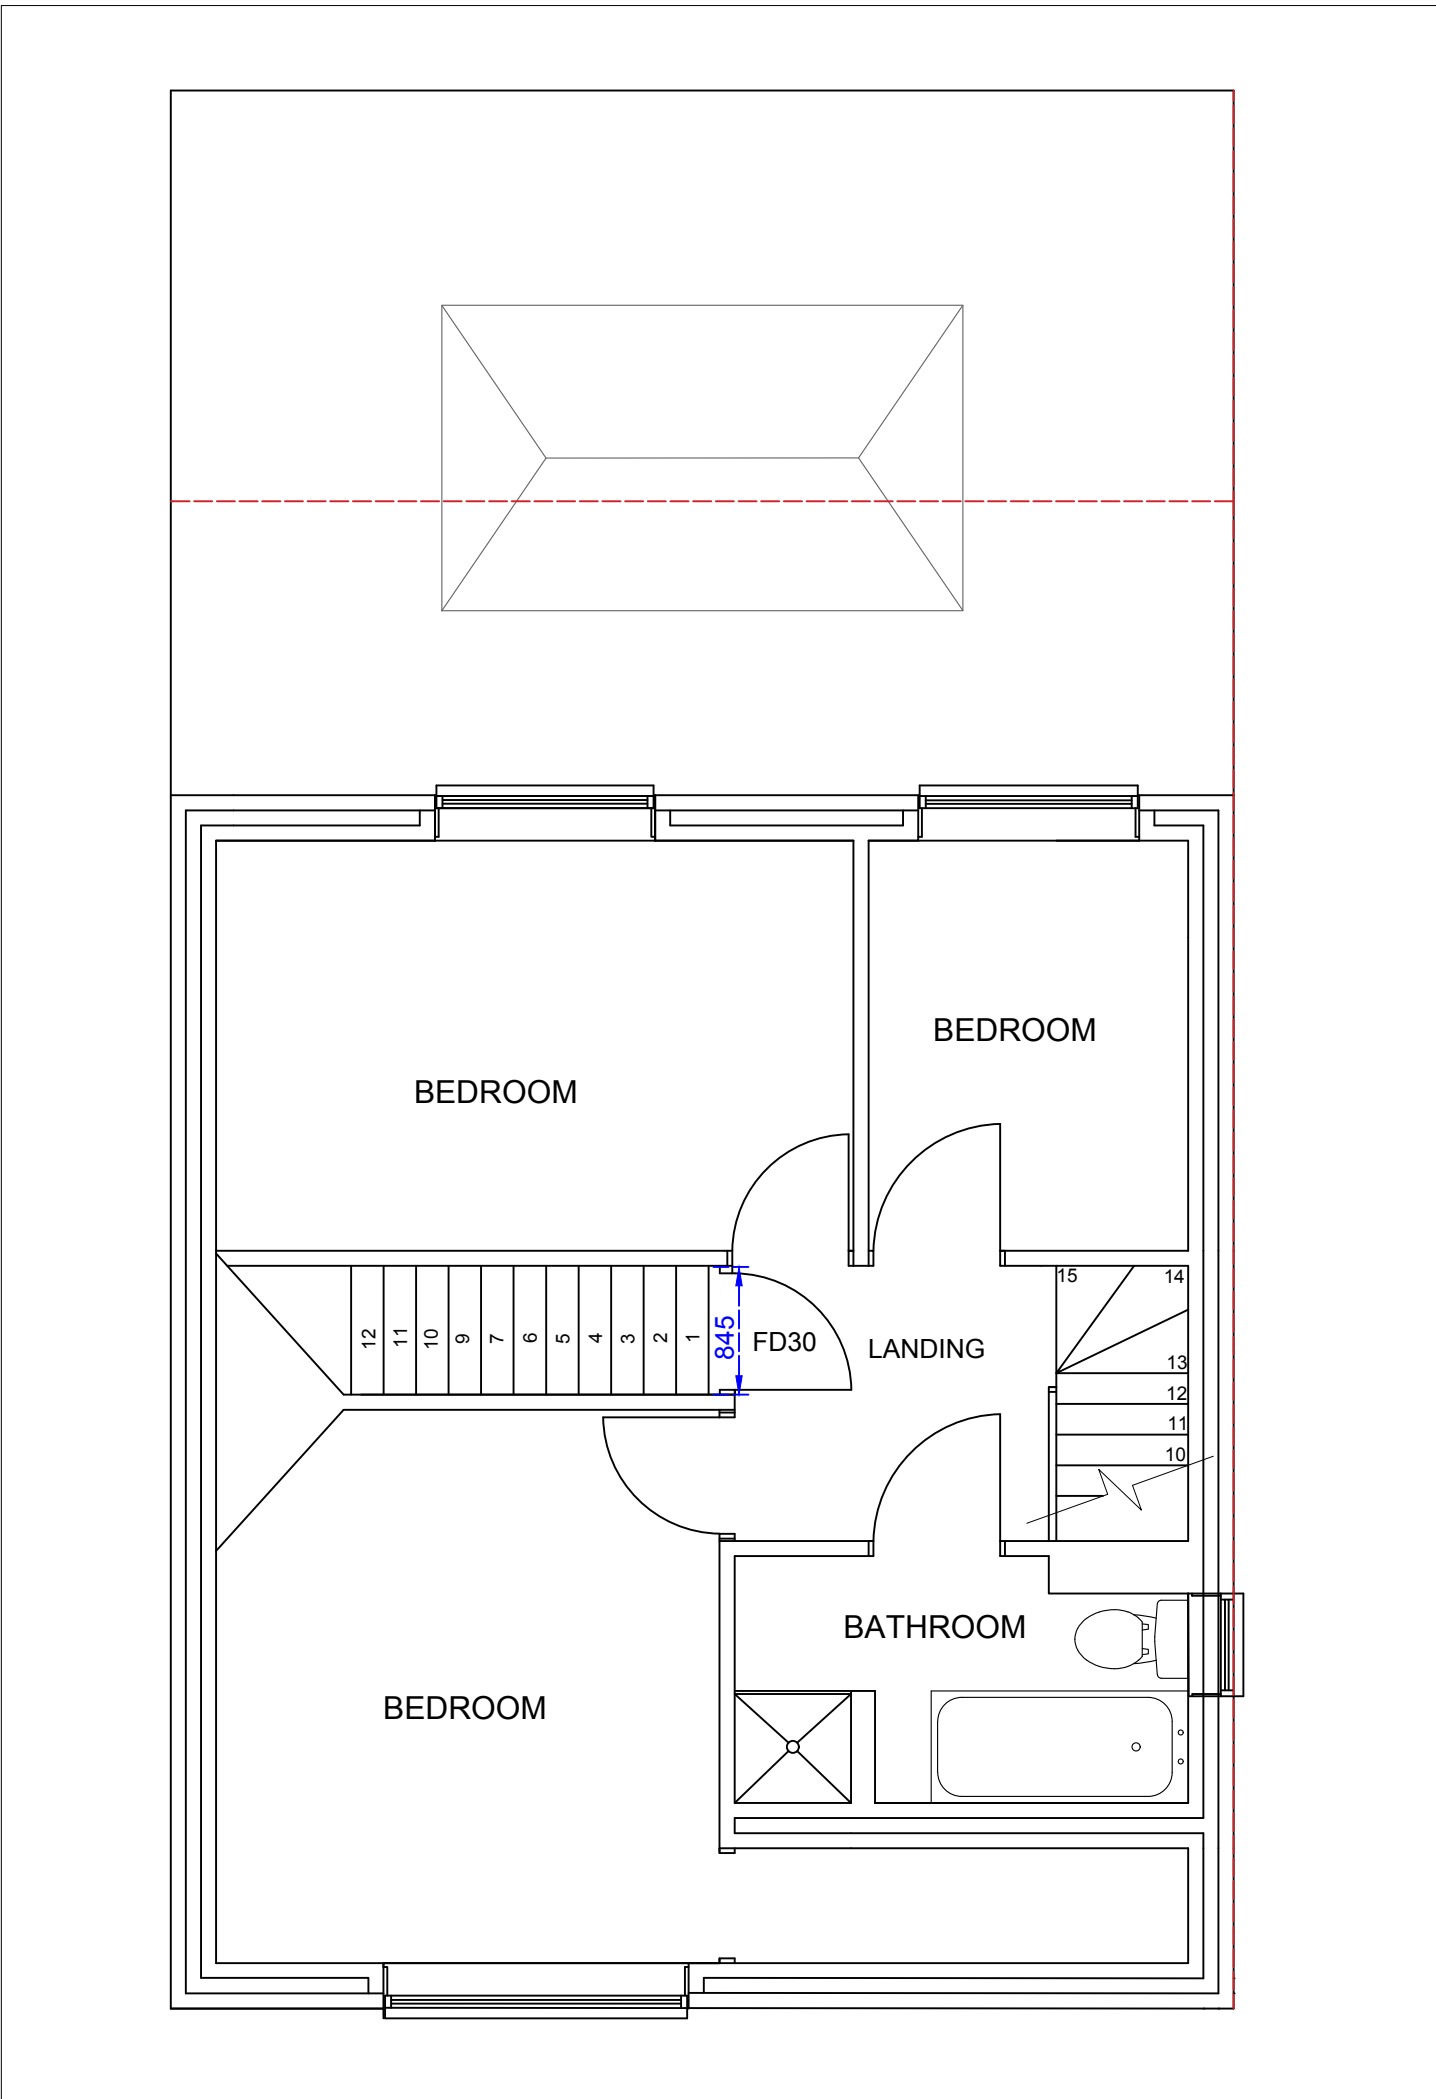

PROPOSED FIRST FLOOR 1:50

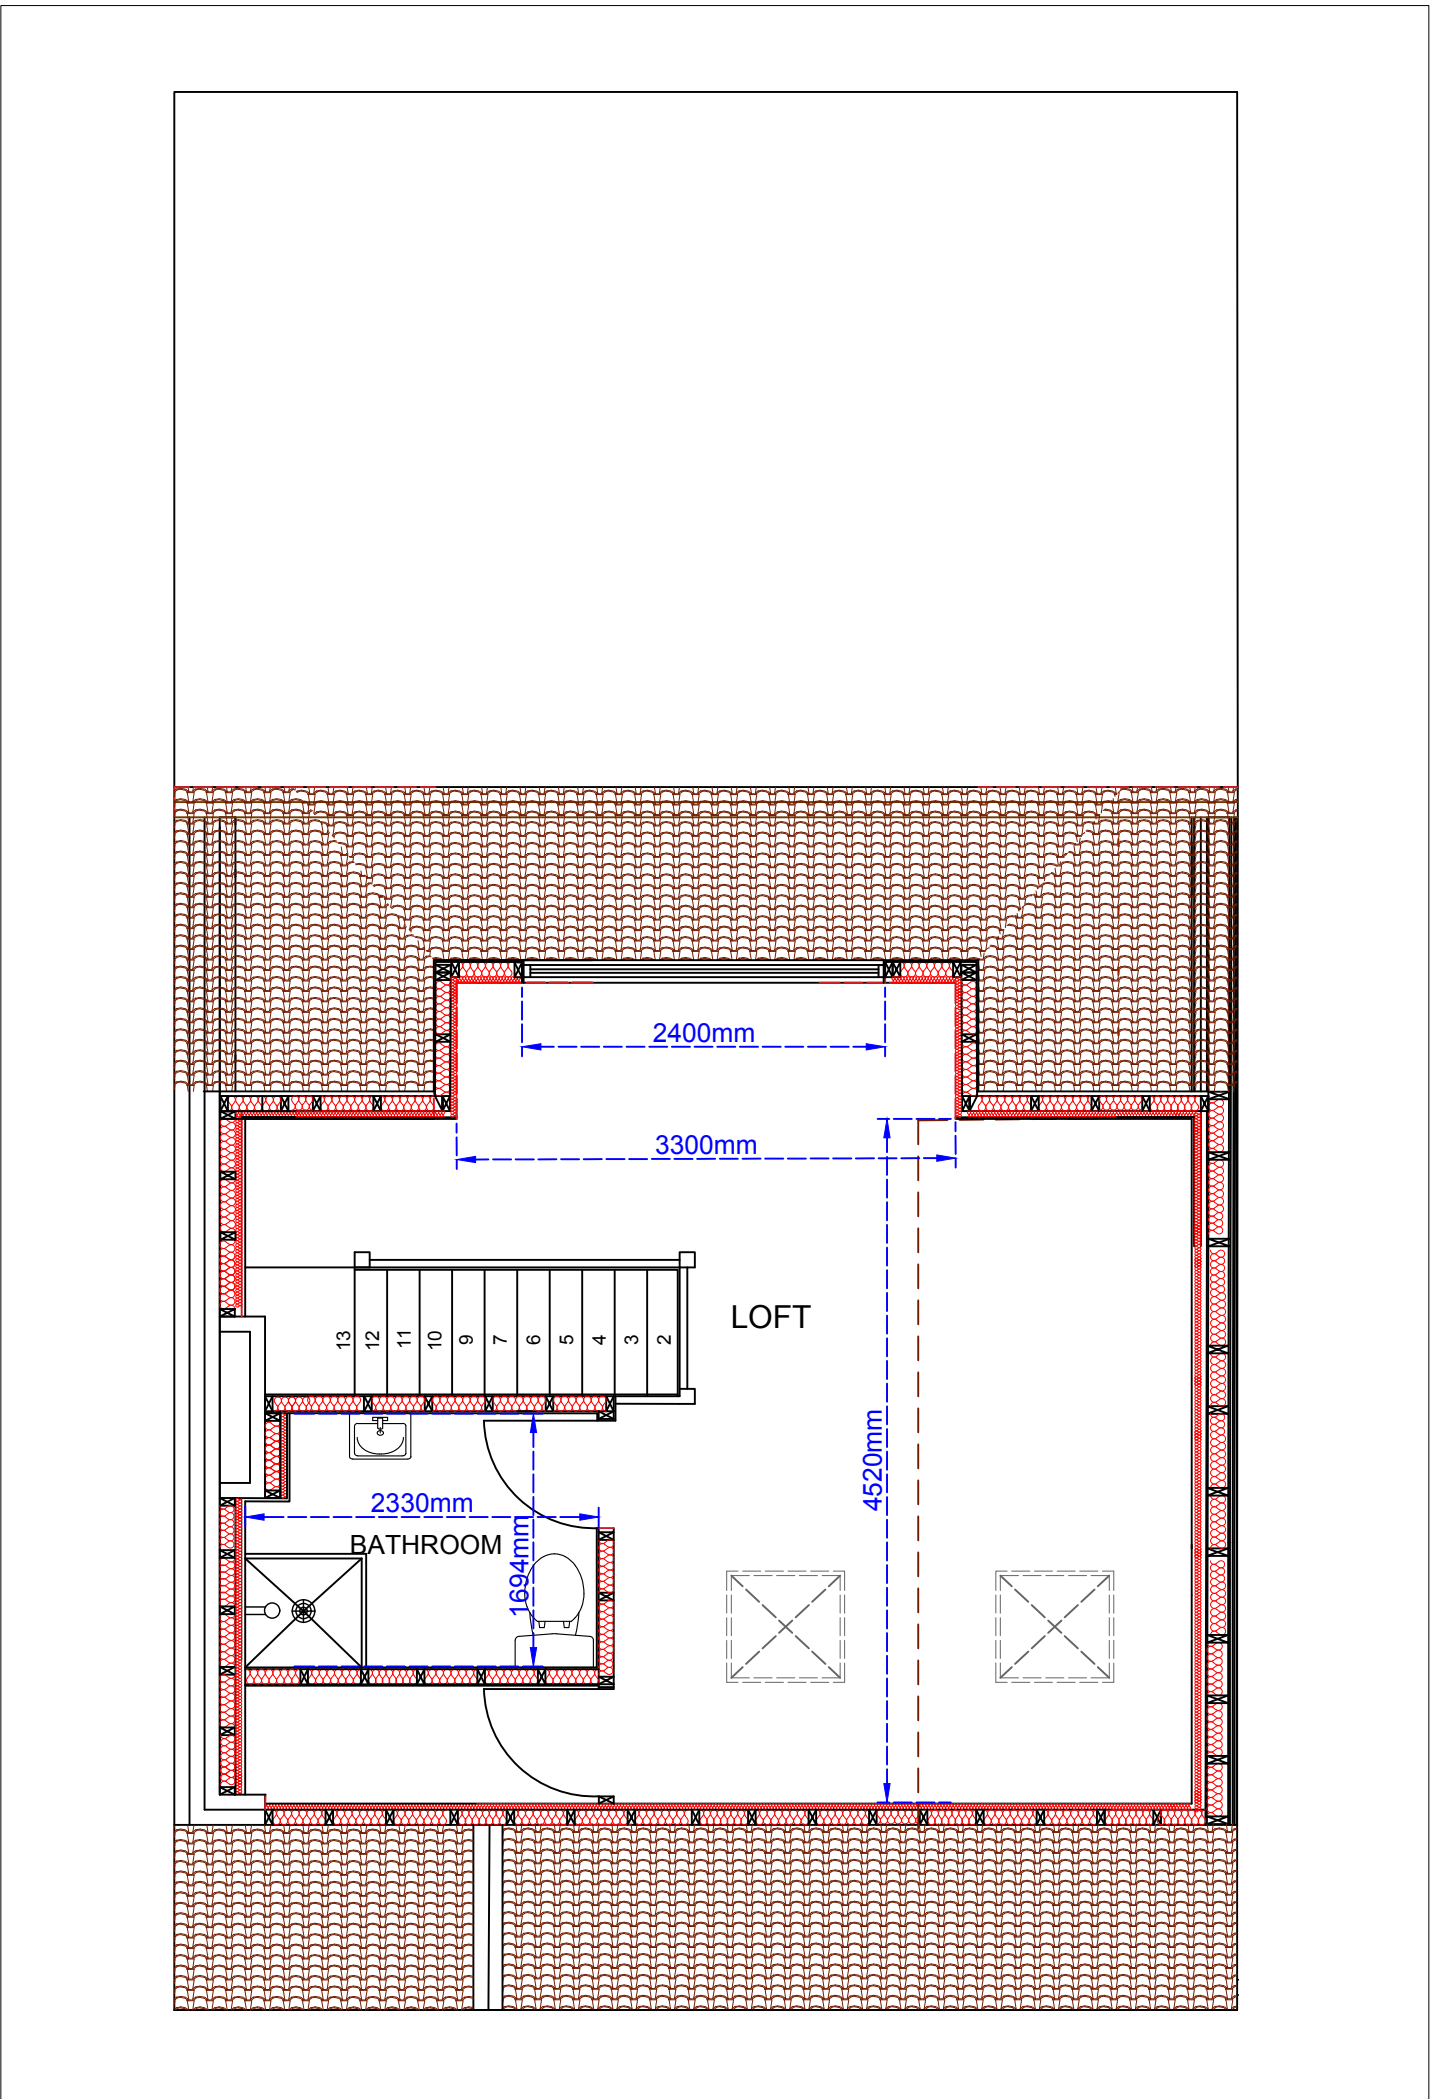

PROPOSED LOFT LEVEL 1:50

AMENDMENTS		DATE
B	dormer changes	22/06/17
CLIENT J. Todd 59 London Road Widley Waterlooville PO7 5AQ		
PROJECT LOFT CONVERSION 59 LONDON ROAD WIDLEY WATERLOOVILLE HAMPSHIRE		
DRAWING TITLE		
DATE 04.05.2017		
SCALE 1:20 @ A1		
DRAWING No. 17/012/AK/02		REVISION B
THE MARTIN RALPH GROUP  CHARTERED SURVEYORS ARCHITECTS & ENGINEERS		
11 Dragon House Husar Court Brambles Business Park Portsmouth Hampshire PO7 7SF www.martinralph.co.uk info@martinralph.co.uk T. 023 9225 7711 F. 023 9225 7712		