



This drawing is the copyright of Tomes Architects and may not be copied, altered, or reproduced in any way, or be passed to a third party without our written authority.

All dimensions are to be checked on site before commencing work. Any discrepancies should be reported to the project manager immediately.



Rev A 18-04-2018 General Amendments
Rev B 27-04-2018 General Update

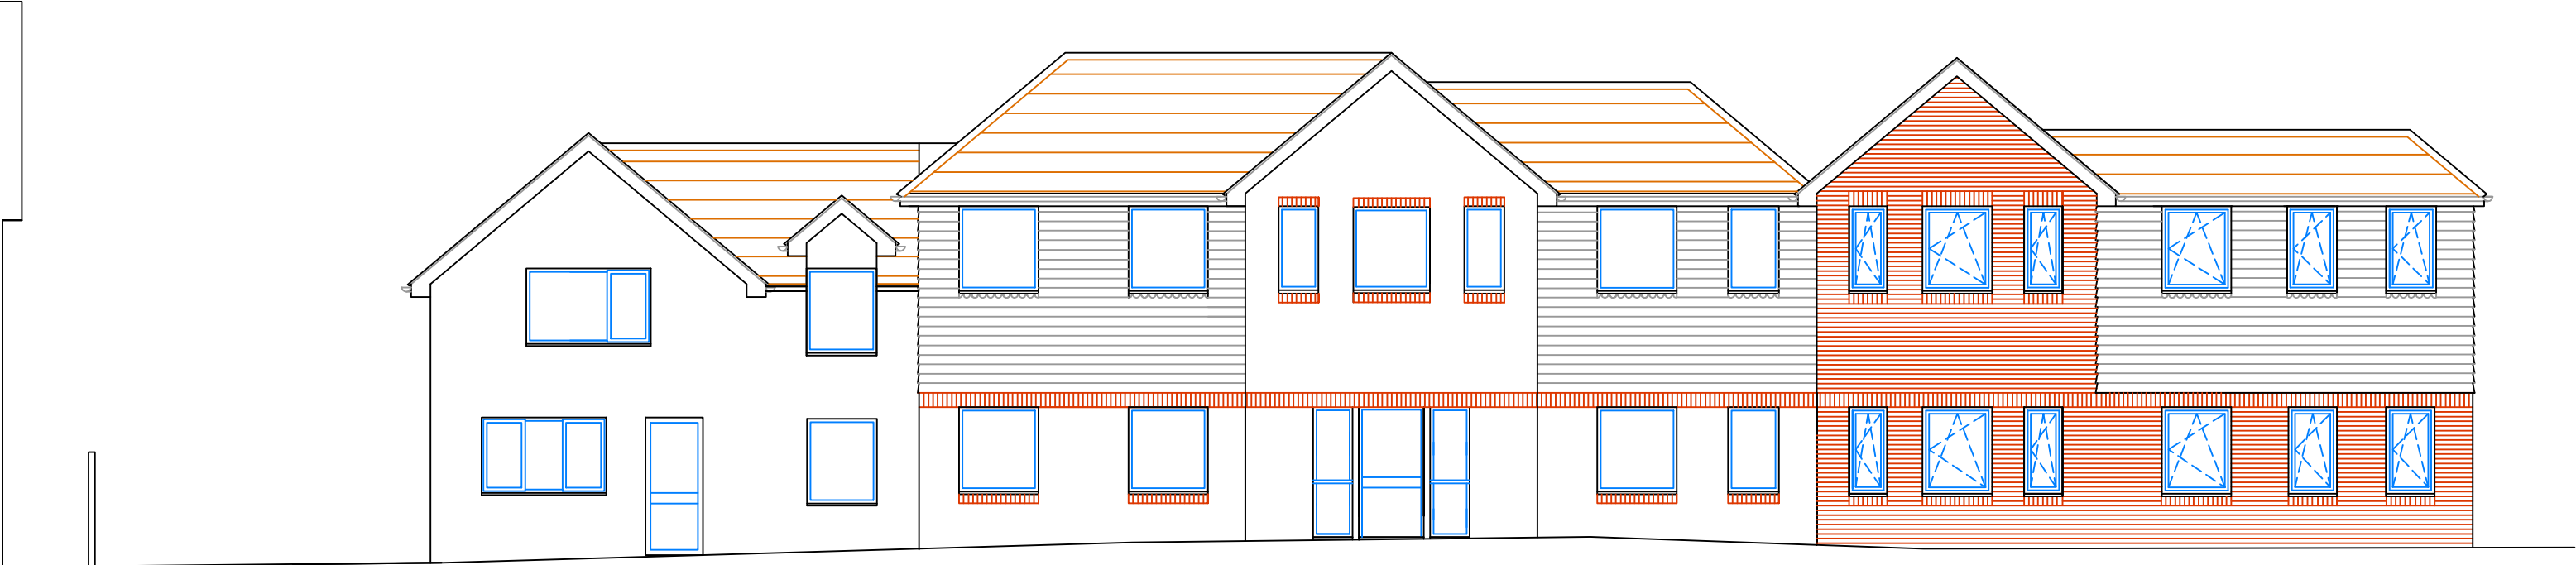


North West Elevation

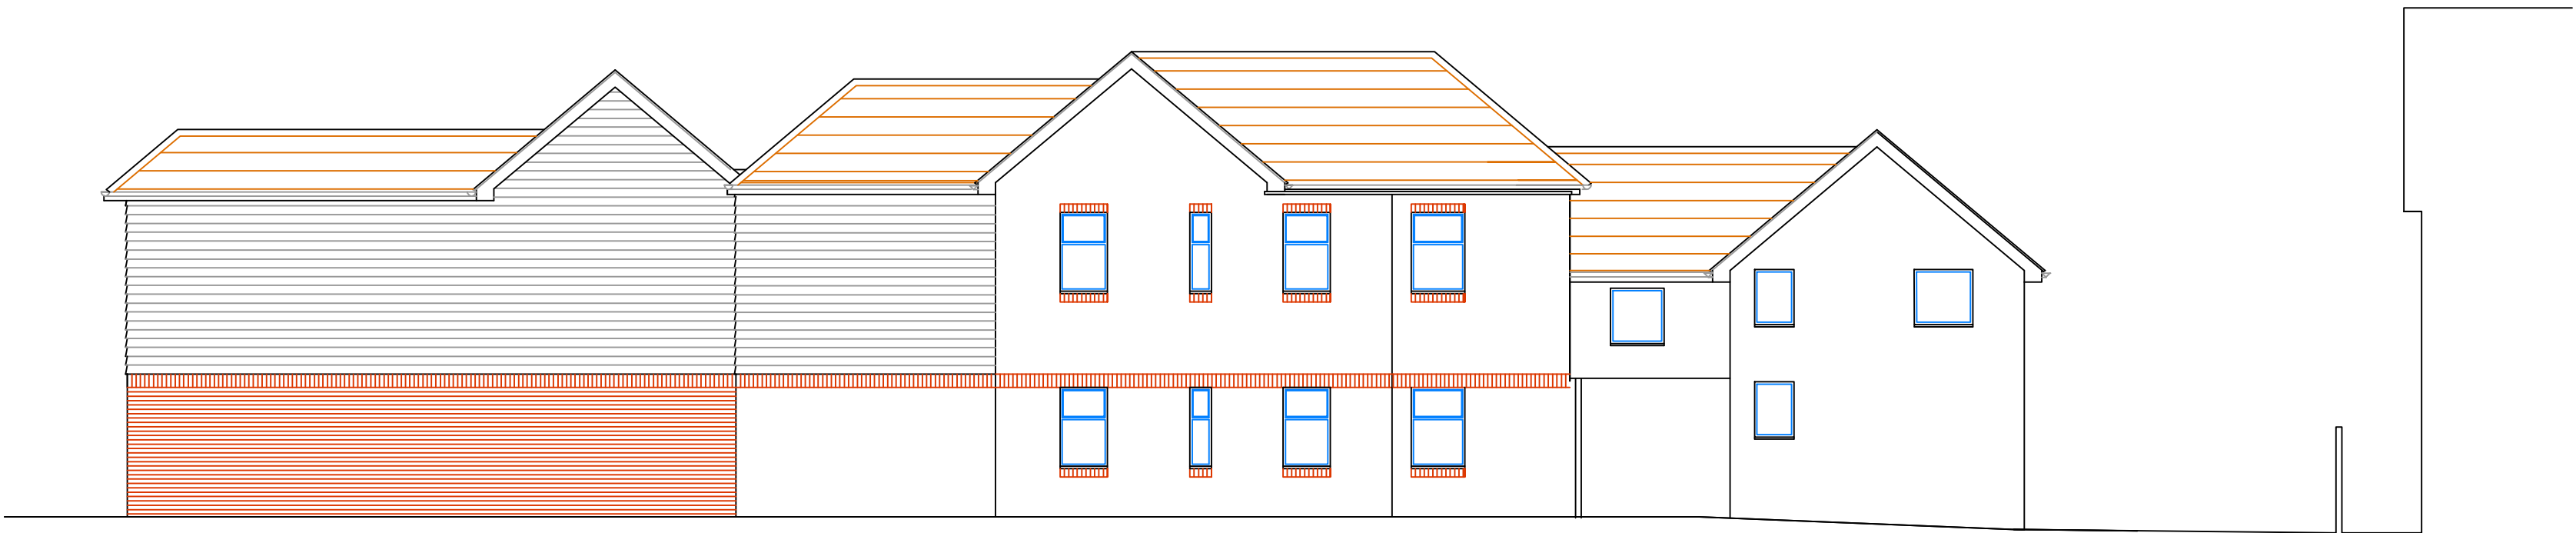

South East Elevation

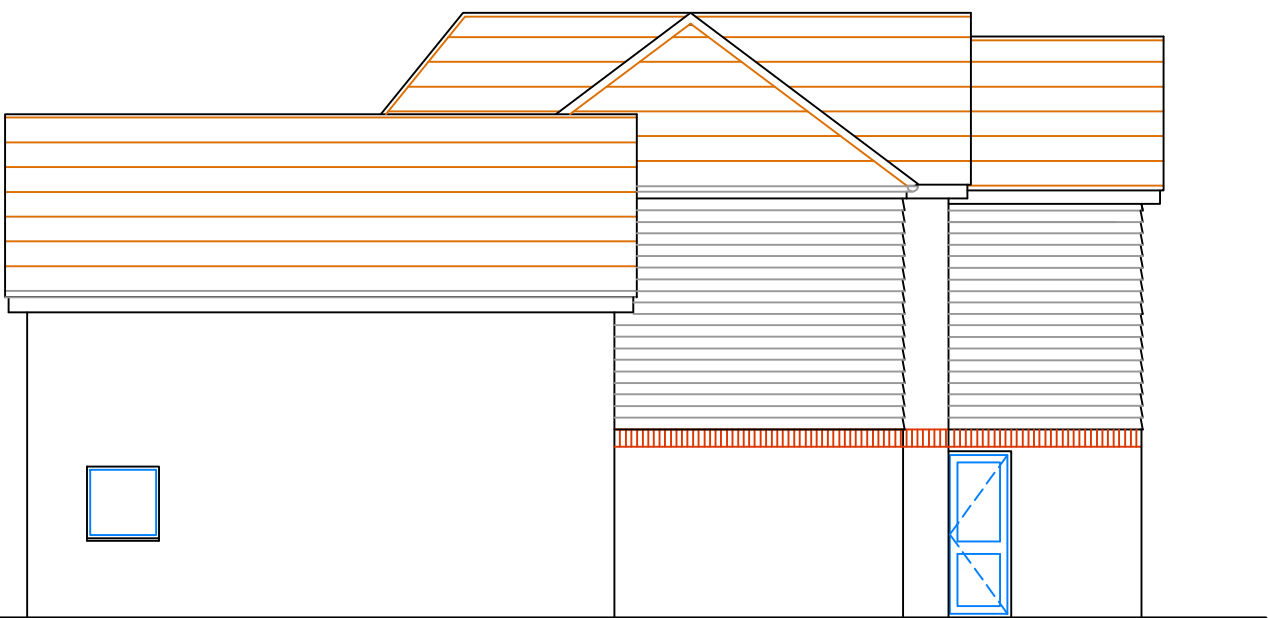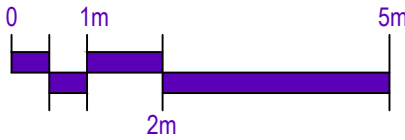

North East Elevation

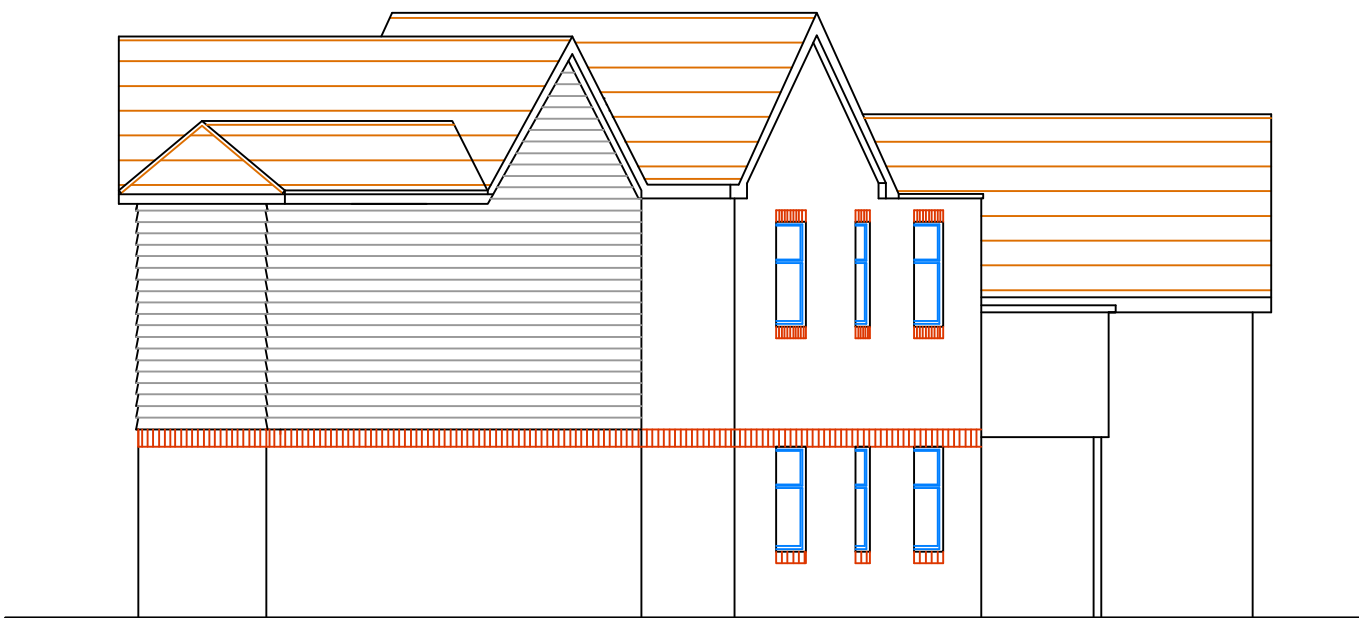

South West Elevation

tomesarchitects
architecture + project management

the old rectory, 108 london road, widley, hampshire, po7 5aa
tel: 023 9309 2307 email: info@tomesarchitects.co.uk

project	Auga Gas, New Road Bedhampton	date	09 April 2018
drawing	Proposed Elevations	scale	1:100@A2
drawing no.	C3297-5	revision	B