


Existing SE/Side Elevation

Existing NE/Rear Elevation

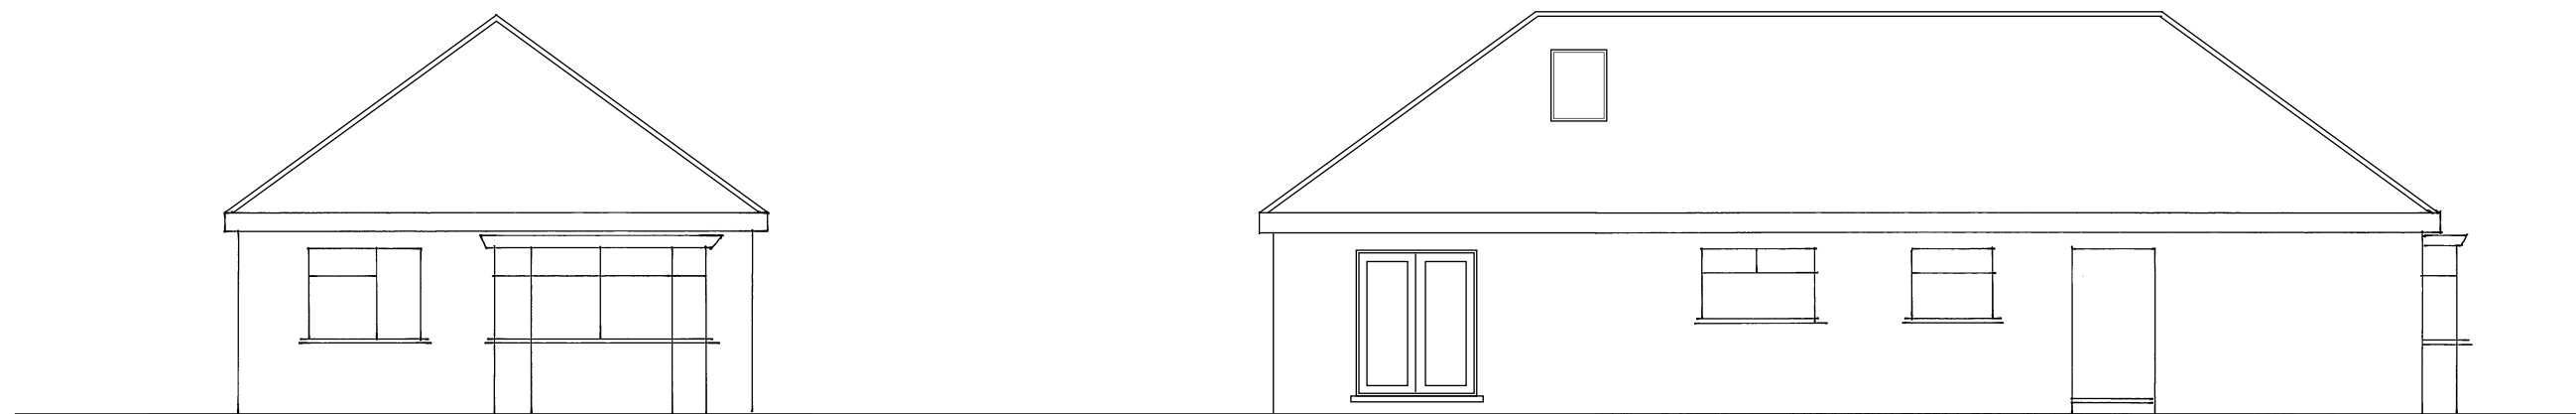

Existing SW/Front Elevation

Existing NW/Side Elevation

These Plans have been prepared for the purpose of obtaining Planning Permission and/or Building Regulation Approval for the work shown thereon only and should not be used for any other purpose.

© These Plans remain the copyright of the architect and must not be copied or reproduced in any way without written permission with the exception of Local Authorities for Planning Purposes

1 0 1 2 3 4
Metres @ 1:100 Scale



Andrew R Dunks

BSc(Hons) MRICS CBuiltE MCABE

Chartered Surveyor and Building Engineer

Unit 1, Basepoint, Waterberry Drive
Waterlooville, Hants, PO7 7TH
Tel: (023) 9225 3034
e-mail: plans@dunks.freemove.co.uk

Proposed Extension & Loft Conversion

54 Durley Avenue,
Cowplain, Waterlooville

For Mr R Long

Scale - 1:100 at Page Size A3

Date - October 2016

Drawing No. 4866/1