




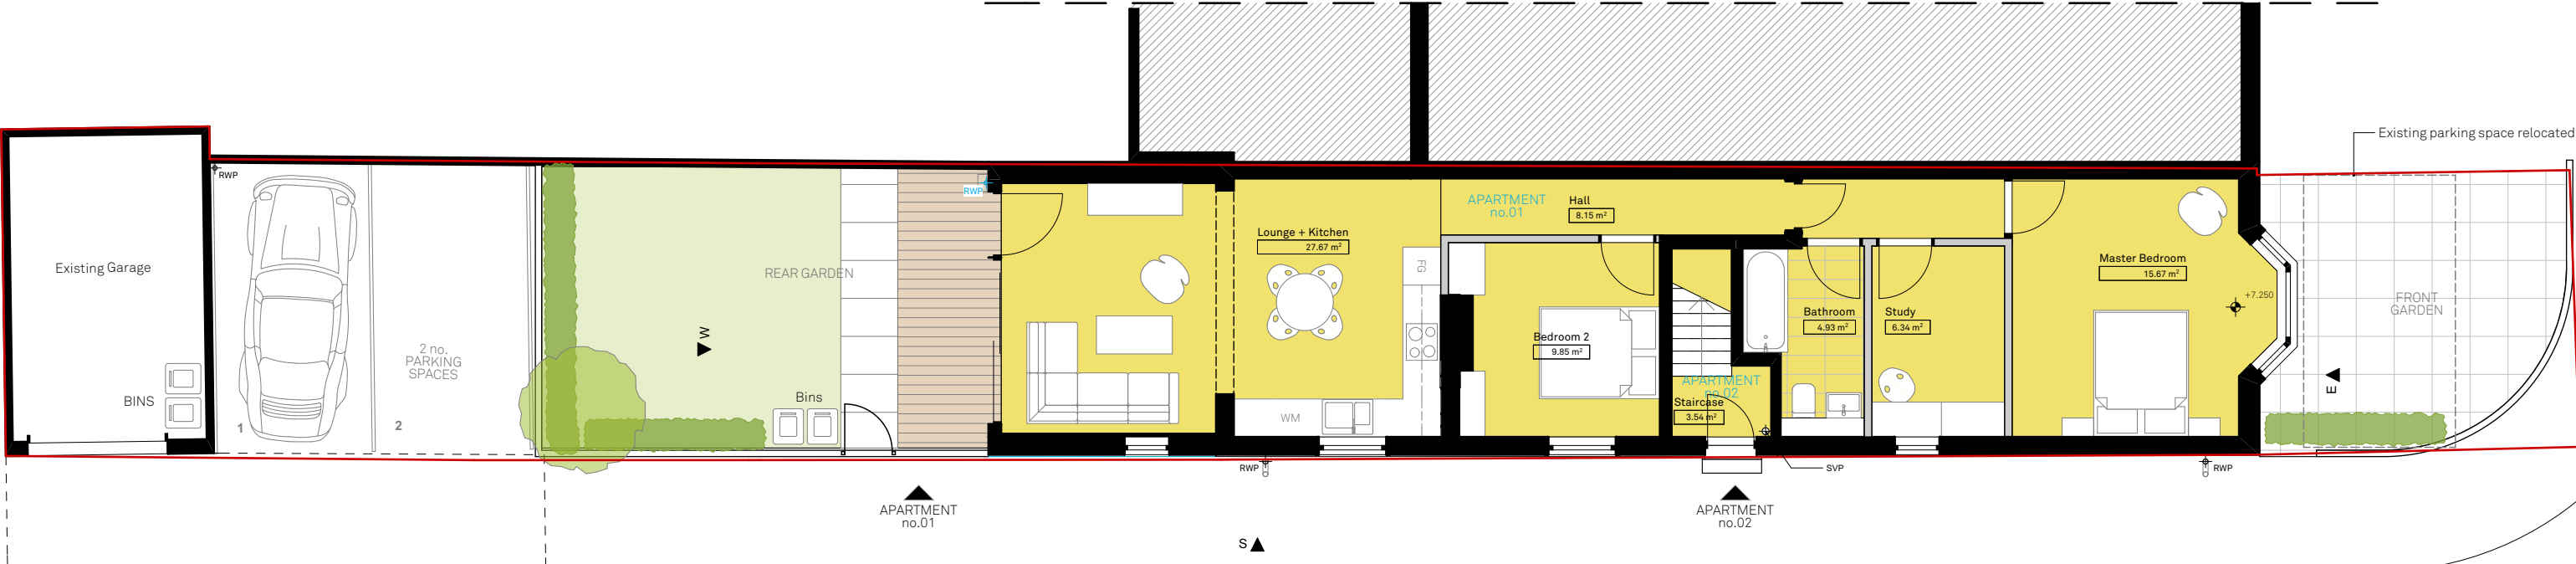


1:100 Ground Floor Plan-Site Plan

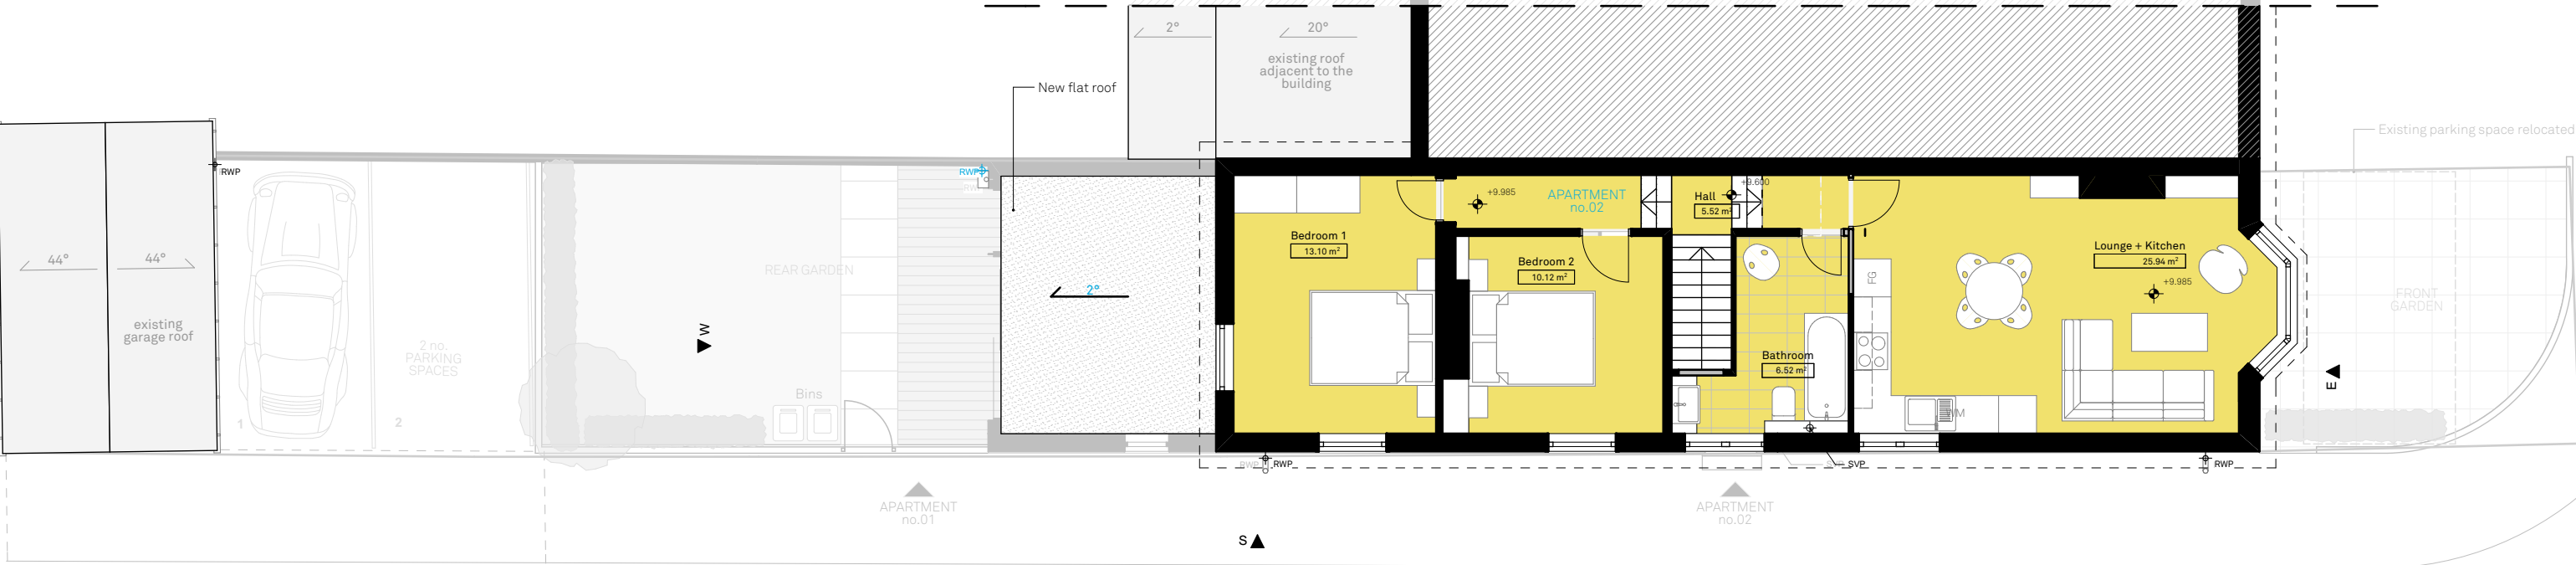


1:100 First Floor Plan

 

1:100

 

 

rev. P01	date 02/11/2017	changes description	status S2	issued by DM	RE-FORMAT this drawing is the copyright of Re-Format LLP and may not be copied, altered or reproduced in any way or passed to a third party without written authority. All dimensions subject to site survey and site verification. Do not scale for construction © www.re-format.co.uk mail@re-format.co.uk +44 (0)1730 778778	drawn by GH checked by MS Date Oct 2017 Scale at A3 1:100
-------------	--------------------	---------------------	--------------	-----------------	---	---