


HT S03 4B6P
Plots 117–118


Floor Area :
GF: 53.24 sqm 573.07 sq ft
FF: 52.51 sqm 565.21 sq ft
TOTAL: 105.75 sqm 1138.28 sq ft



Rear Elevation

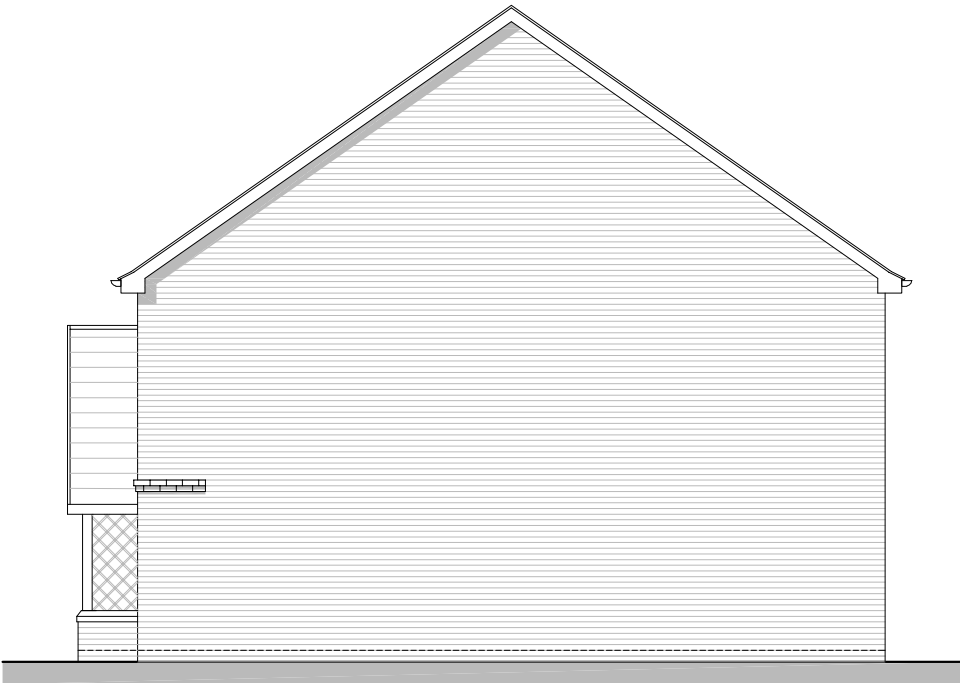

Side Elevation B

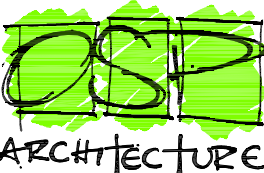REV. DATE		REVISIONS:		By		Planning		CLIENT: Bellway Homes LTD (Wessex)		PROJECT: Land West of Horndean Road Emsworth		Broadmede House Farnham Business Park Weydon Lane Farnham Surrey GU9 8QT Tel. 01252 267878 info@osparchitecture.com www.osparchitecture.com			
x	xx/xx/xx	xxxxxx		XX				SCALE: 1:100 (A3 ORIGINAL)		DRAWING: S03 – Plots 117 to 118 Rear & Side Elevations					
								DRAWN: - 16386		P246		-			
								DATE: 21.03.17							
© COPYRIGHT EXISTS ON THE DESIGNS AND INFORMATION SHOWN ON THIS DRAWING															
This drawing may be scaled or cross referenced to the scale bar for planning application purposes only. Do not scale for any other purpose, use figured dimensions only. Subj. to site survey and all necessary consents. All dimensions to be checked by user and any discrepancies, errors or omissions to be reported to the Architect before work commences. This drawing is to be read in conjunction with all other relevant materials.															
O'KEEFE SCANLON LIMITED															

© COPYRIGHT EXISTS ON THE DESIGNS AND INFORMATION SHOWN ON THIS DRAWING
This drawing may be scaled or cross referenced to the scale bar for planning application purposes only. Do not scale for any other purpose, use figured dimensions only. Submit to site for all necessary consents.
All dimensions to be checked by user and any discrepancies, errors or omissions to be reported to the Architect before work commences. This drawing is to be read in conjunction with all other relevant materials.