
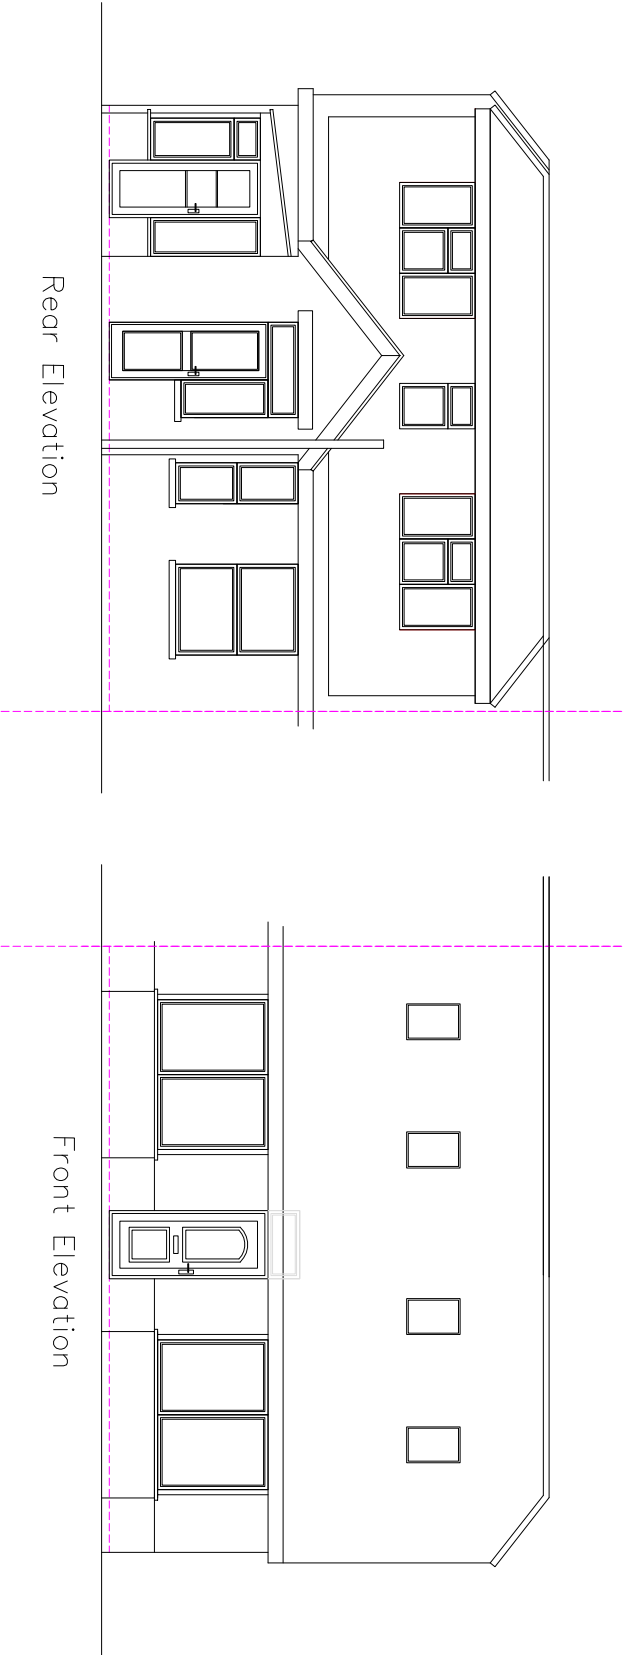


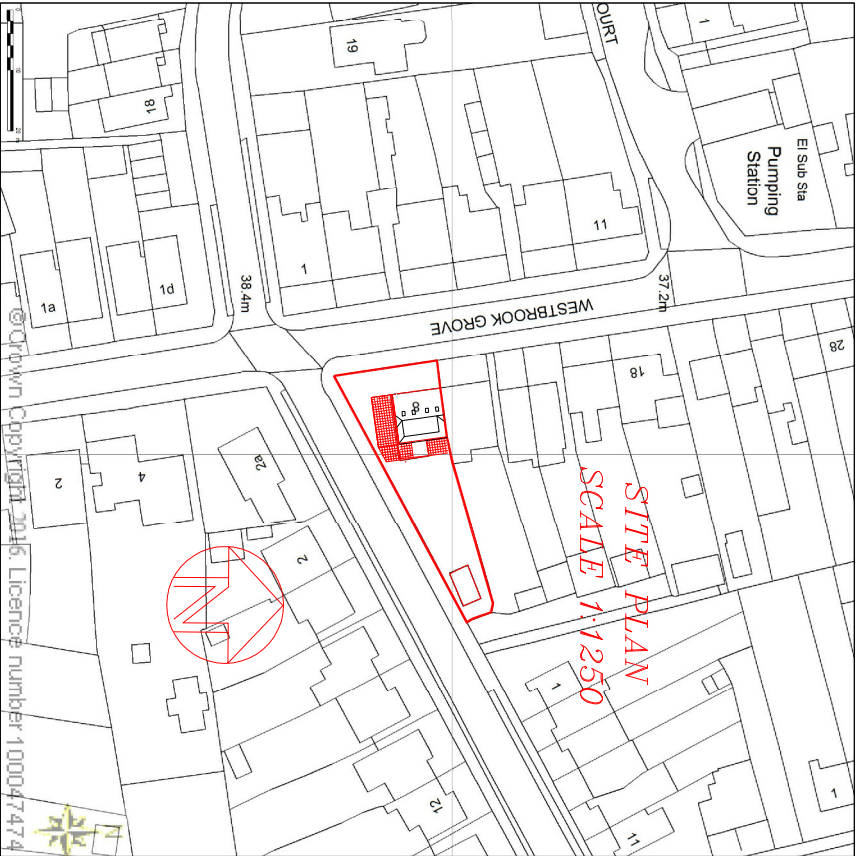

Rear Elevation

Front Elevation

SCALE 1:100

All new materials to match existing.

MR CIBB  
8 WESTBROOK GROVE  
PURBROOK  
PO7 5HX

PLANNING APPLICATION FOR:  
SINGLE STOREY SIDE AND REAR  
EXTENSIONS (AMENDED)

SCALE 1:50/100/200/1250

DATE 16/1/17