


This drawing is the copyright of HJCONCEPTS LTD and may not be copied, altered or reproduced in any way without their written authority. © H J Concepts Limited 2017


Do not scale this drawing. Use written dimensions only. All dimensions shall be checked on site prior to commencement of work.

IF IN DOUBT ASK
DO NOT SCALE: This note may be omitted for **PLANNING PURPOSES ONLY.** Original documents only may be relied upon. Inaccuracies may occur due to printing, scanning and other forms of copying.


This drawing has been produced for **Mr & Mrs J Pike** for the works at **Northney Farm St Peter's Road Hayling Island PO11 0RX** and is submitted as part of a Prior Notification Application and is not intended for use by any other person or for any other purpose.

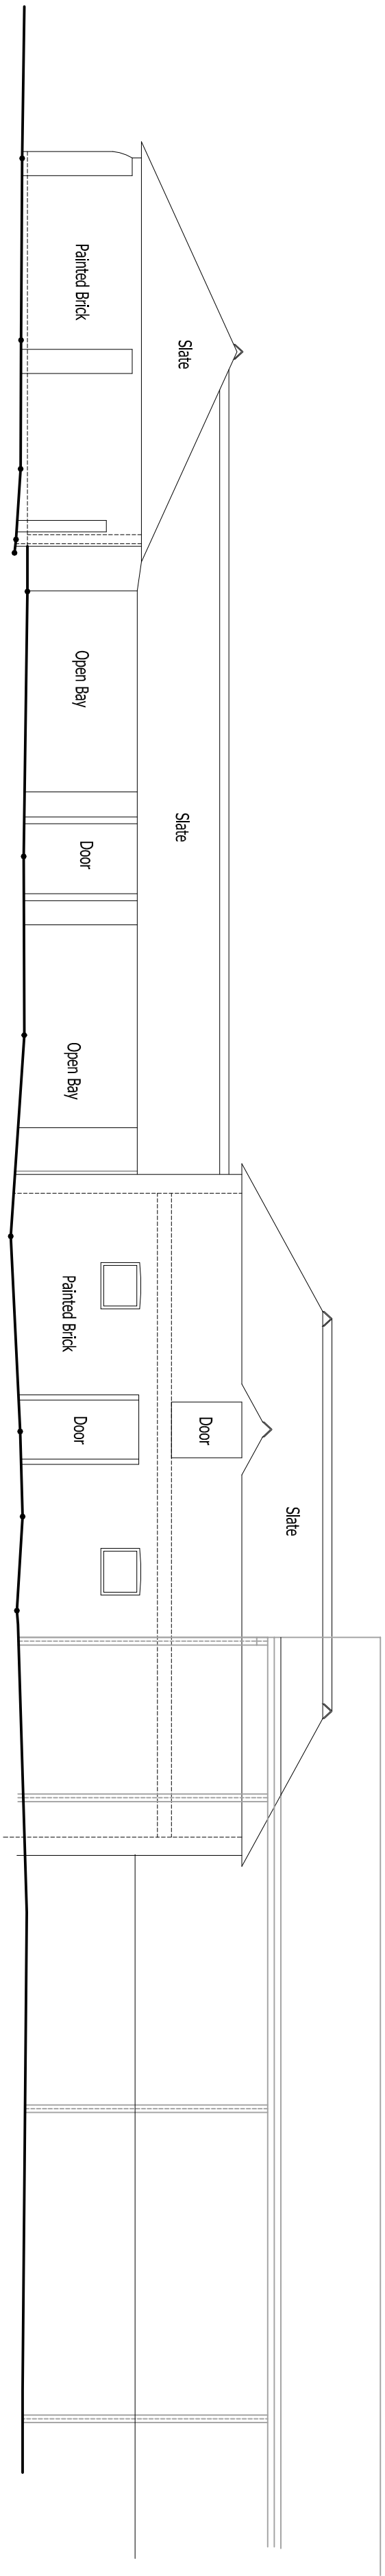


Existing South Elevation

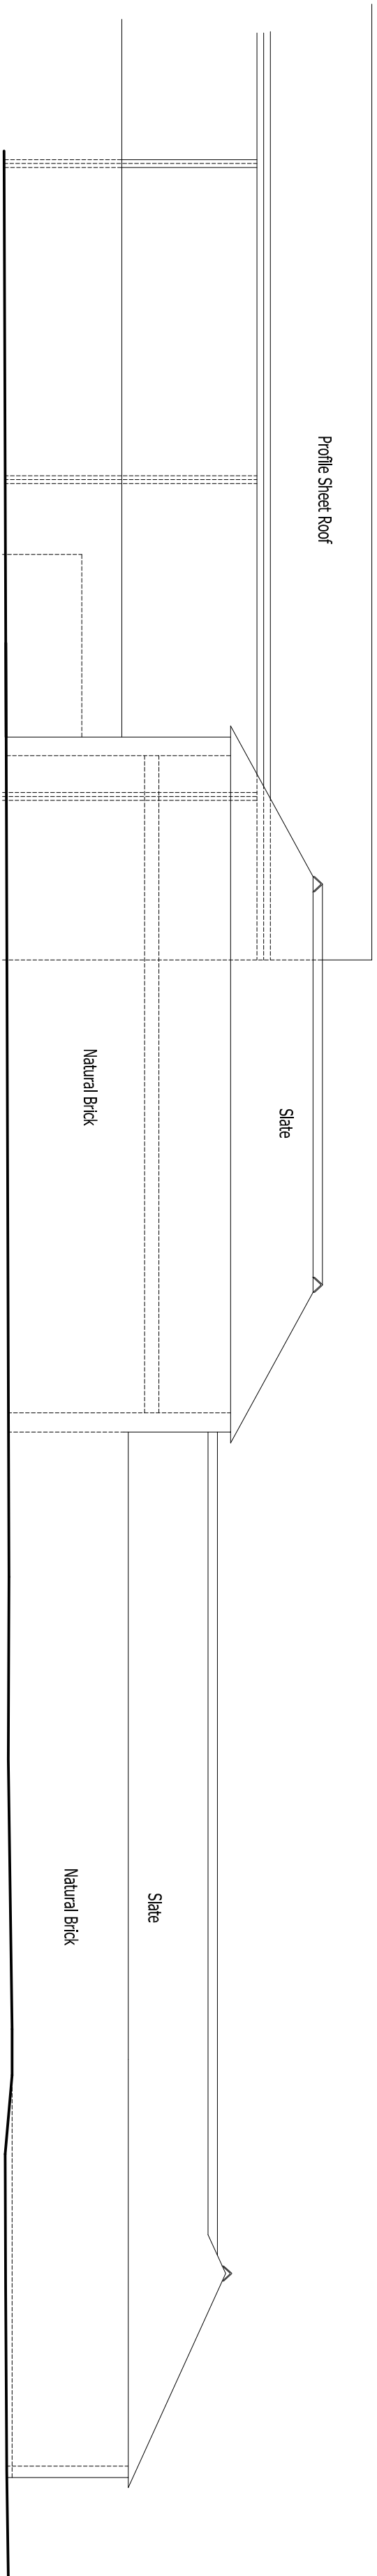


Existing North Elevation

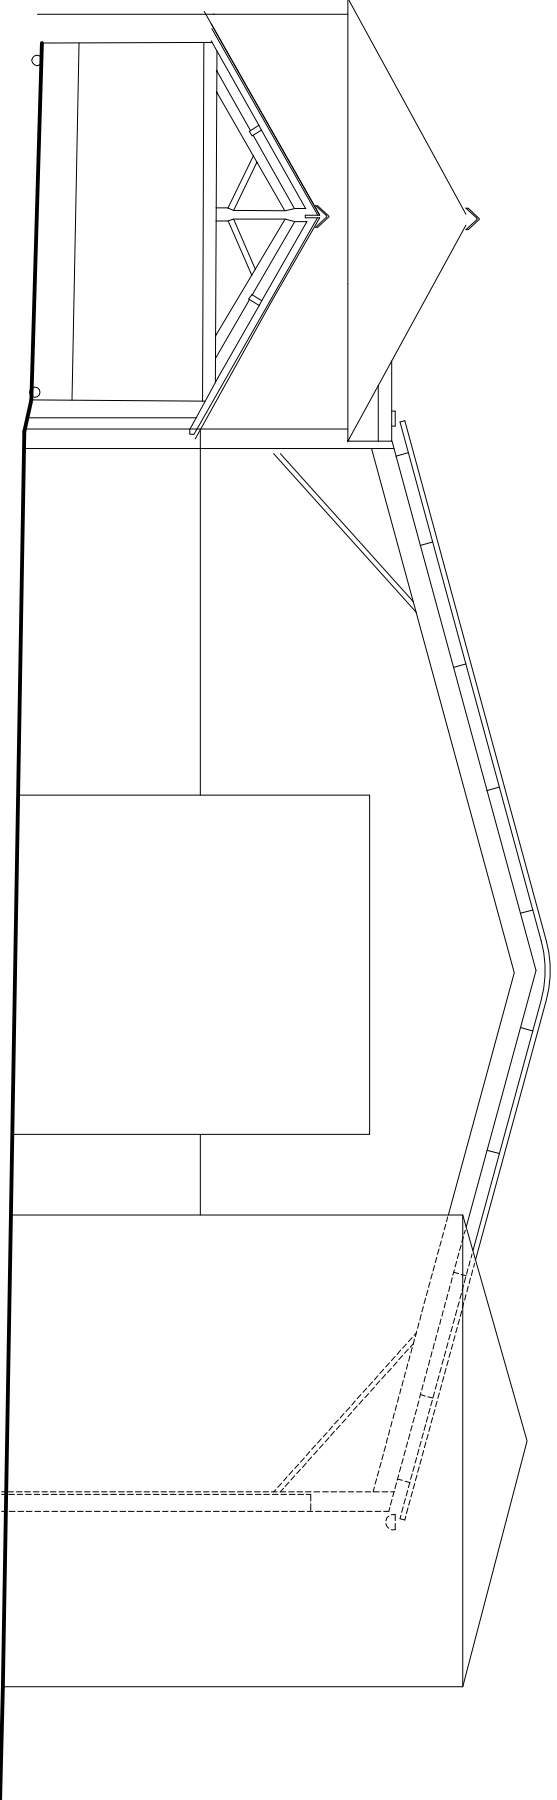


Existing Barn West Elevation & Stable Section

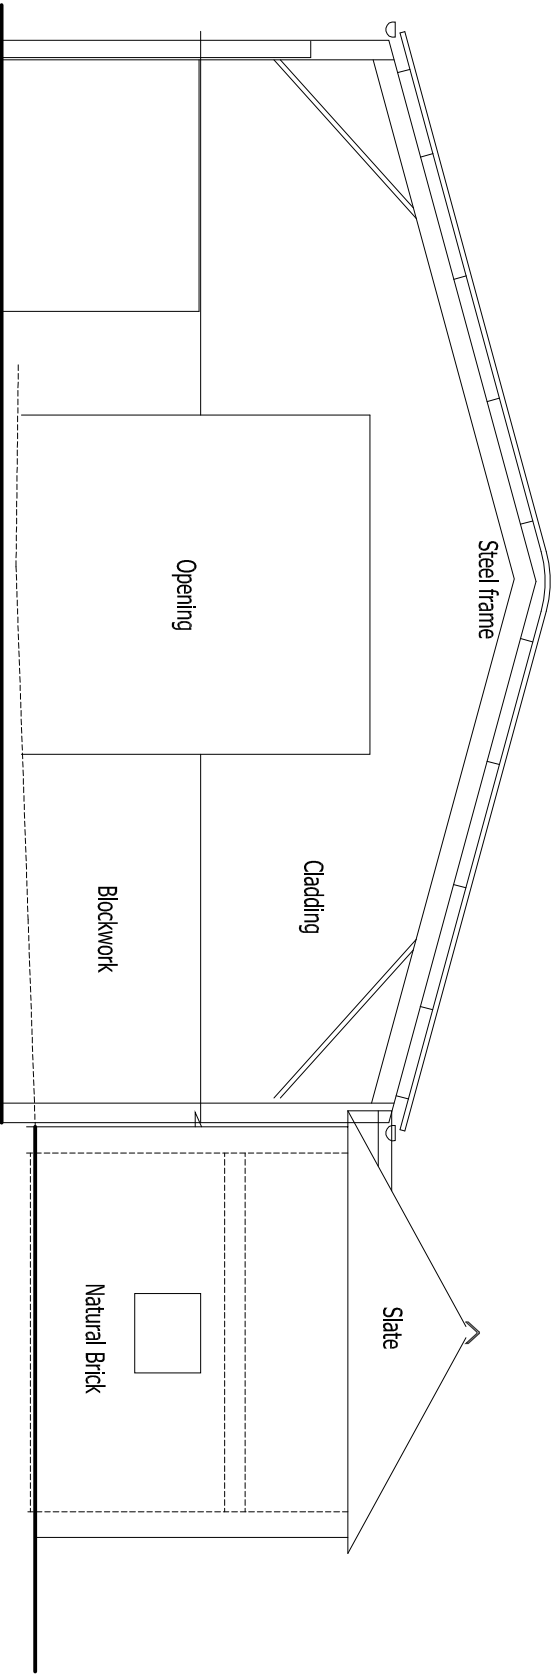


Existing East Elevation (incl. Barn Section)

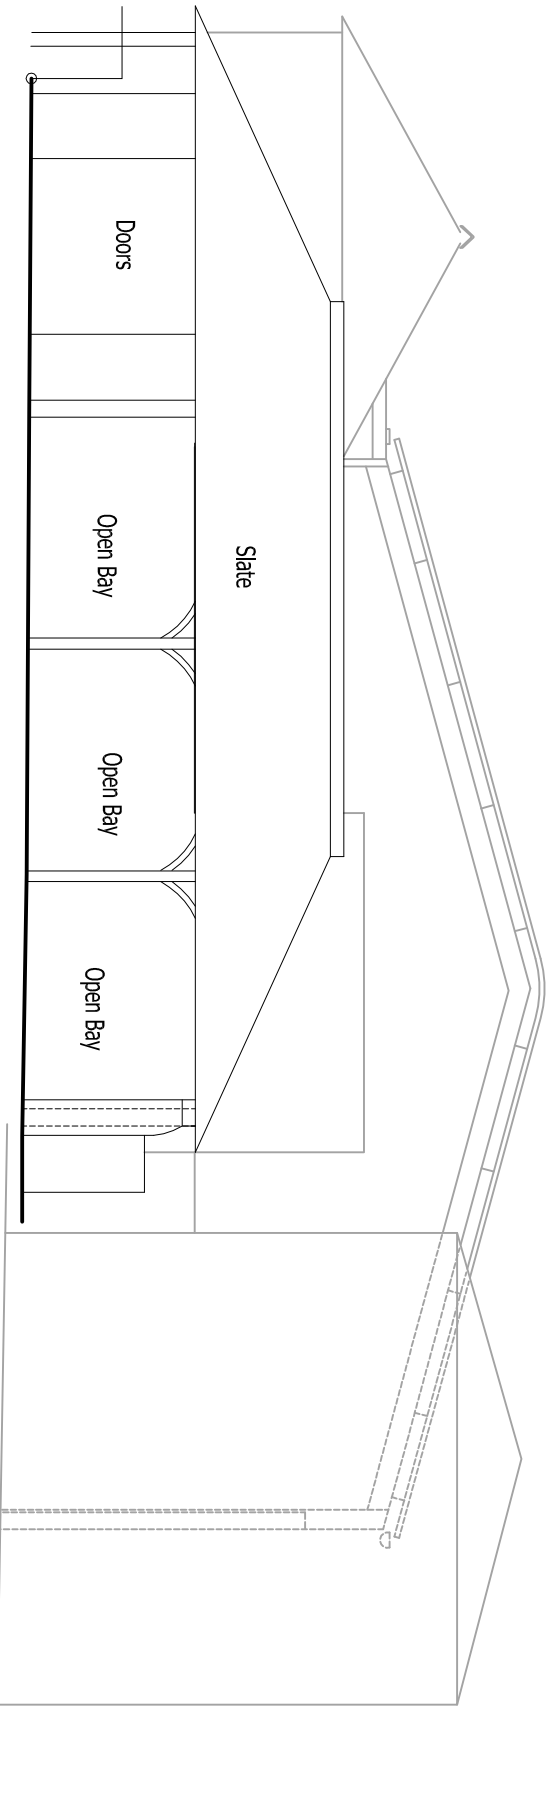

Existing West Elevation

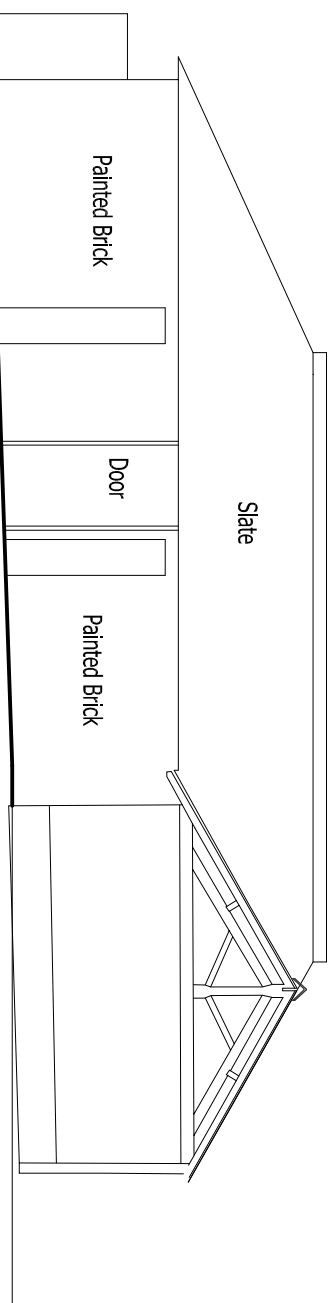


Existing East Elevation & Section A-A

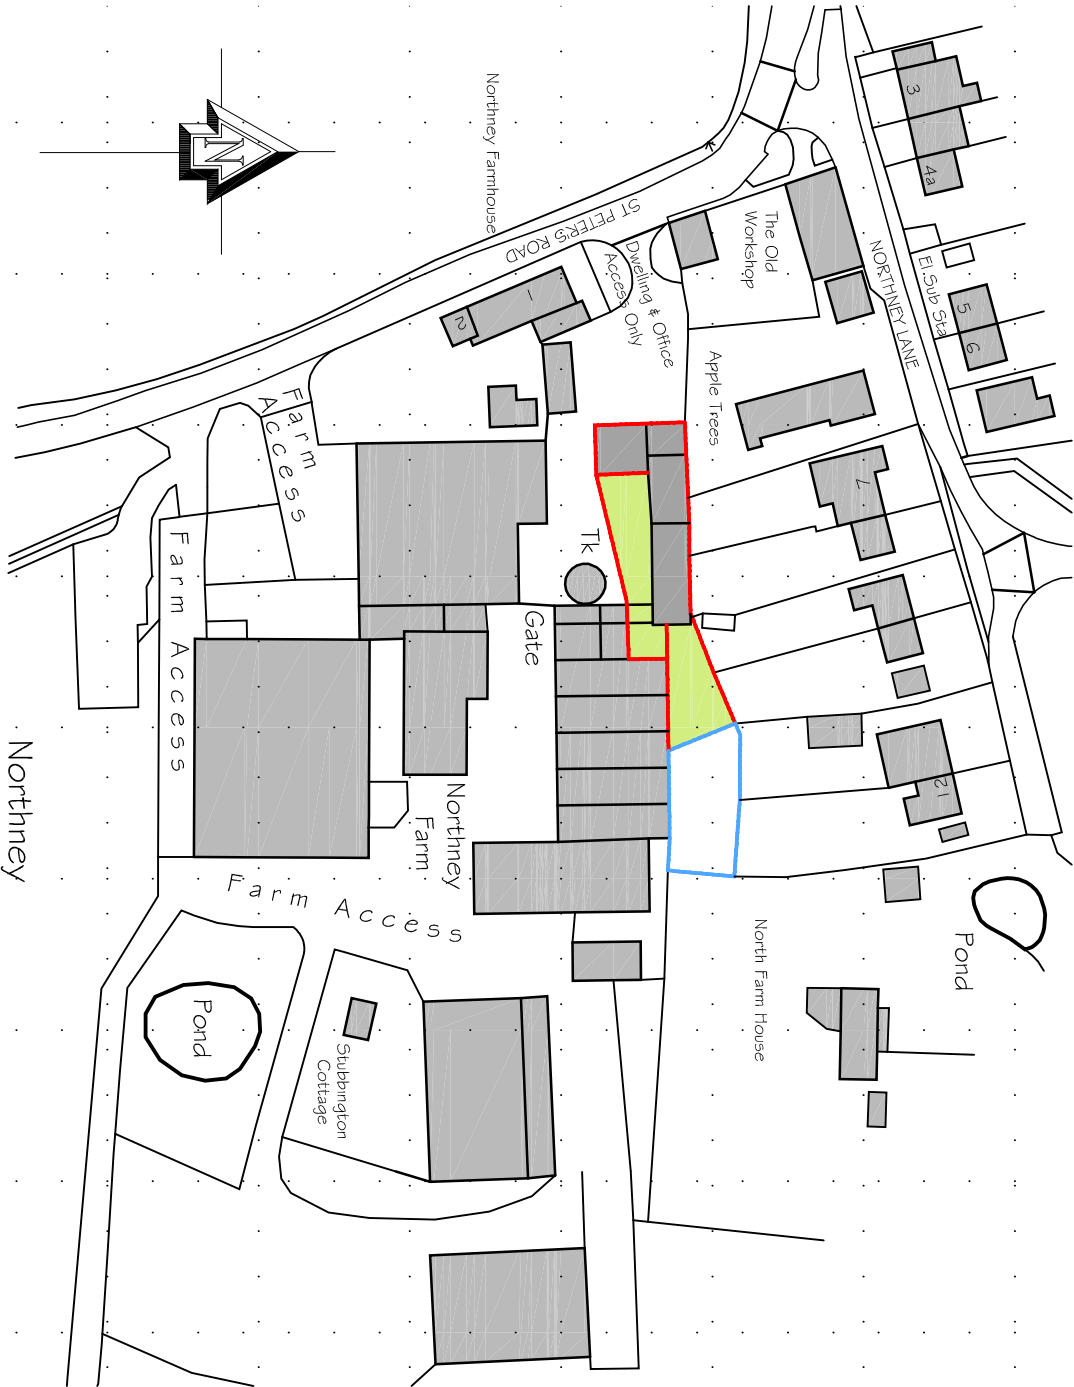


Site Location Plan

Ordnance Survey (c) Crown Copyright 2017. All rights reserved. License number 100029232.

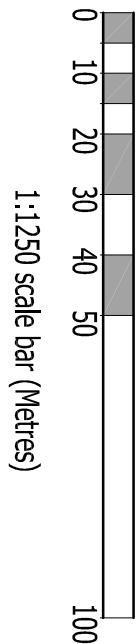

1:1250 scale bar (Metres)

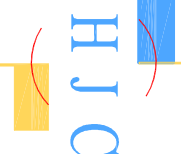A 16 Mar 18 Prior Notification Application Class Q (a) & (b)			
- 31 Aug 17 Prior Notification Application Class Q (a) & (b)			
REV	DATE	DESCRIPTION	BY
 Mr & Mrs J Pike Northney Farm Buildings St Peter's Road Hayling Island PO11 0RX Client Name Mr & Mrs J Pike Client Address Suite 100, Fareham Reach 166 Fareham Road, Gosport, Hampshire, PO13 0FW Client Telephone Telephone: 01329 286854, Email: office@hjonceptsltd.co.uk Client Email Telephone: 01329 286854, Email: office@hjonceptsltd.co.uk			
Existing Details			
Elevations & Sections			
DRAWING TITLE			
PHASE	PH	SCALE	
DATE	Aug 17	1:100, 1250	
PROJECT AND DRAWING NO.			
17-1181 — EX 02			
EXTENSION			
A1	A		