



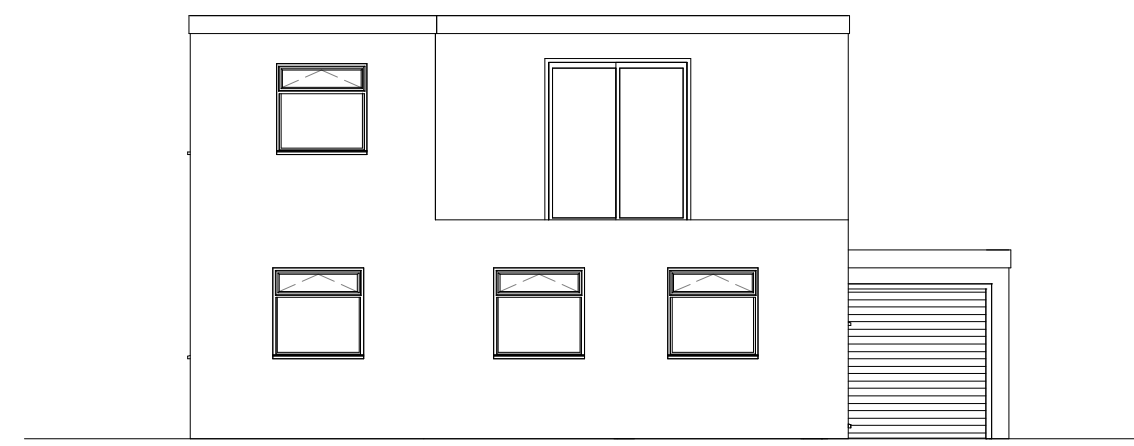


South Elevation 1:100 at A1

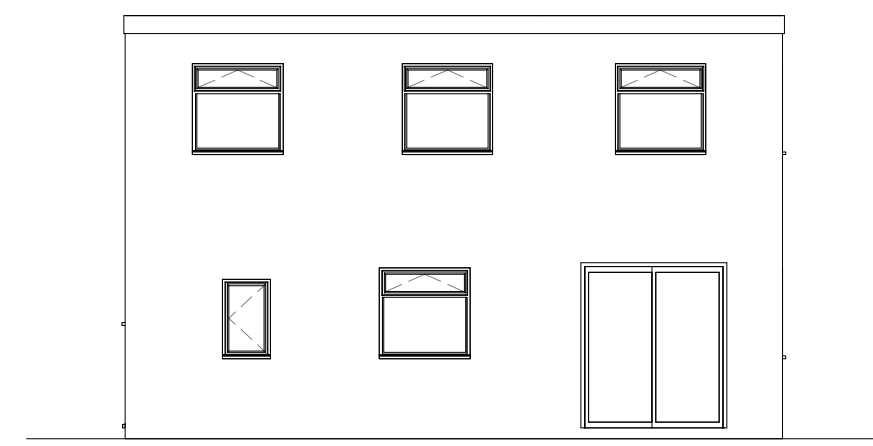

North Elevation 1:100 at A1



East Elevation Scale 1:100 at A1

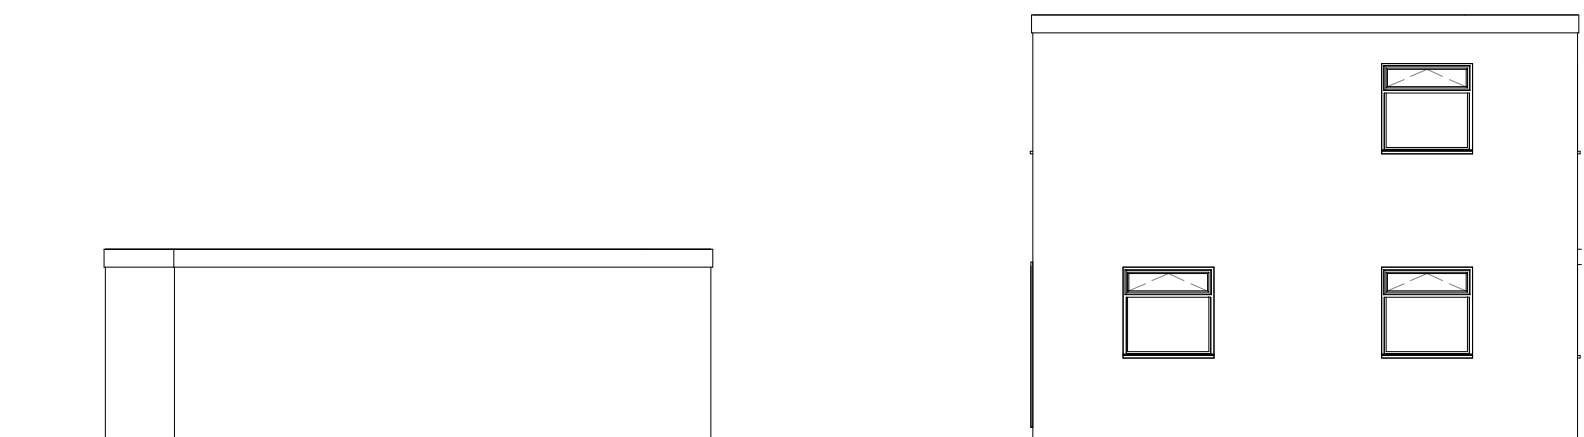

West Elevation 1:100 at A1



East View



West View



South View



North View

IJ Murray
Associates

www.ijma.co.uk

IJ Murray Associates
173 Havant Road
Hayling Island
Hampshire
PO11 0LF
Phone 02392469004
Mob 07779 246915
e-mail ian@ijma.co.uk

These drawings are for planning and building regulation purposes only and are not for construction. All dimensions should be checked on site before work commences

These Drawings are the property of IJ Murray Associates (part of Clanfield Media Ltd) and should not be reproduced or used in any way without the permission of a Director of Clanfield Media Ltd

[illegible]

Mr Lucas
53 Wheatlands
Ave HI

Existing Elevs and Views

Project number	Project Number
Date	Issue Date
Drawn by	Author
Checked by	Checker
A104	
Scale	As indicated