


PROPOSED ELEVATIONS
SCALE 1:100




PROPOSED EAST ELEVATION




PROPOSED SOUTH ELEVATION

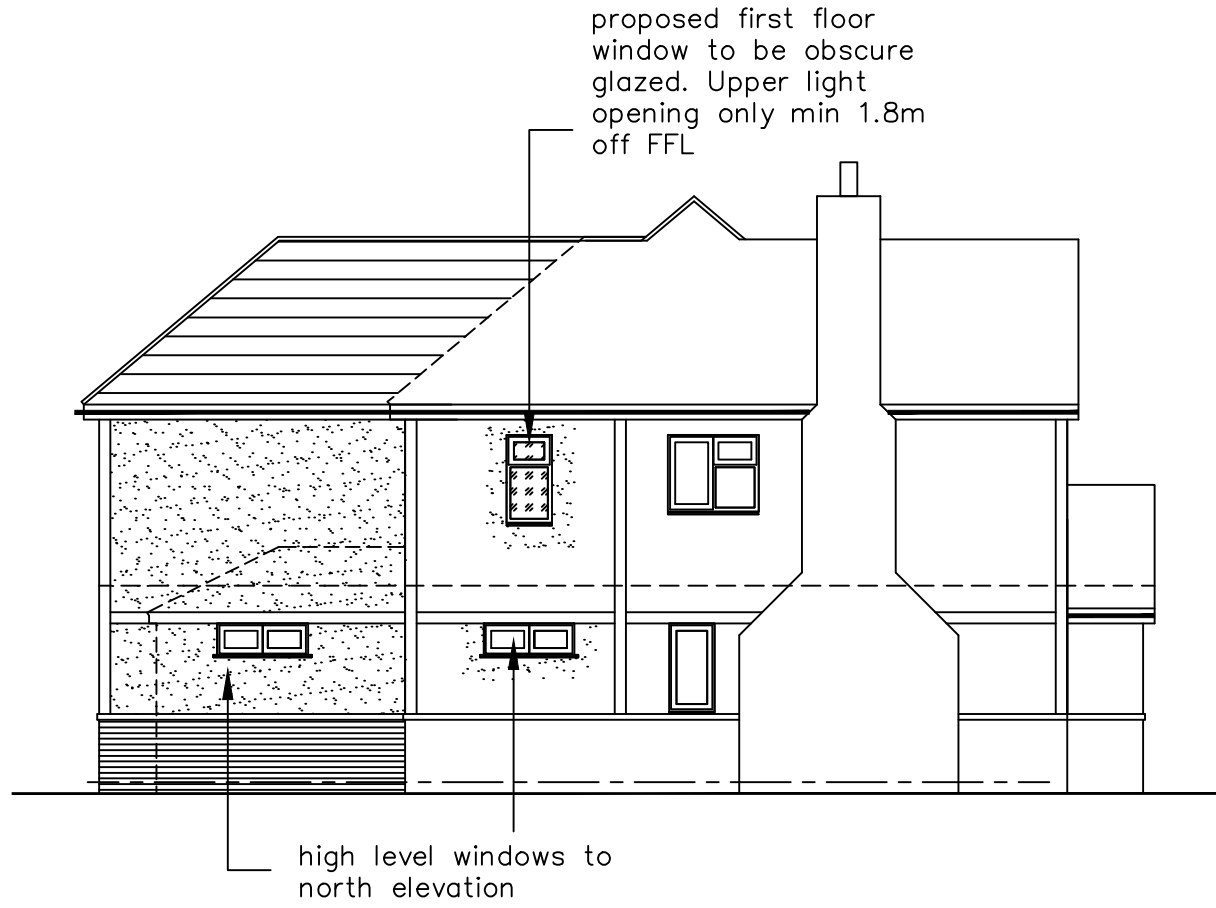


PROPOSED NORTH ELEVATION

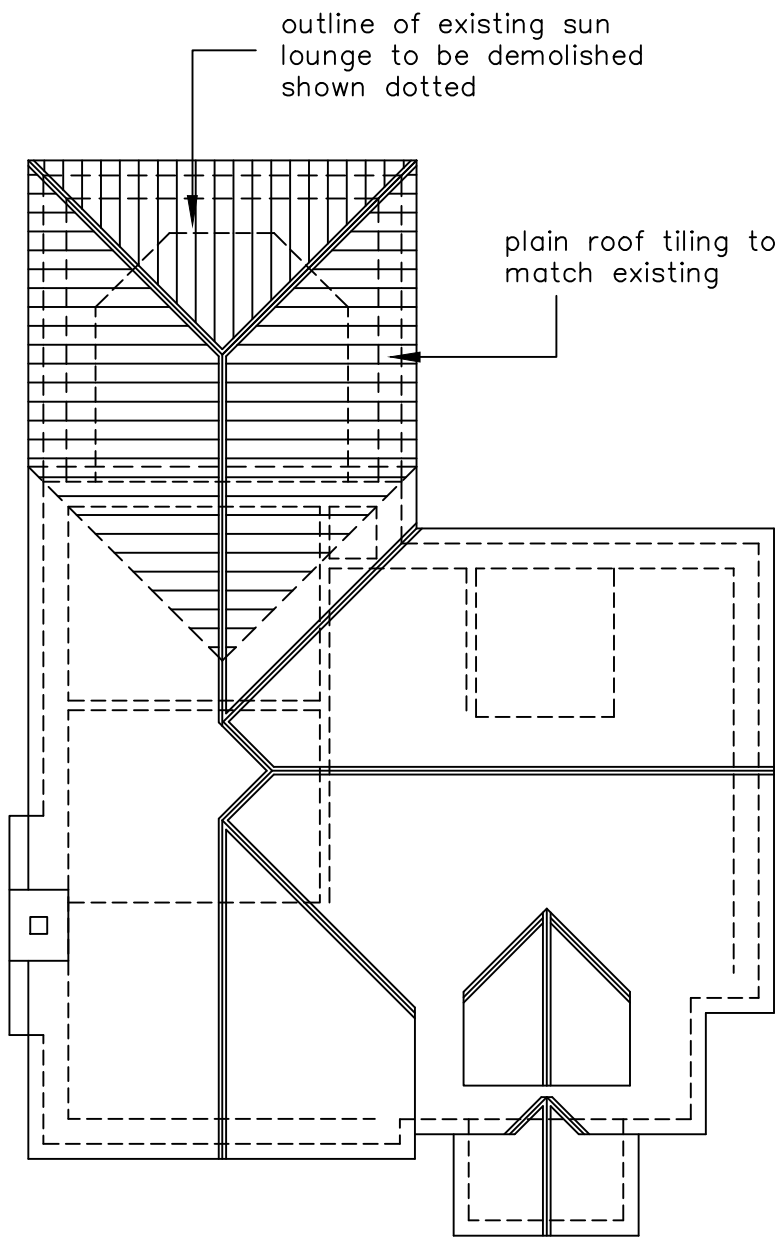

PROPOSED ROOF LAYOUT
SCALE 1:100

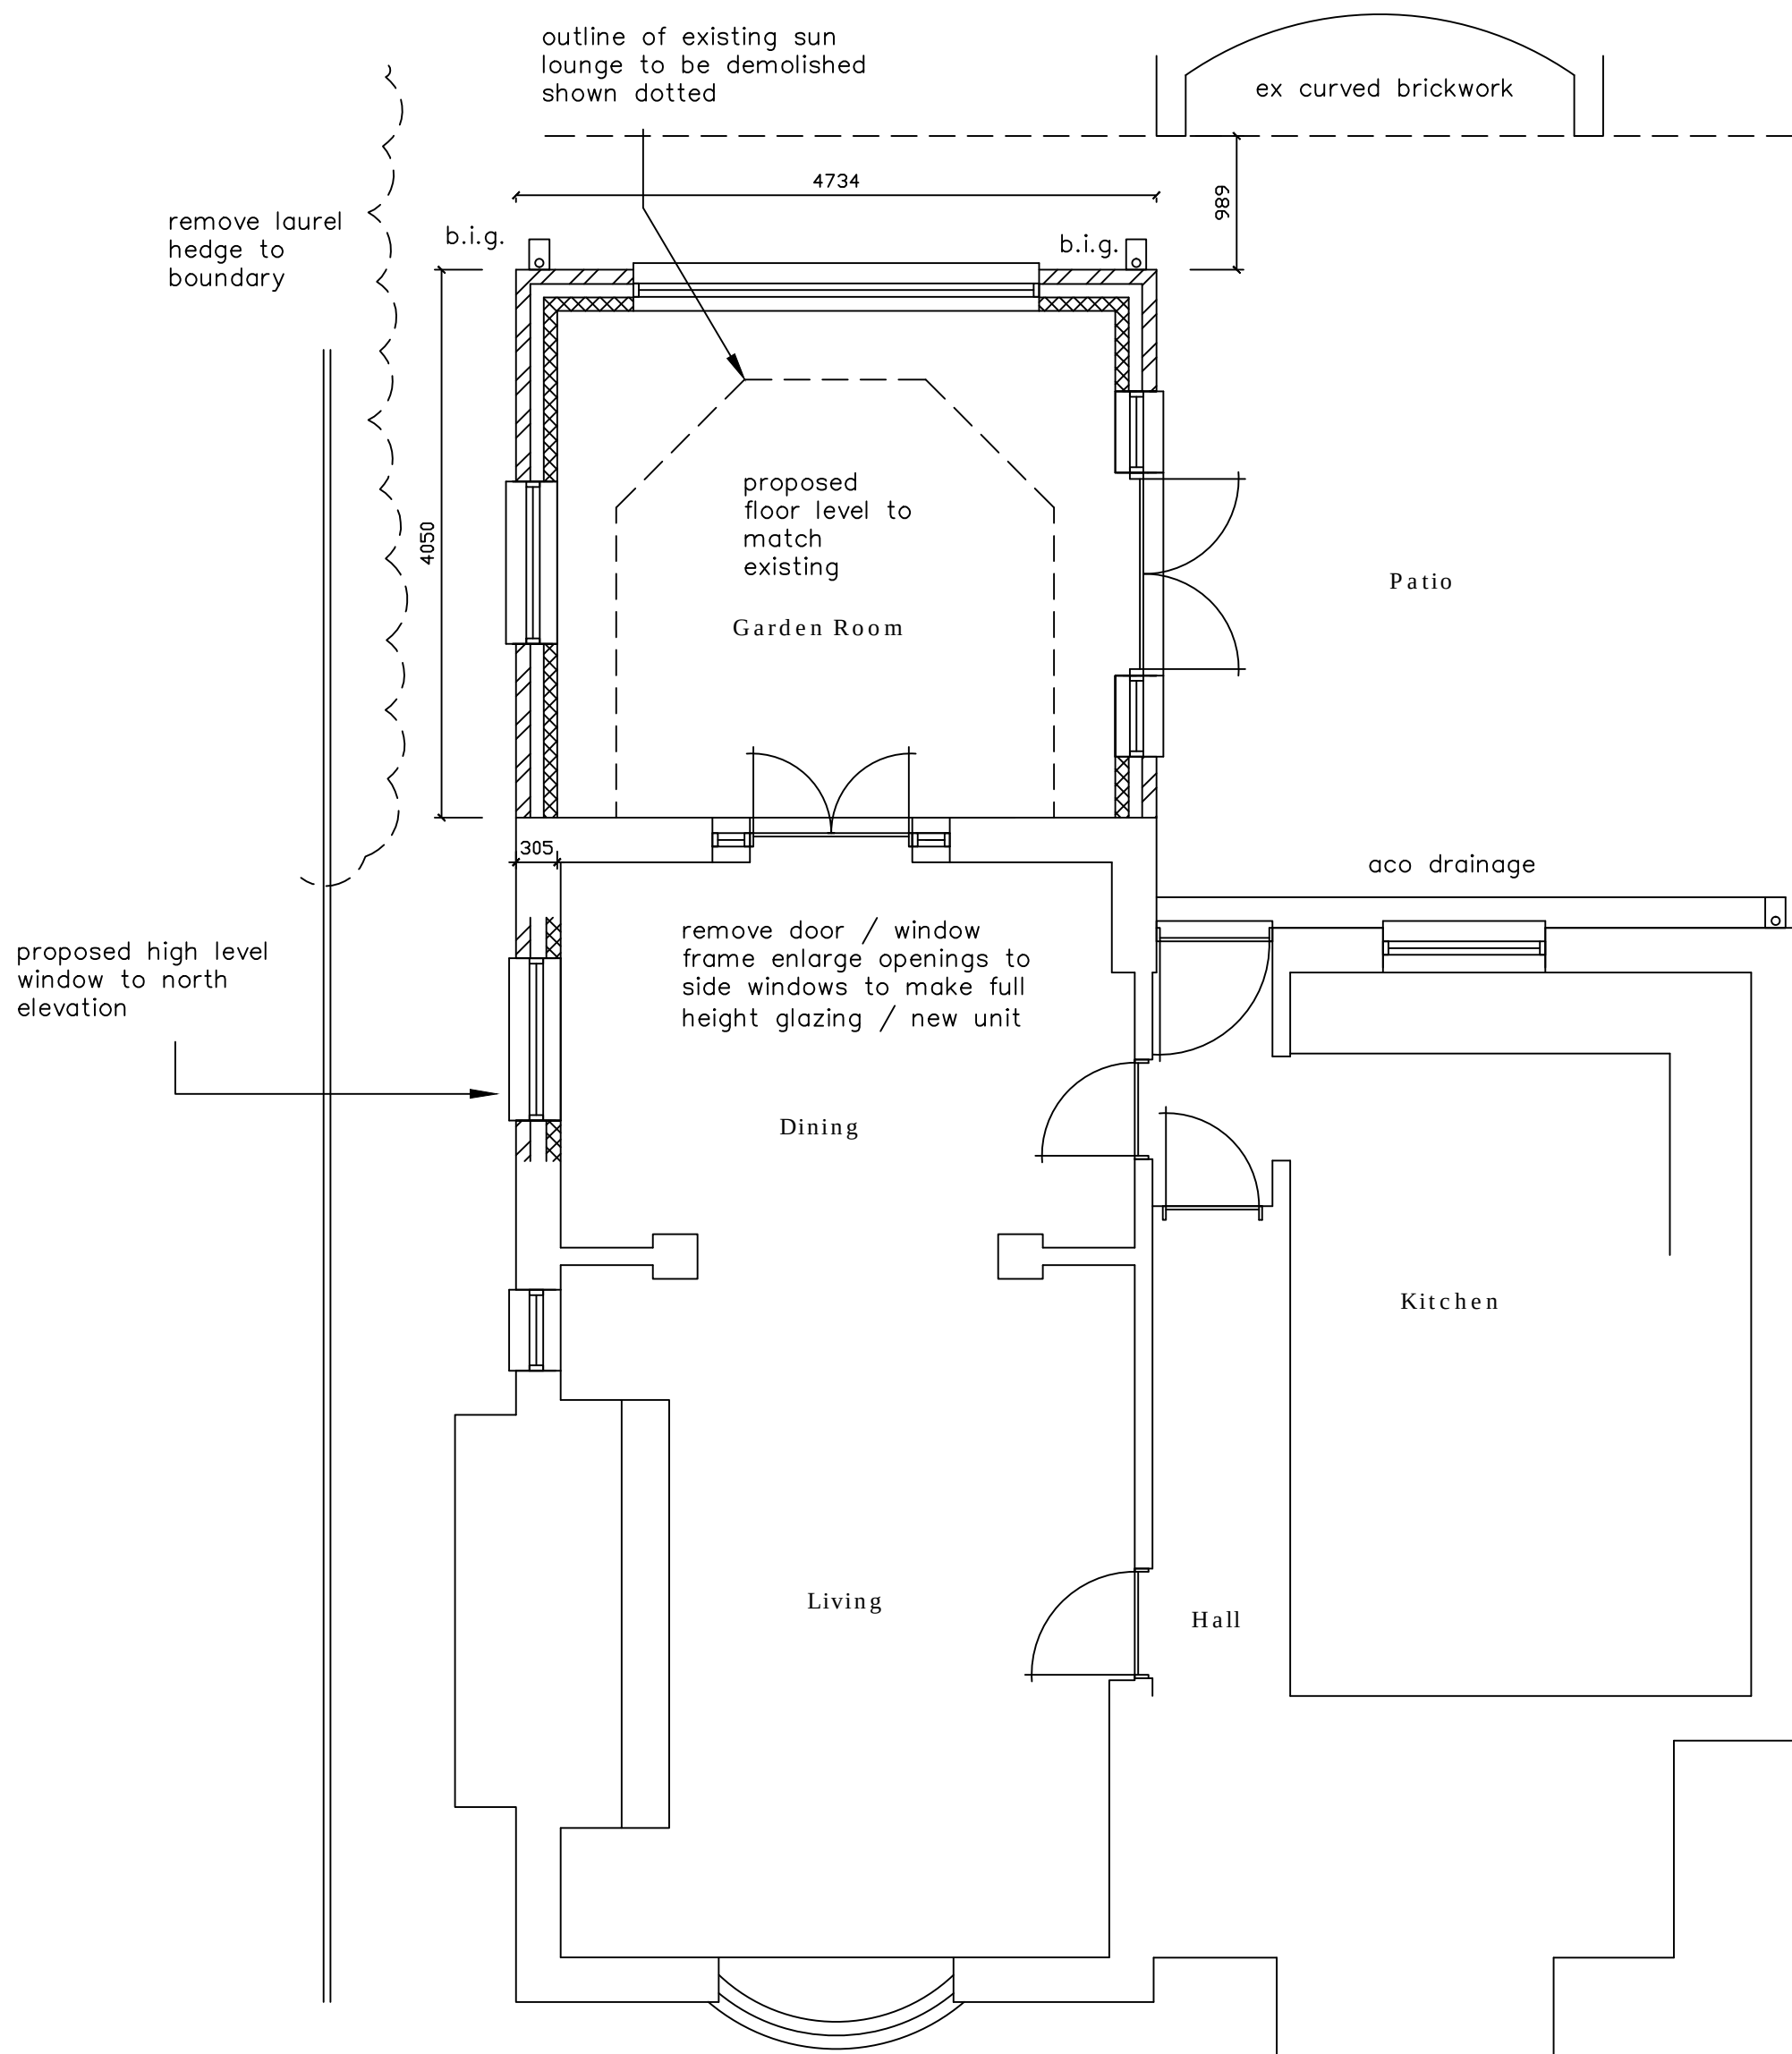

PROPOSED GROUND FLOOR
SCALE 1 : 50

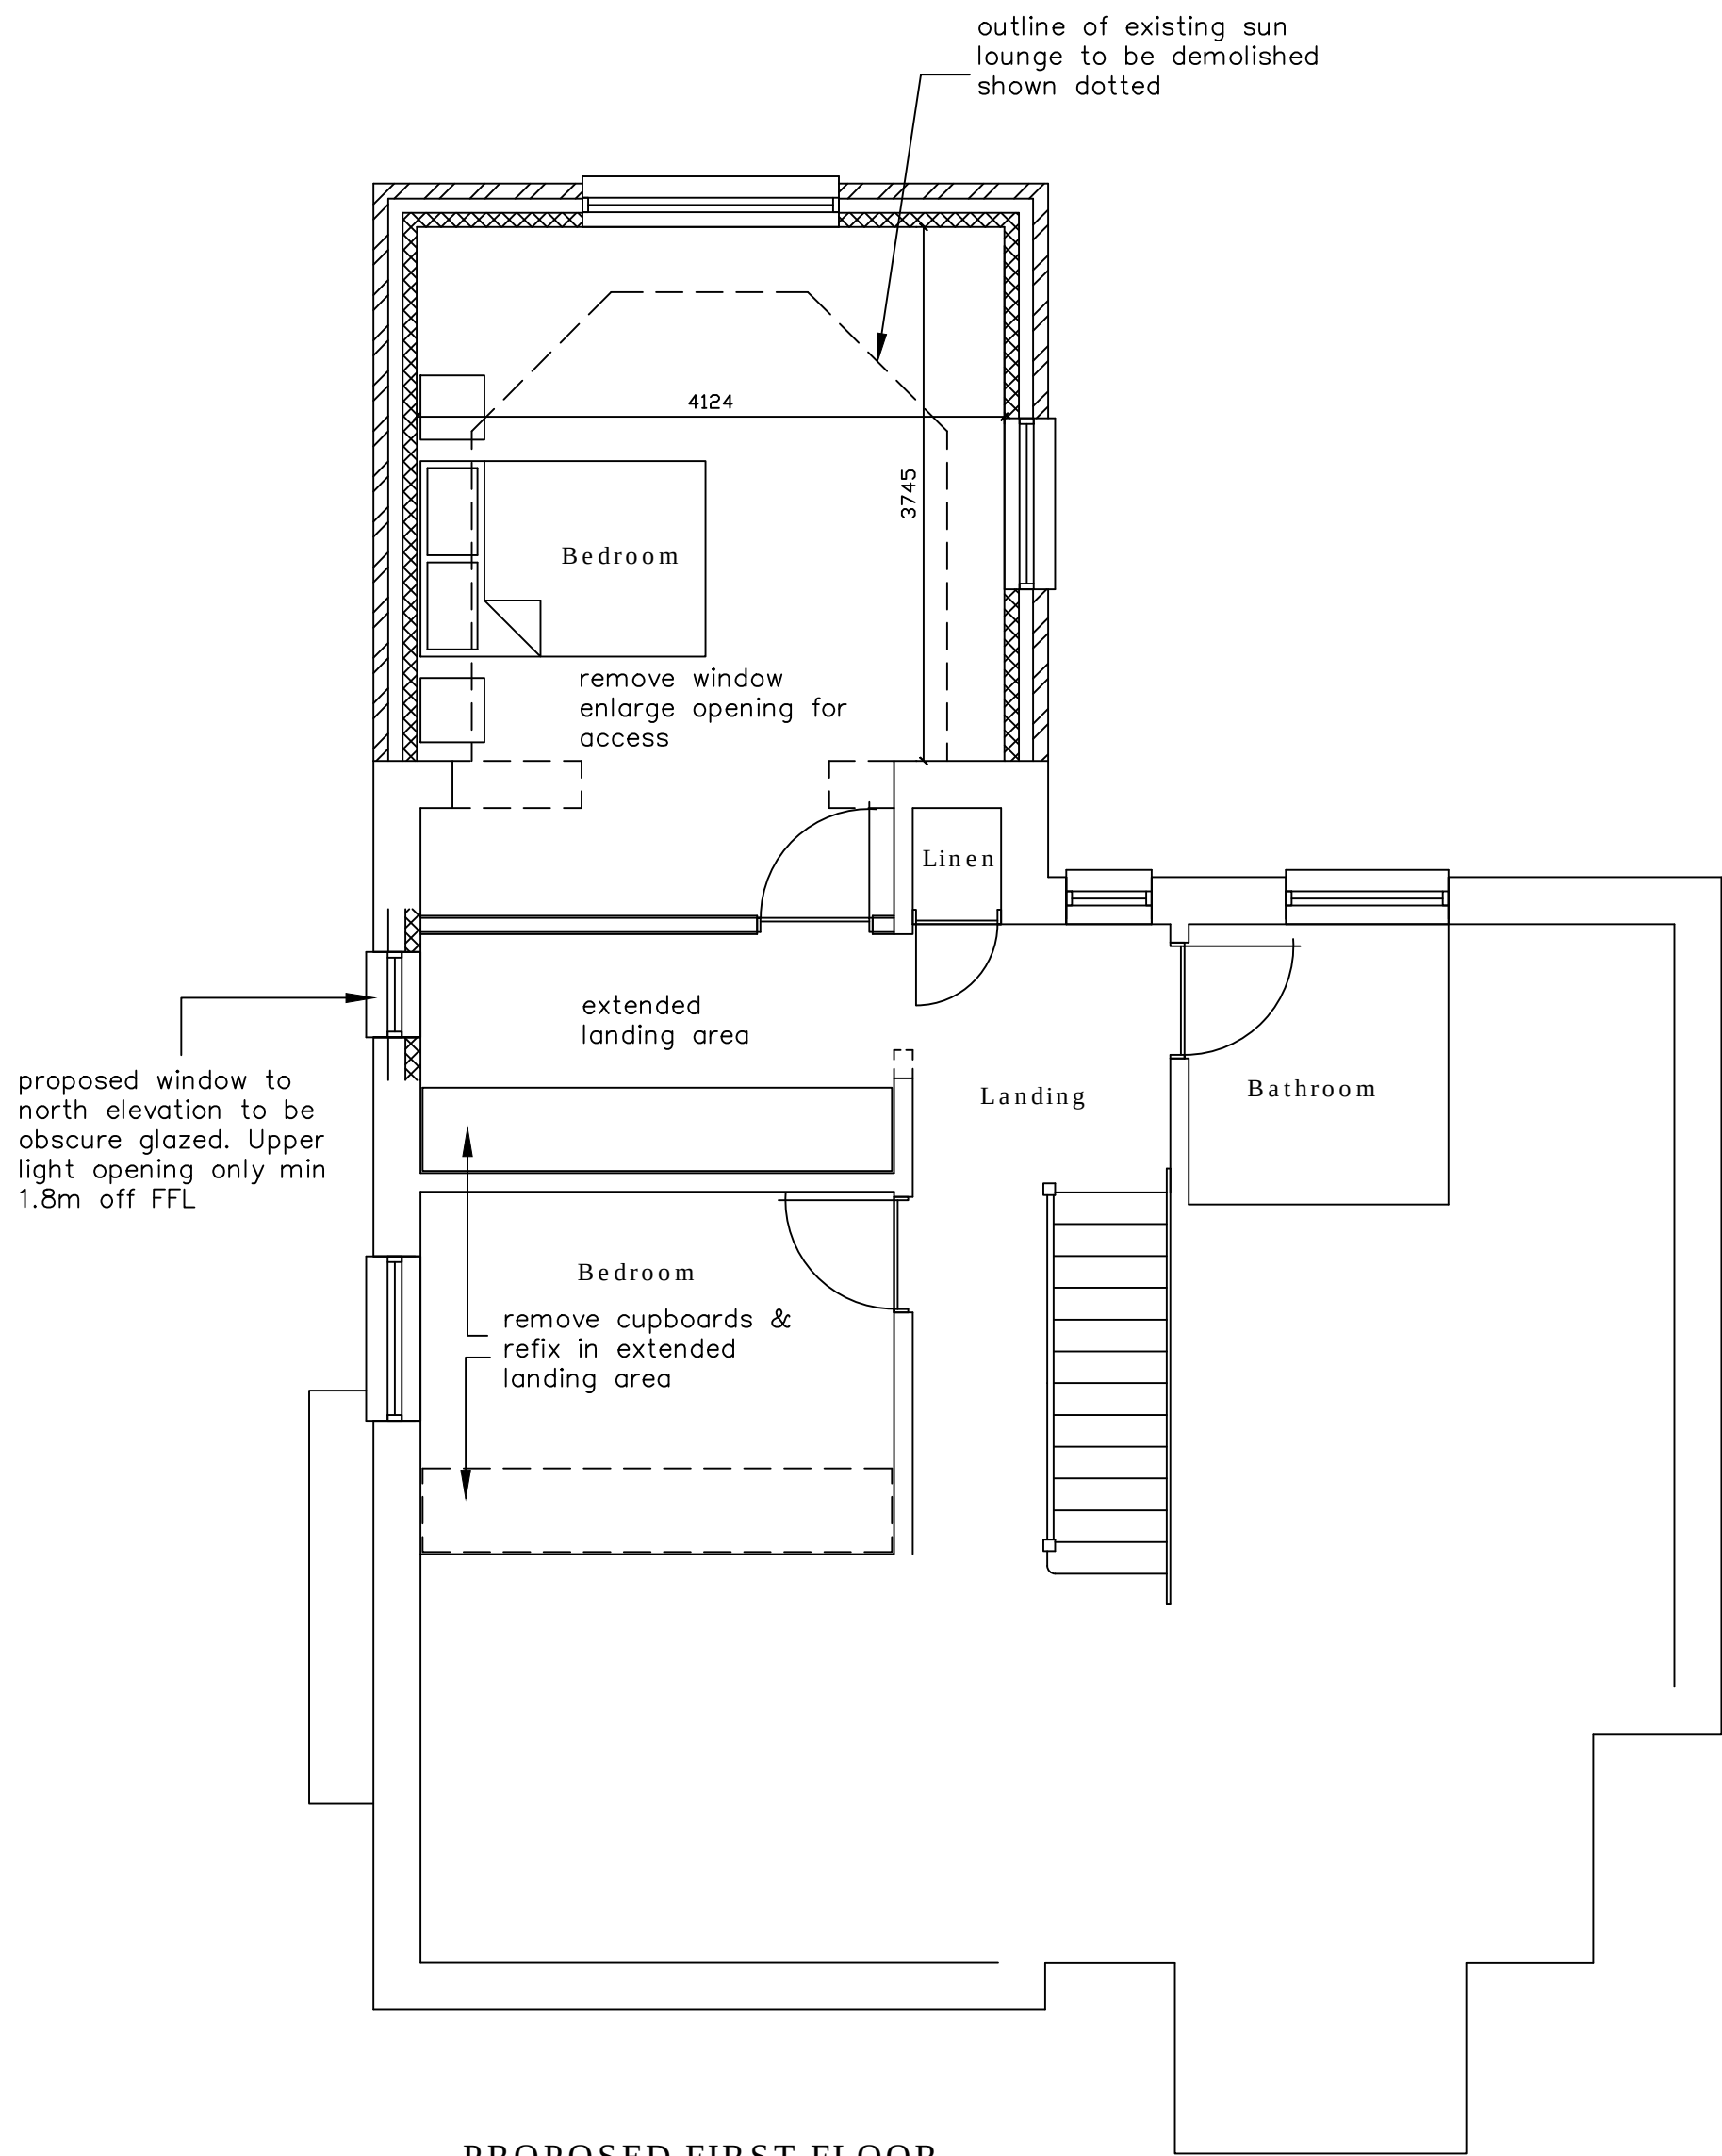


PROPOSED FIRST FLOOR
SCALE 1 : 50

- KEY:
- Blockwork
 - External brickwork
 - Timber/metal framed stud walling
 - Mains Powered Extract Fan
 - Mains Powered interconnecting smoke detectors
 - SVP Soil & vent pipe
 - SS Stub stack
 - RWP Rain water pipe
 - Spot levels

NOTES:
The design and construction of this project shall be in accordance with the current Building Regulations & NHBC Standards. These notes & drawings have been prepared solely for the purpose of Planning & Building Regulation approval.
Do not scale from this drawing unless for Planning purposes. All dimensions to be checked on-site and any alterations to be approved by the Architect and/or client prior to any work commencing.
Ordnance Survey Licence No: 100047591
This drawing to be copyright and to be read in conjunction with all other drawings

AMENDMENTS:

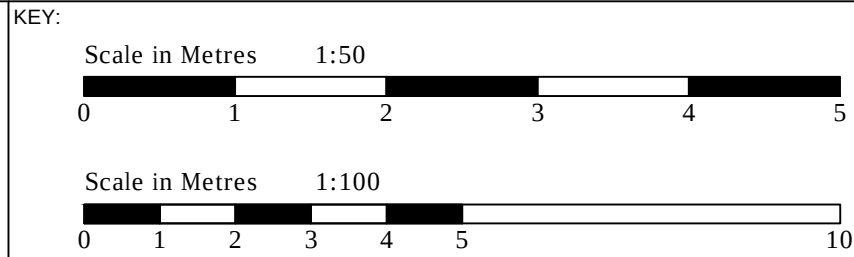

CLIENT NAME
& ADDRESS

Mr & Mrs C James
141A Stakes Road
Waterlooville
PO7 5PL

PROJECT
ADDRESS

141A Stakes Road
Waterlooville
PO7 5PL

DRAWING DETAILS

PLANNING DRAWING

Proposed Floor Layouts, Elevations & Roof Layout

PROJECT No 892	DWG No 2	REV No
SCALE 1:50 1:100 @ A1	DRAWN BWH	DATE 01/12/17



**B H
ARCHITECTURE Ltd**
Heath Cottage
Newlands Lane
Purbrook
Waterlooville
Hants
PO7 5SQ
Tel: 023 9223 2322
Mob: 07747 771808
E-mail:bernard@bernardharding.com