


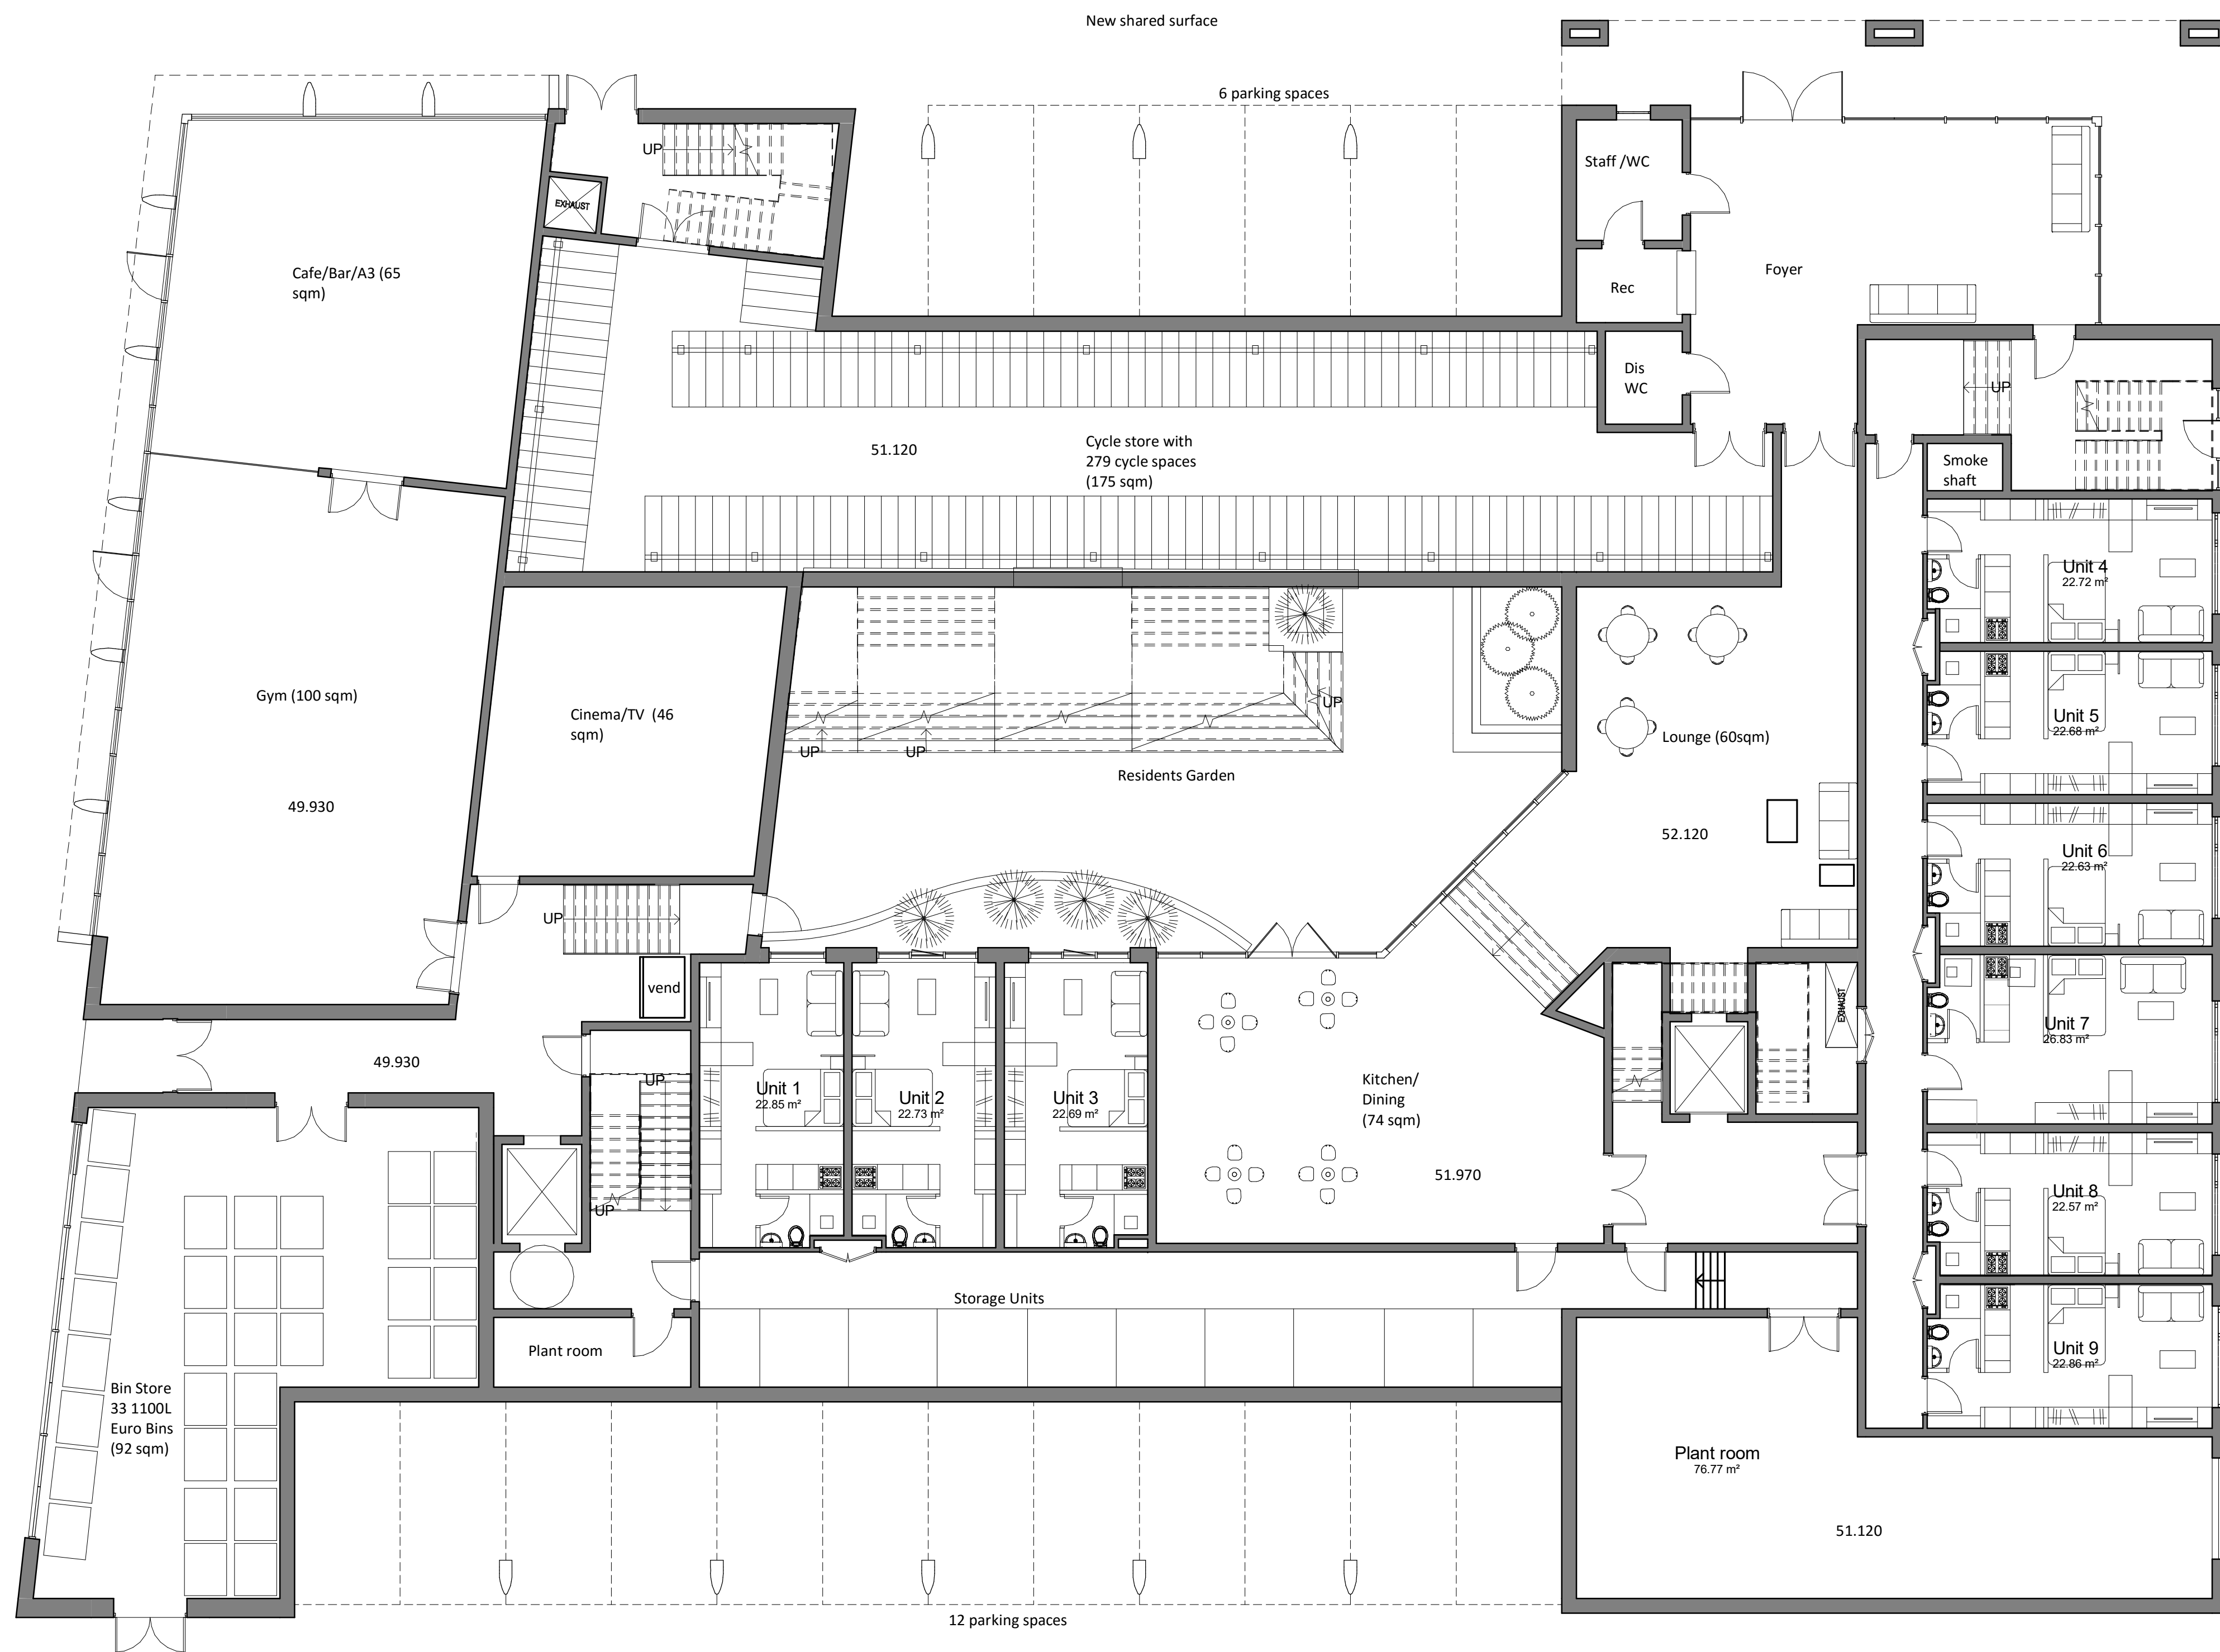

GENERAL NOTES

- All drawings are subject to Planning and Building Control consent.
- Do not scale drawings, if in doubt ask.
- The details shown are for design intent purposes only and are subject to further design development with suppliers and sub-contractors.
- Proposals subject to consultation and approval from Building Control Approved Inspector.
- Setting out dimensions should be checked on-site prior to construction and any discrepancies and/or omissions should be reported to the Architect immediately.
- Proposals indicated are subject to ongoing coordination and review, with M&E and structural engineers, building control, the planning authority.

A	21.12.17	Planning Issue	LM	AE
Rev.	Date	Details	Drawn	Checked

Issued for:

PLANNING

Project/Client:	Project No:
Wellington Way	17057
Waterlooville	Dwg No:
	10
	Rev:
	A
Drawing:	Scale:
Ground Floor Plan	1 : 100 @ A1
	Drawn By: Date:
	LM 20/12/17
	Checked By: Date:
	AE 20/12/17

