





FRONT ELEVATION
* Obscure Glazed Windows

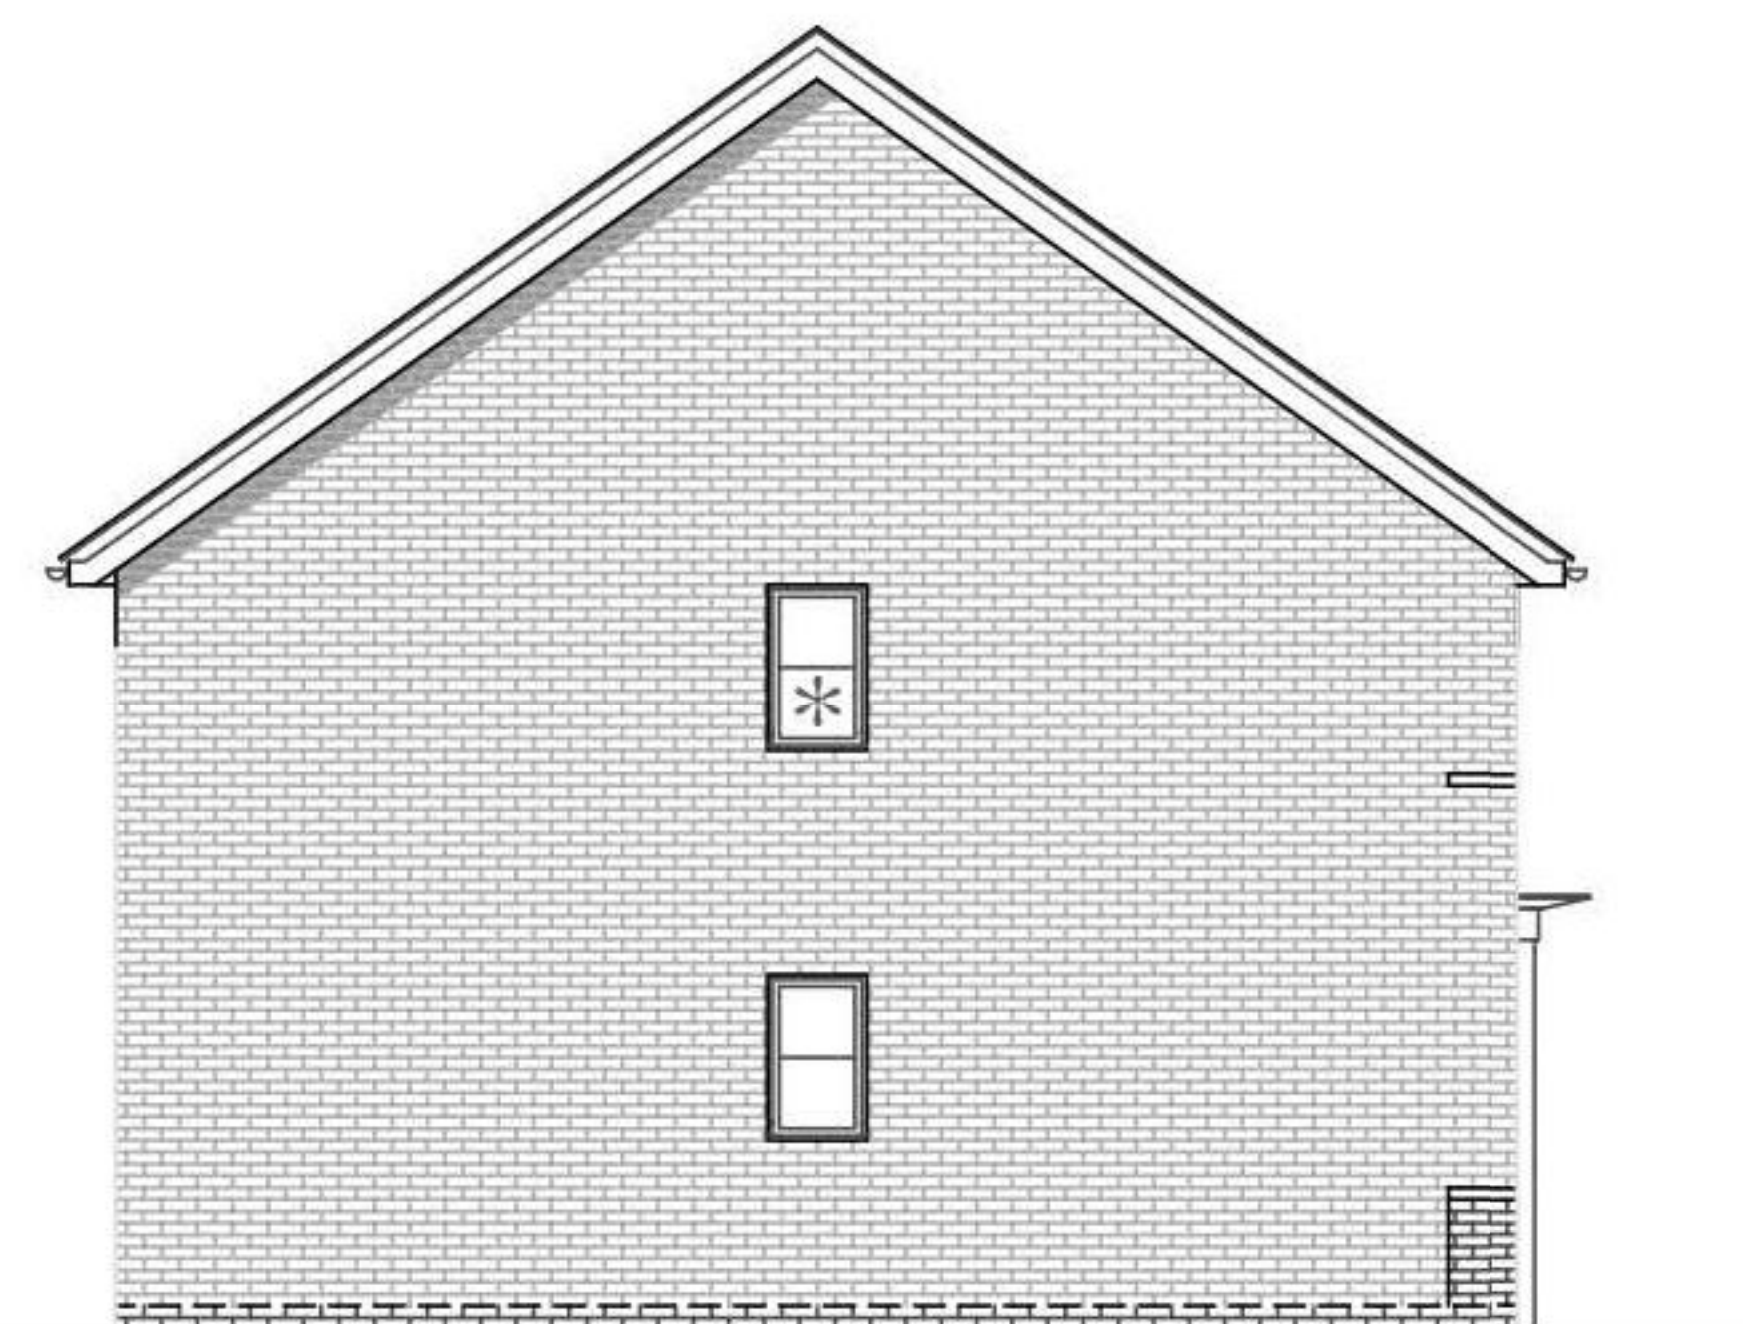

SIDE ELEVATION



REAR ELEVATION

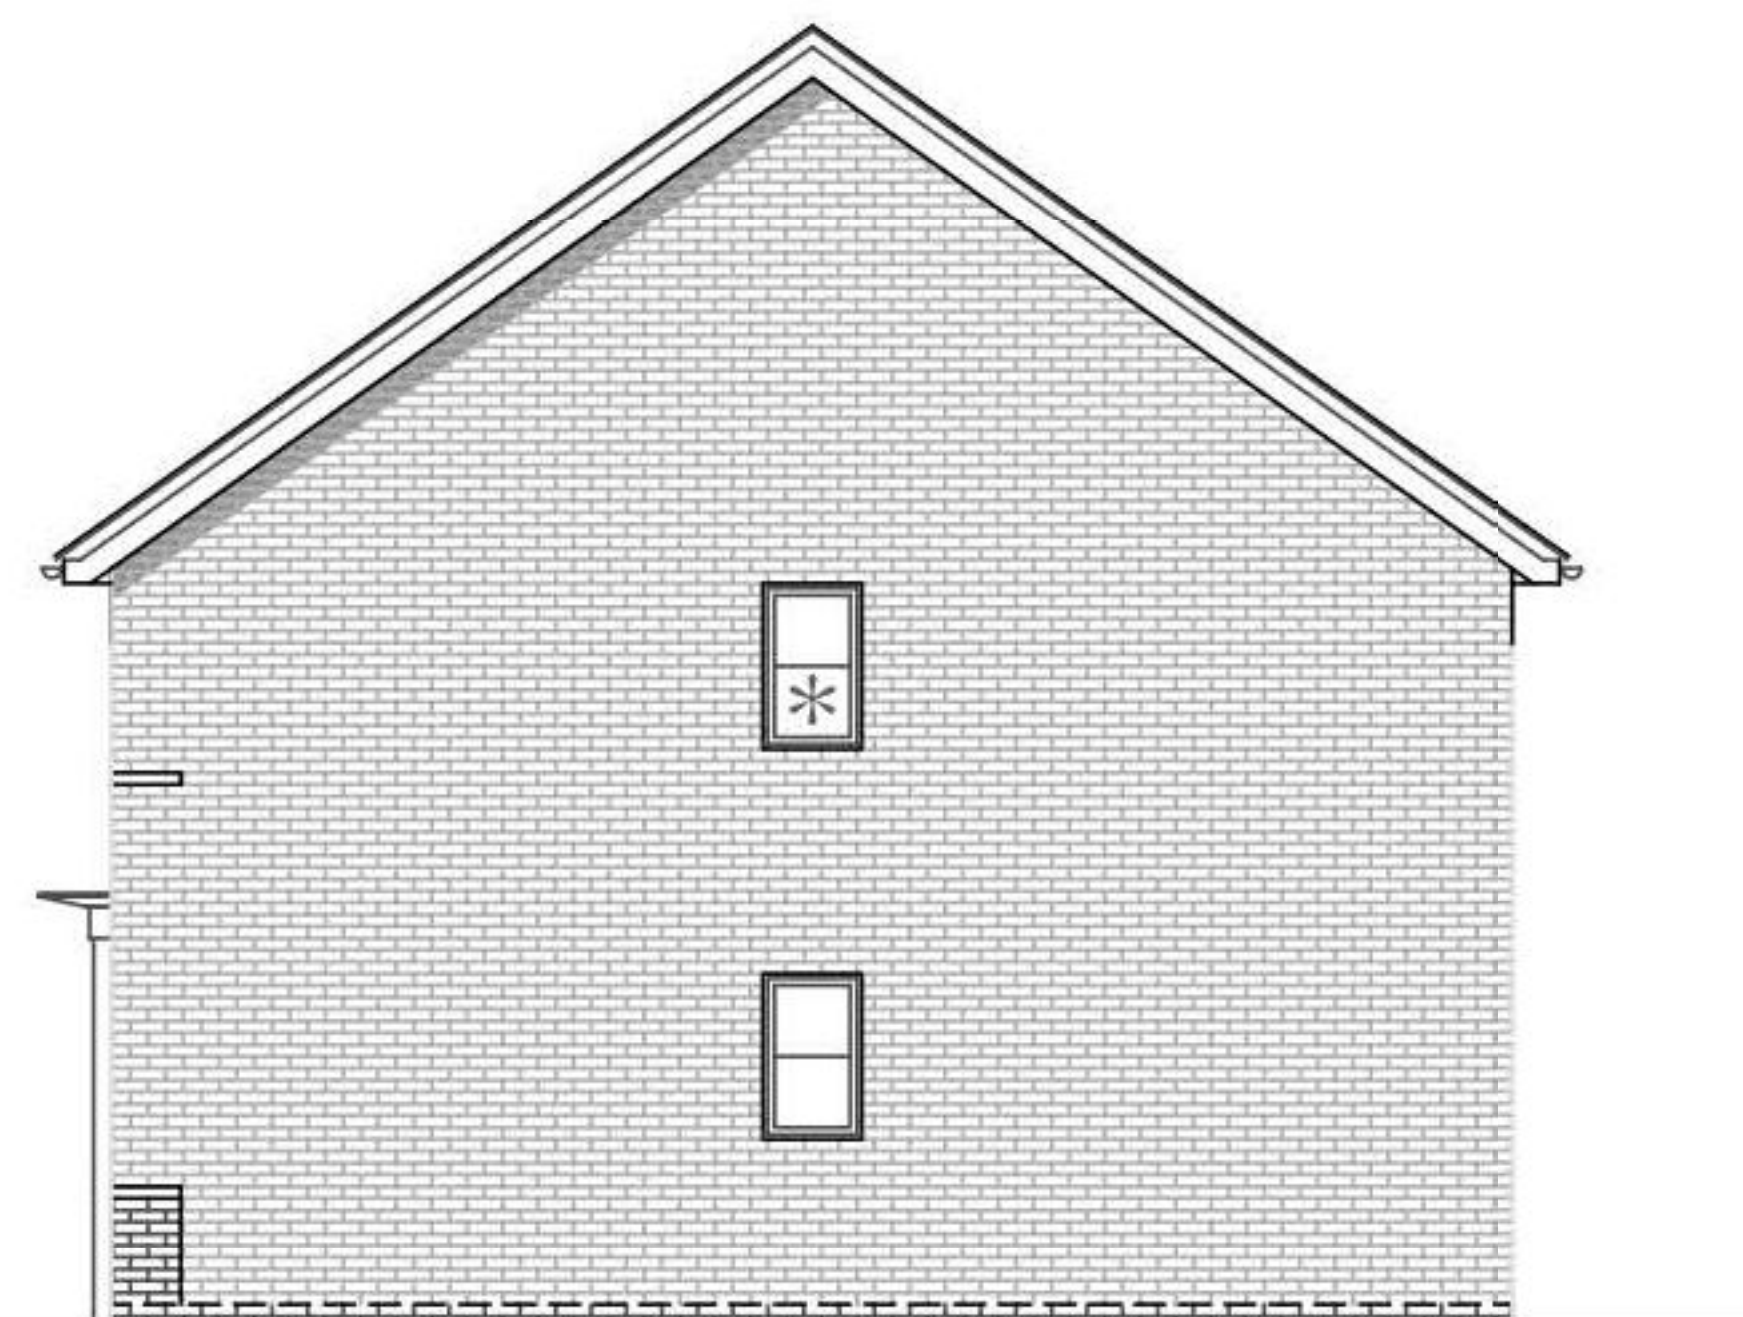

SIDE ELEVATION

PLOTS 11-12 (AS), 61-62 (AS),
98-99 (AS), 142-143 (AS)
& 145-146 (AS)

3 BED (5 PERSON)
HOUSE
2.0 STOREY
830 SqFt

Project:
HAVANT ROAD,
EMSWORTH
Title:
MAIDSTONE
ELEVATIONS

Drawn by : RKDB Checked by : MAH

Scale @ A3:
0 1 2 3 4 5m
Scale 1:100

Date: OCTOBER 2017

Rev Date Drawn Checked

Drg No: CB_15_105_MA_E01 Rev:

Client:

 **BARRATT**
HOMES


COOPERBAILLIE