


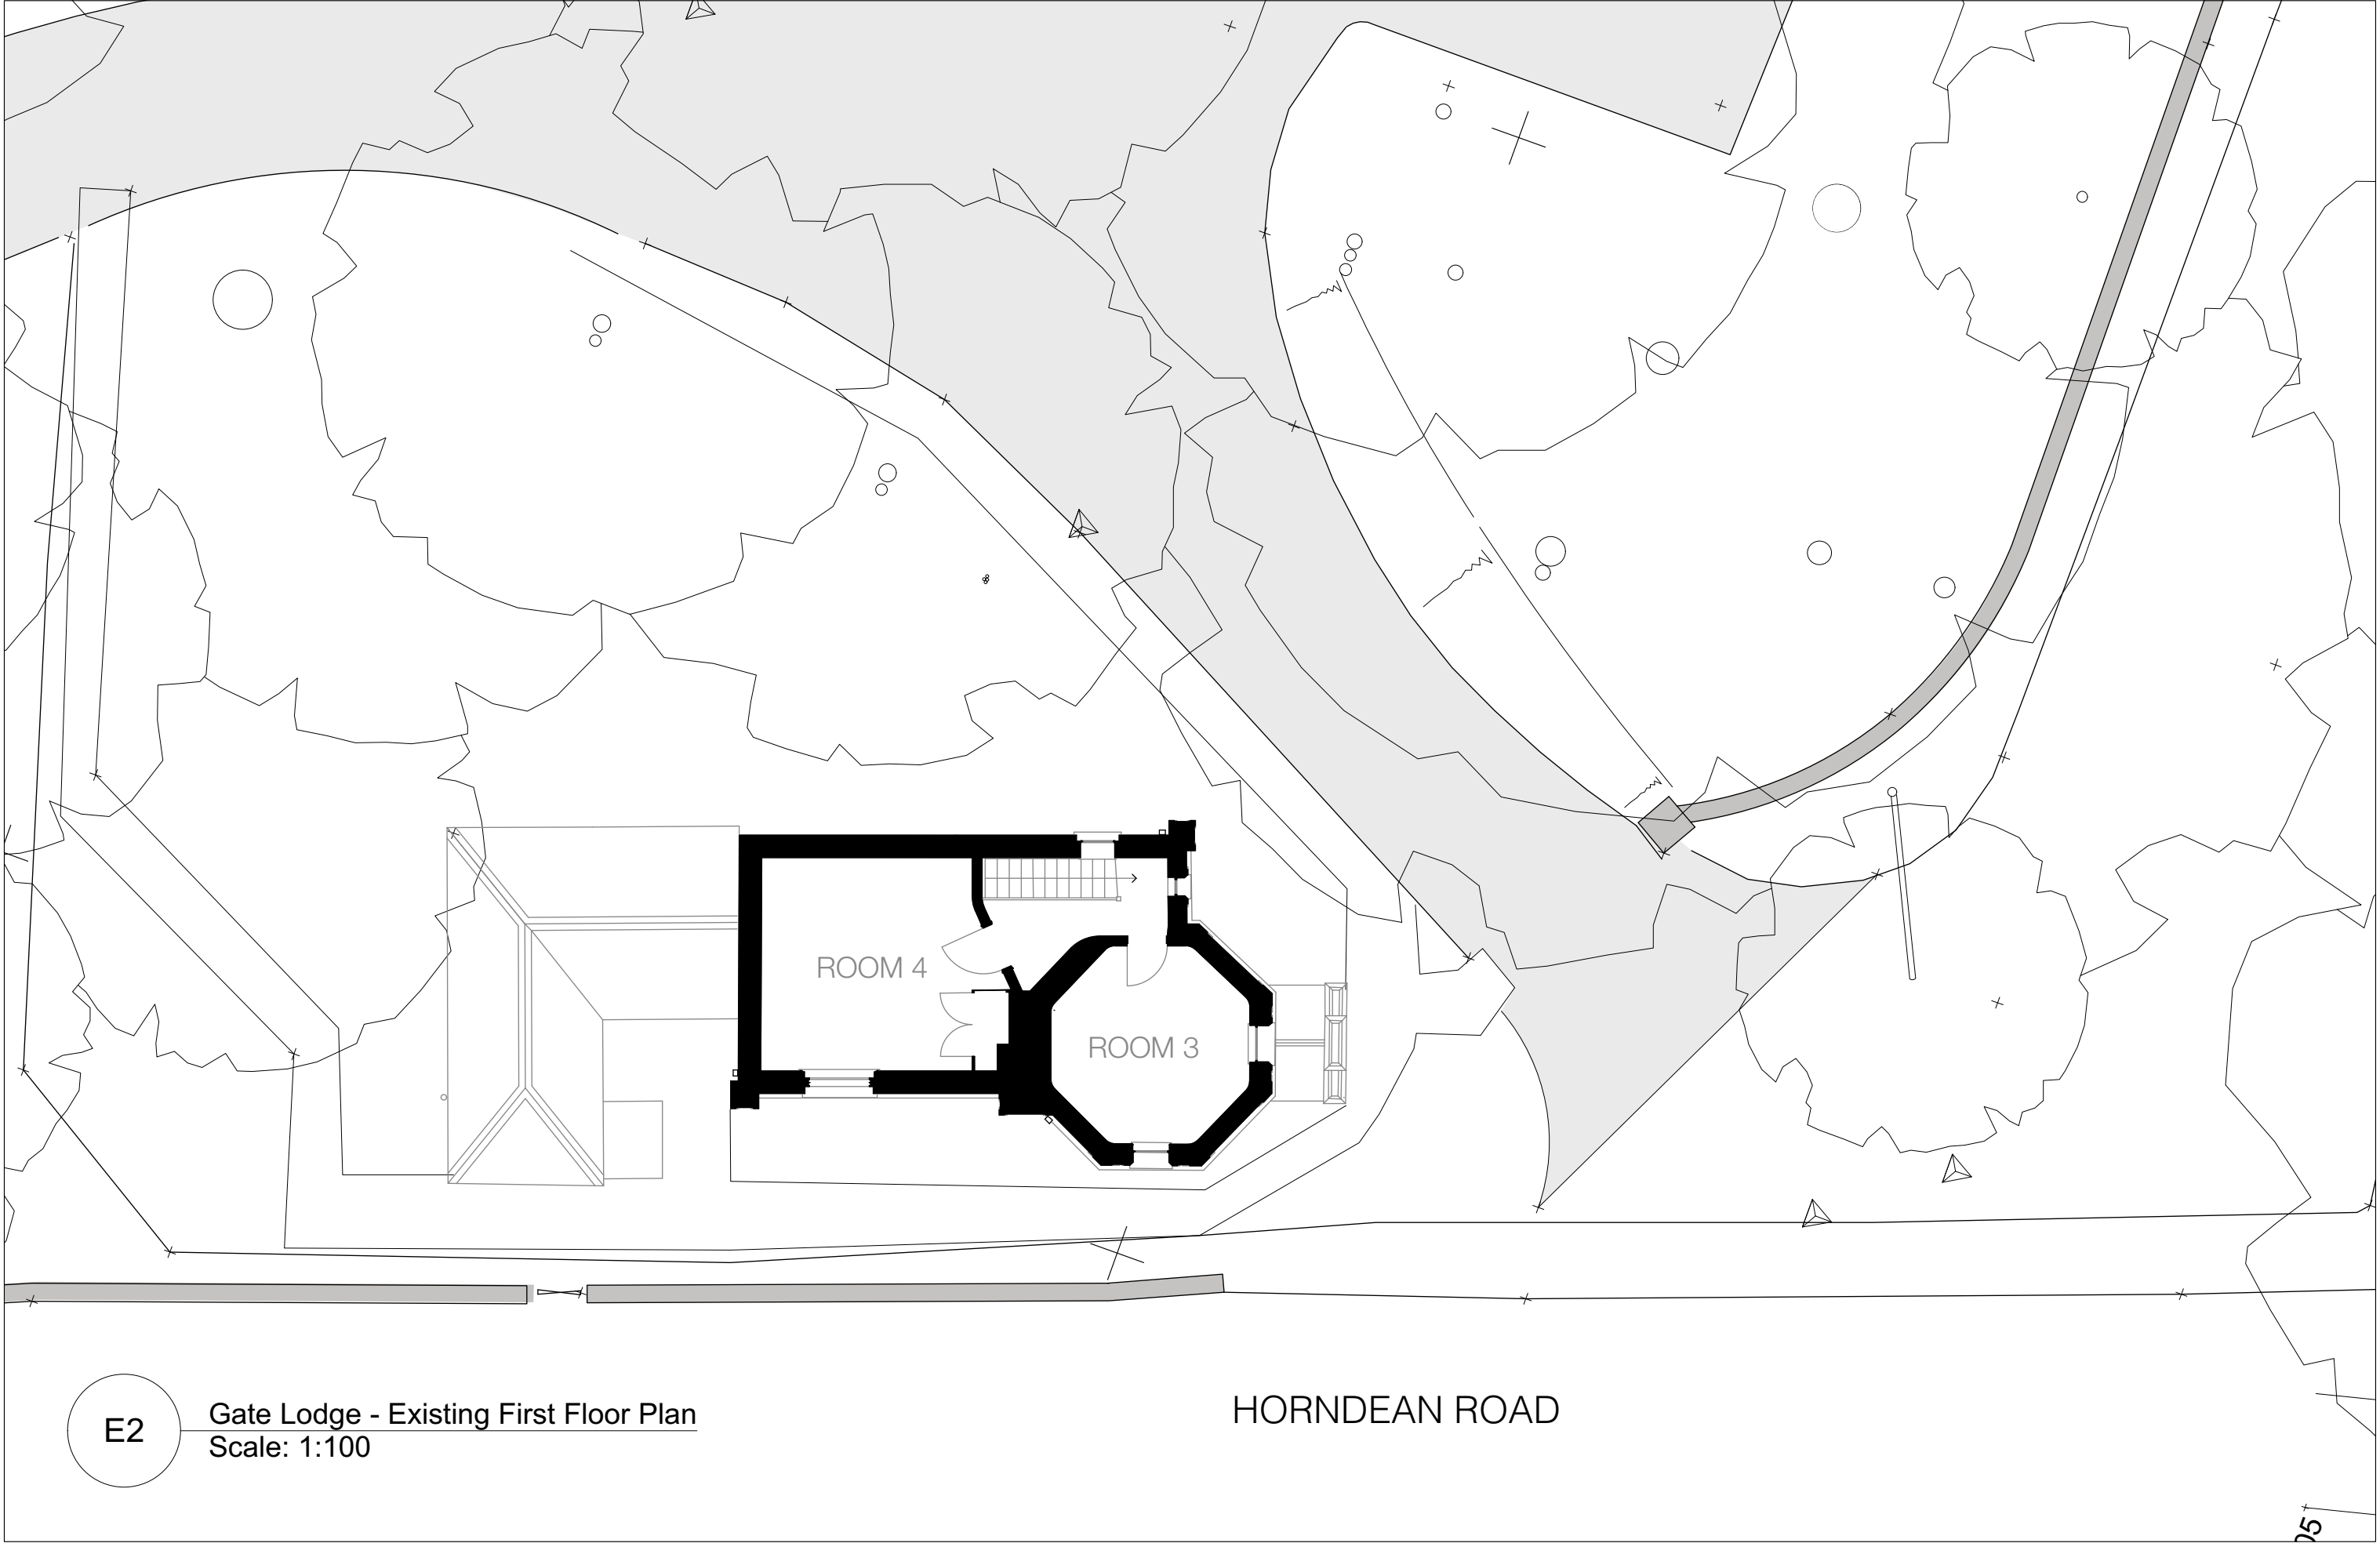

E2 Gate Lodge - Existing First Floor Plan
Scale: 1:100

HORNDEAN ROAD

