


Plots
AS: 147-150
OPP:

Floor Area :
GF: 58.71 sqm 632 sq ft
FF: 66.15 sqm 712 sq ft

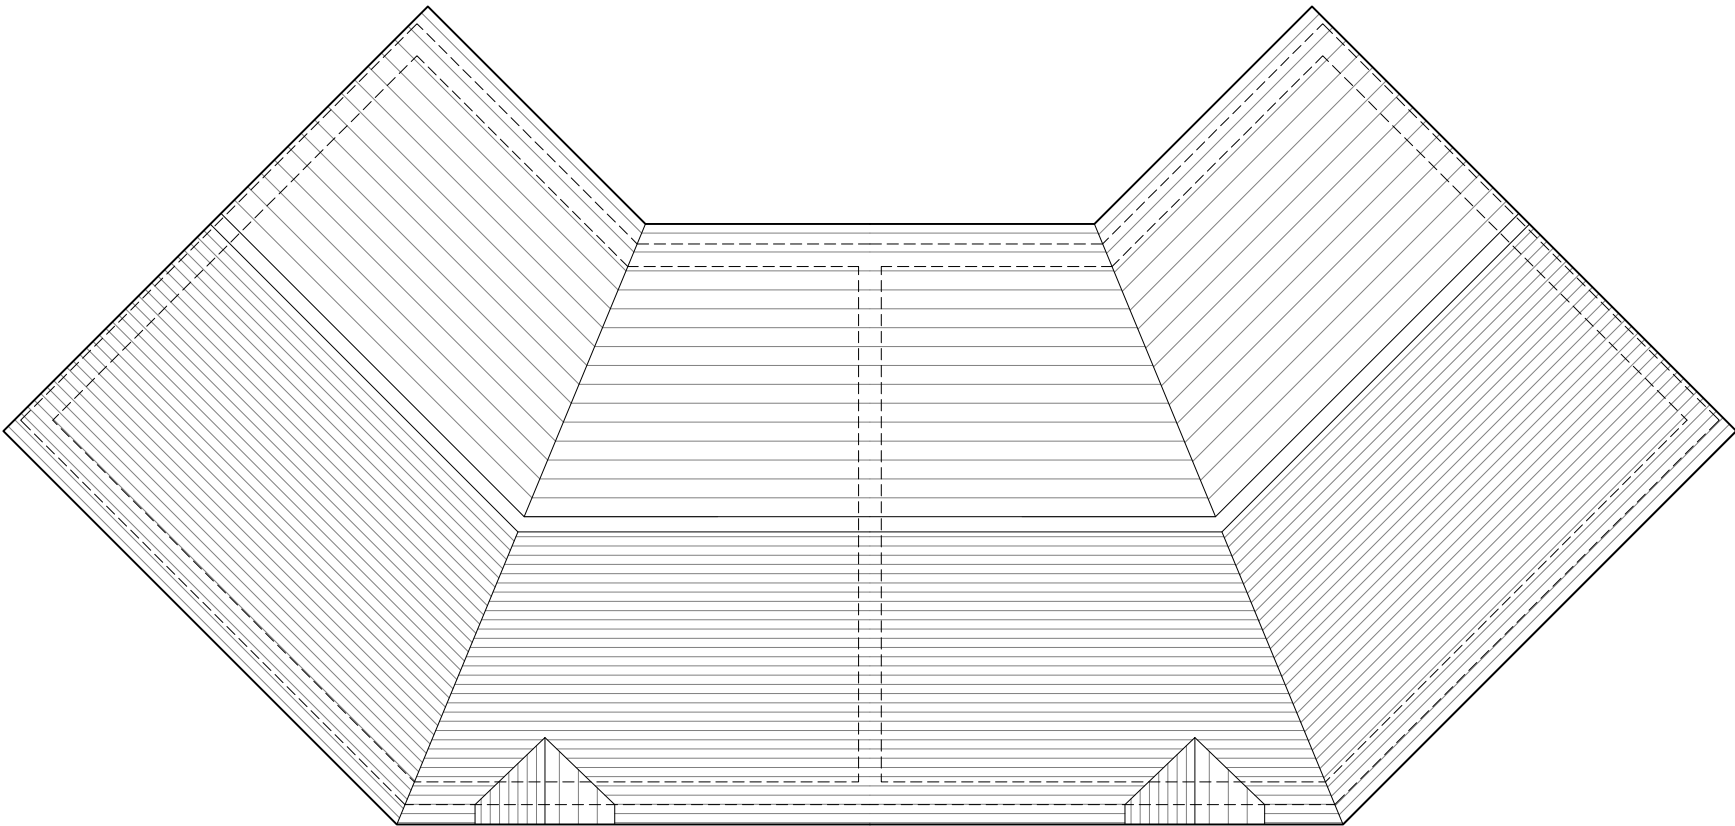

Roof Plan

REV.	DATE	REVISIONS:	By
x	xx/xx/xx	xxxxx	XX

Planning

© COPYRIGHT EXISTS ON THE DESIGNS AND INFORMATION SHOWN ON THIS DRAWING
This drawing may be scaled or cross referenced to the scale bar for planning application purposes only.Do not scale for any other purpose,use figured dimensions only.Subject to site survey and all necessary consents.
All dimensions to be checked by user and any discrepancies,errors or omissions to be reported to the Architect before work commences.This drawing is to be read in conjunction with all other relevant materials.

CLIENT:	Bellway Homes LTD (Wessex)	PROJECT:	Bartons Road, Havant
SCALE:	1:100 (A3 ORIGINAL)	DRAWING:	Azalea - 2x 2 Bedroom Flats Roof Plan
DRAWN:	OT	17300	P119
DATE:	Mar 2018		—

Broadmede House
Farnham Business Park
Weydon Lane
Farnham
Surrey
GU9 8QT
Tel. 01252 267878
info@osparchitecture.com
www.osparchitecture.com

OSP
ARCHITECTURE

O'KEEFE SCANLON LIMITED