





Proposed North Elevation
1 : 100



Proposed South Elevation
1 : 100

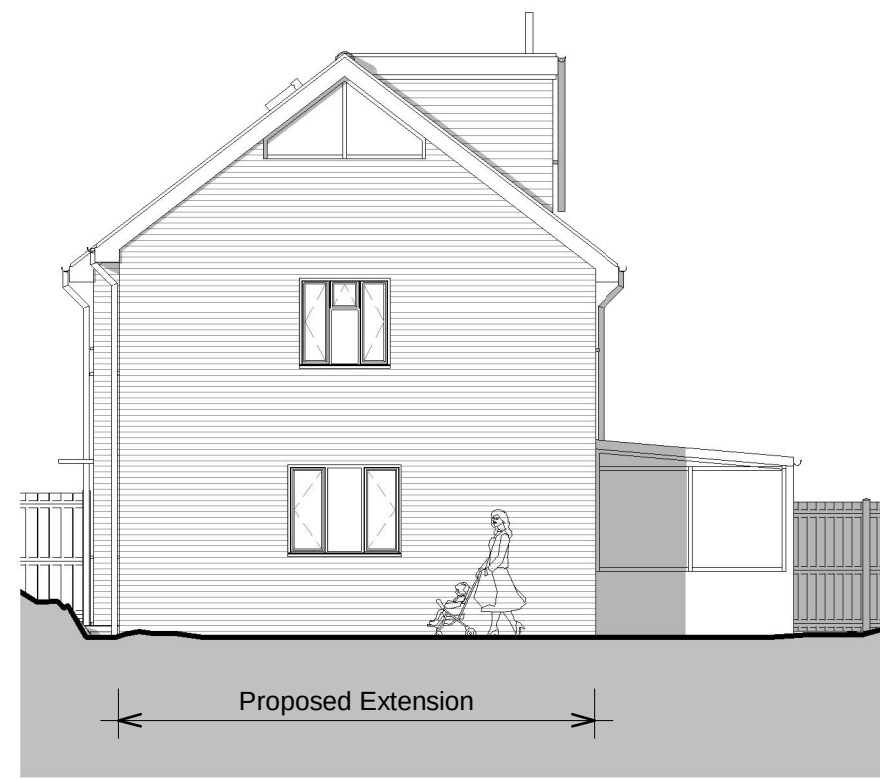

Proposed West Elevation
1 : 100

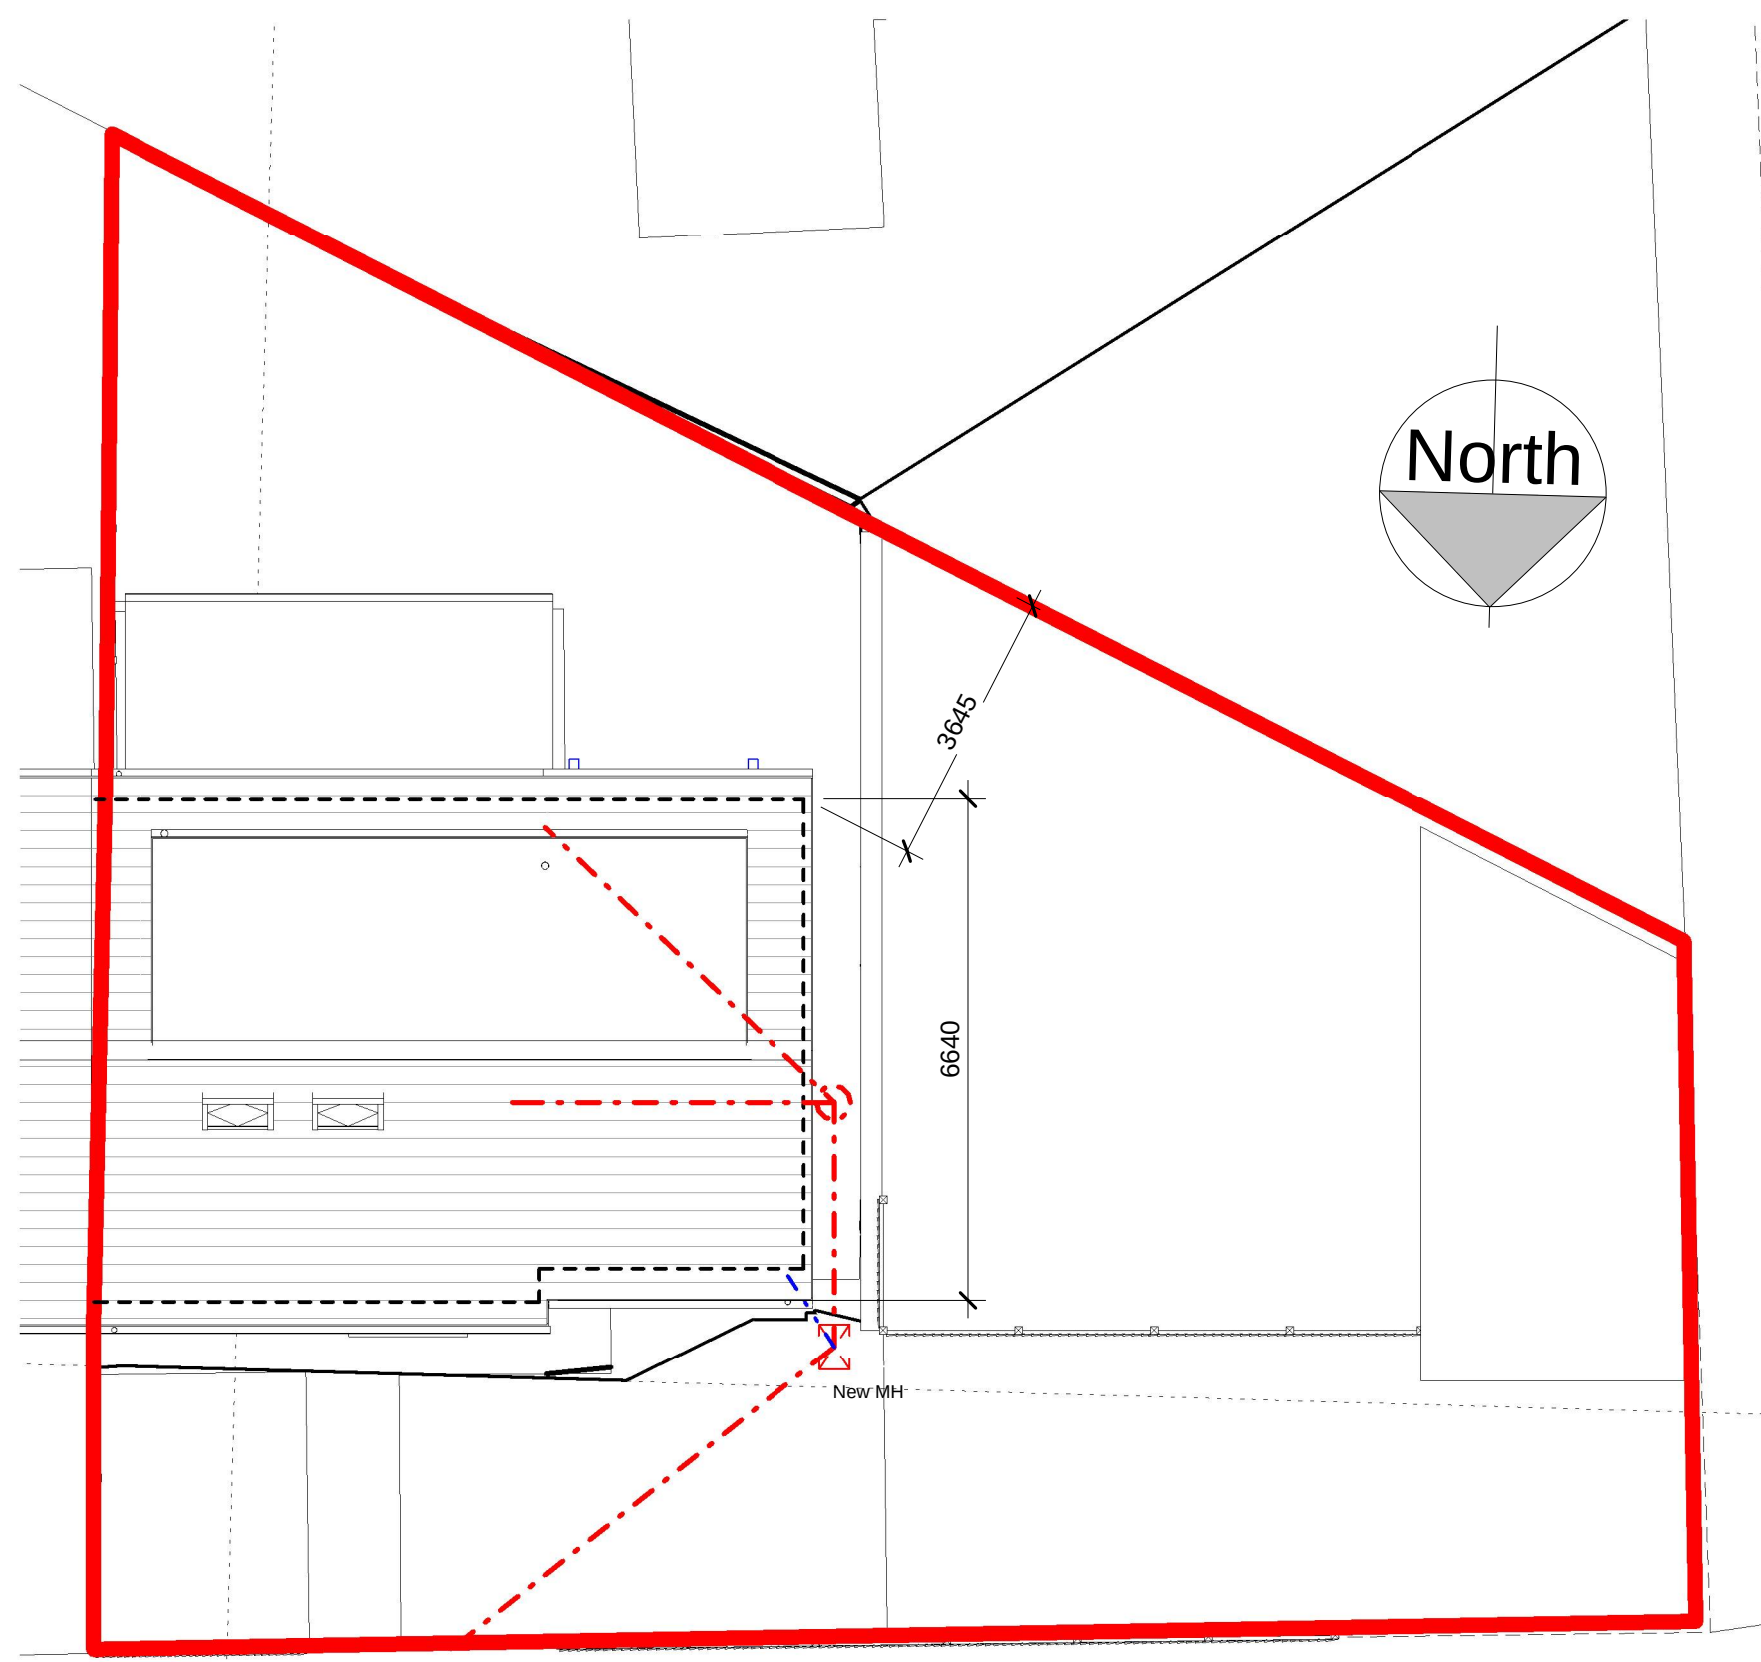


Proposed Site Plan
1 : 100




Proposed Front 3D View




Proposed Rear 3D View

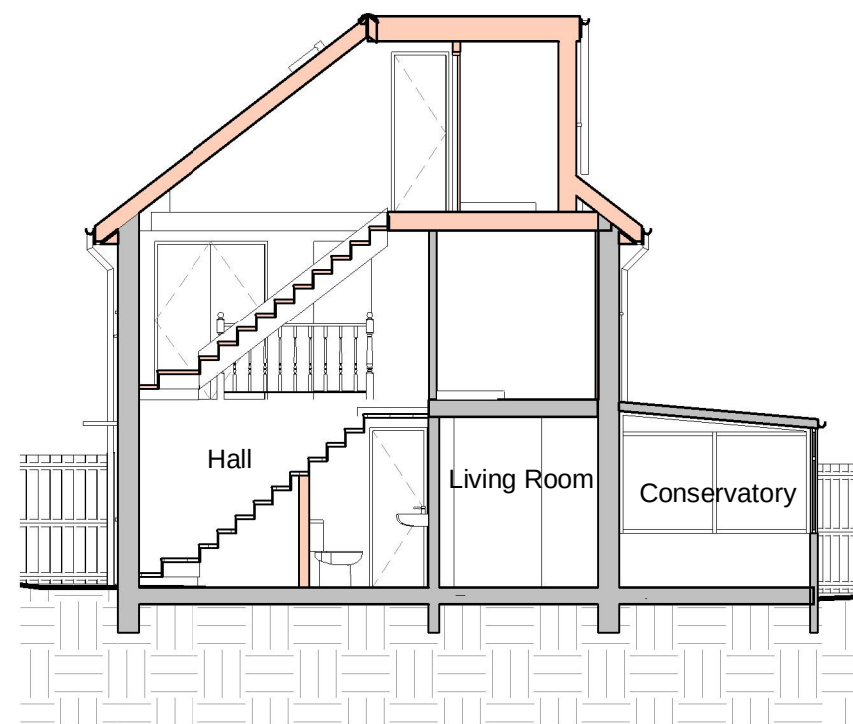


Section 1
1 : 100

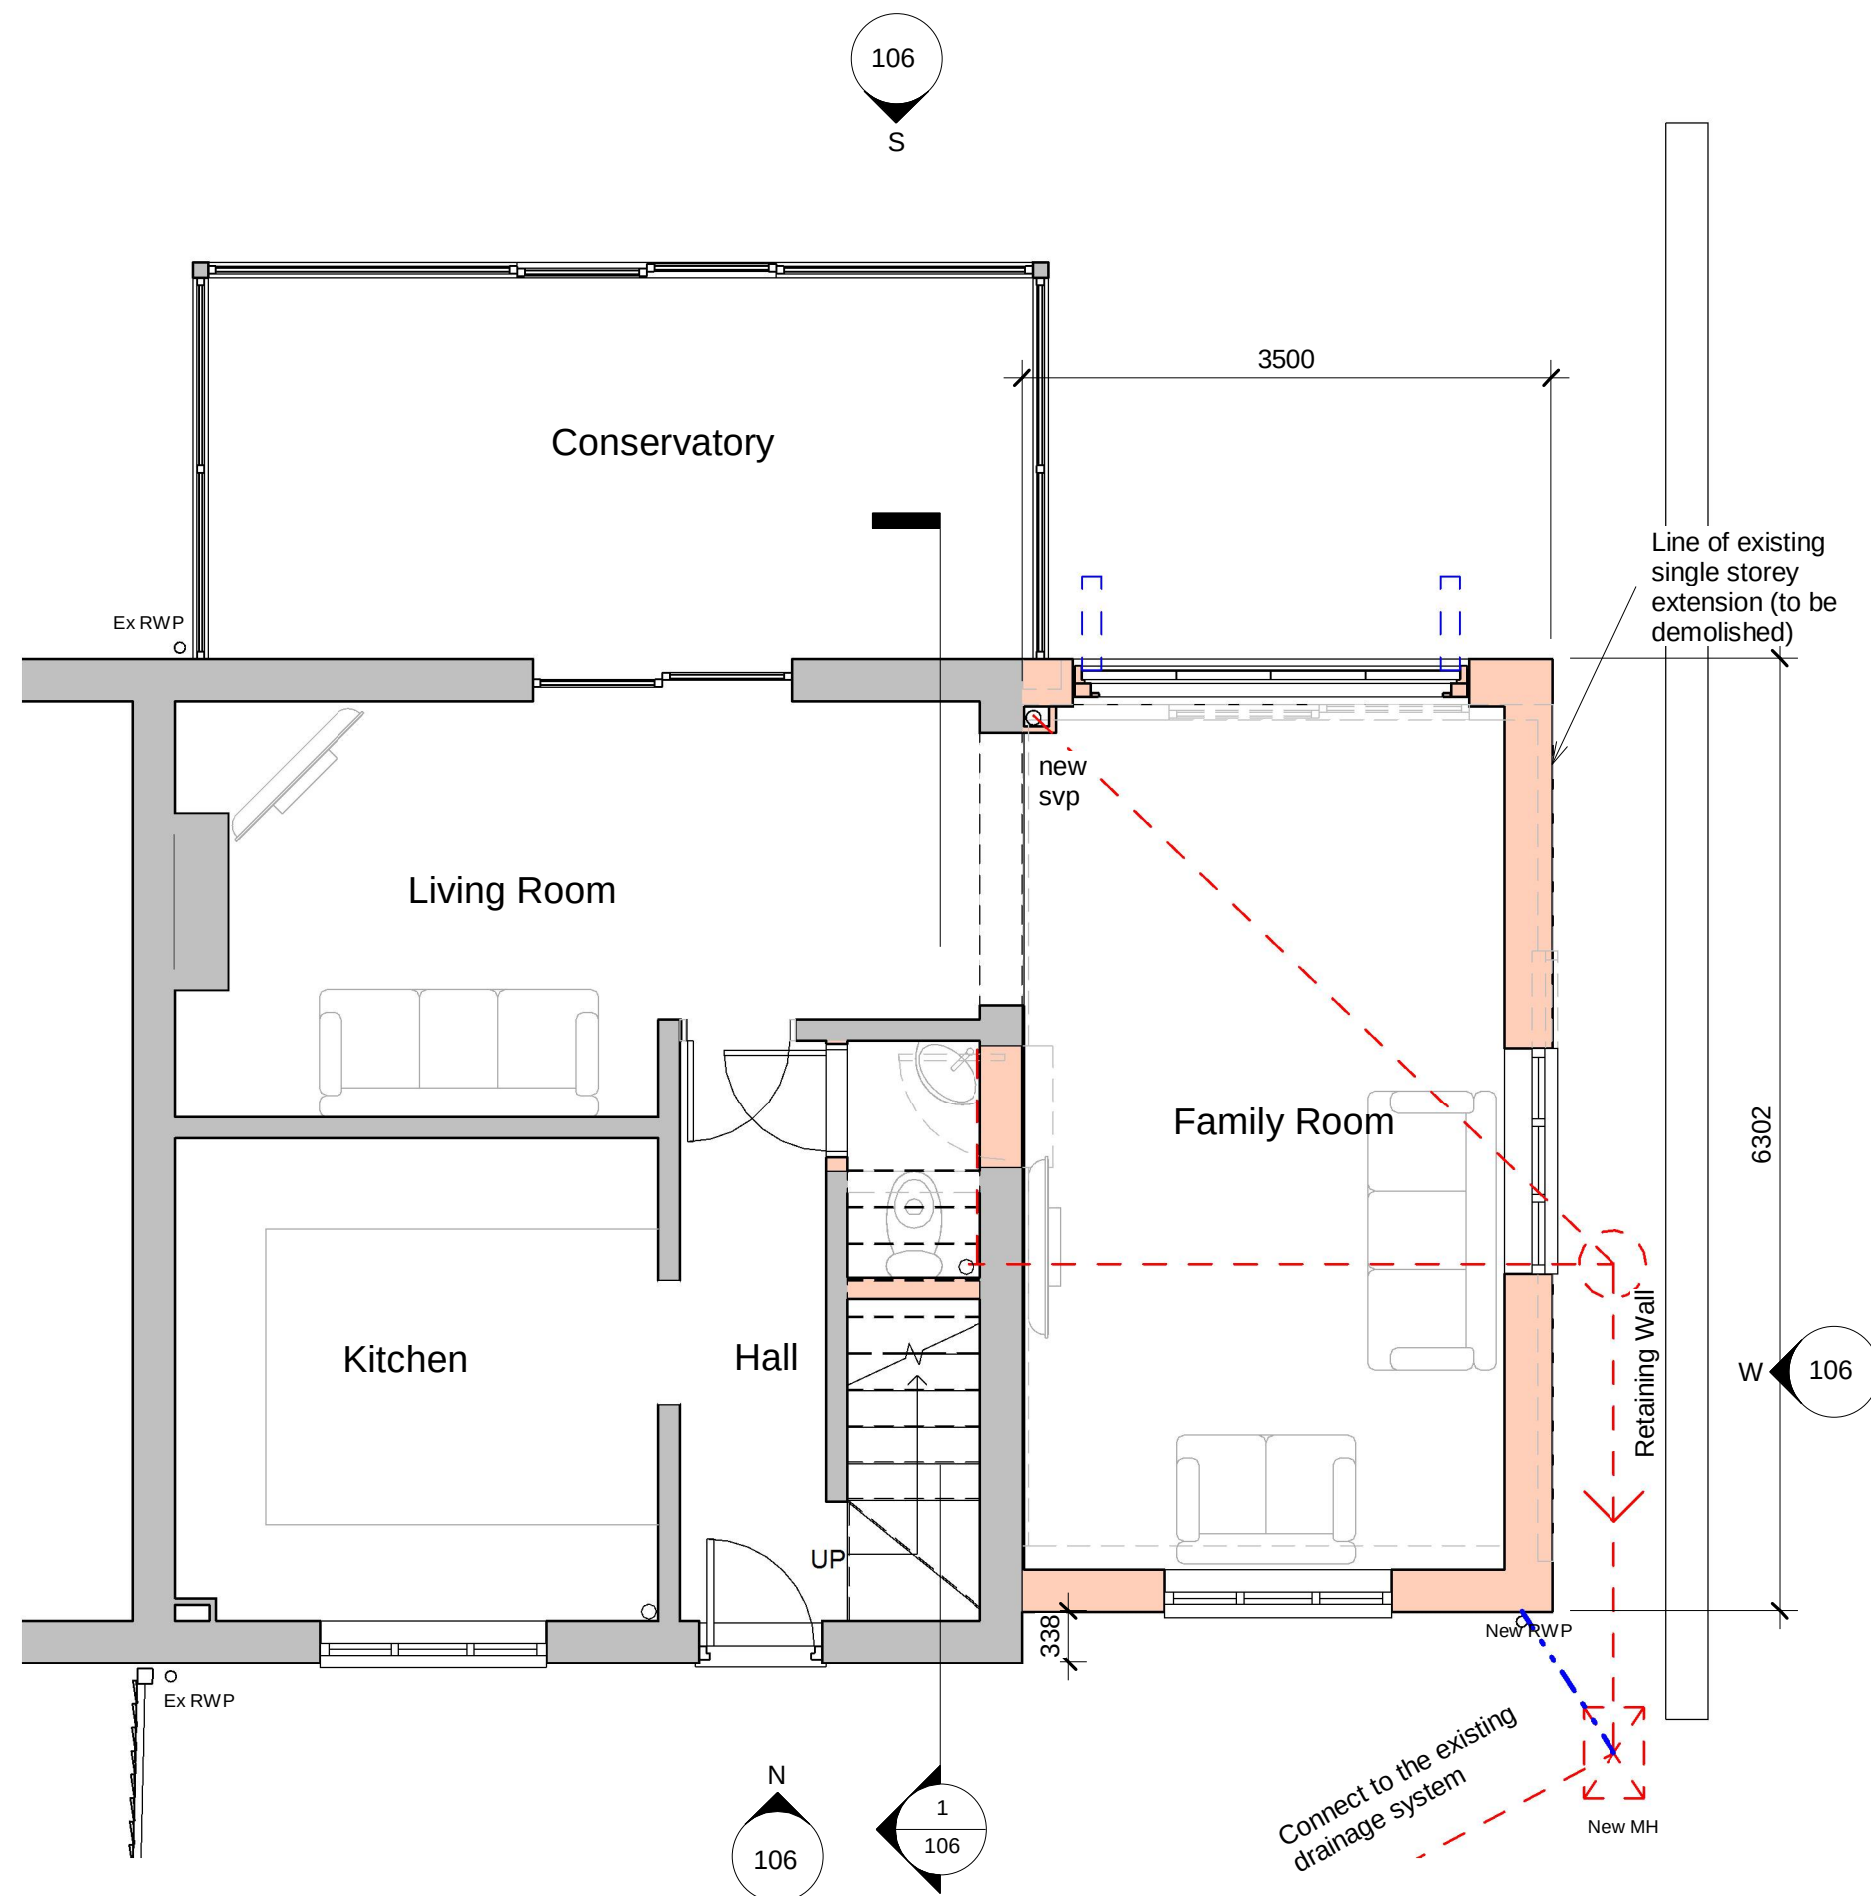


Ground Floor Plan Proposed
1 : 50

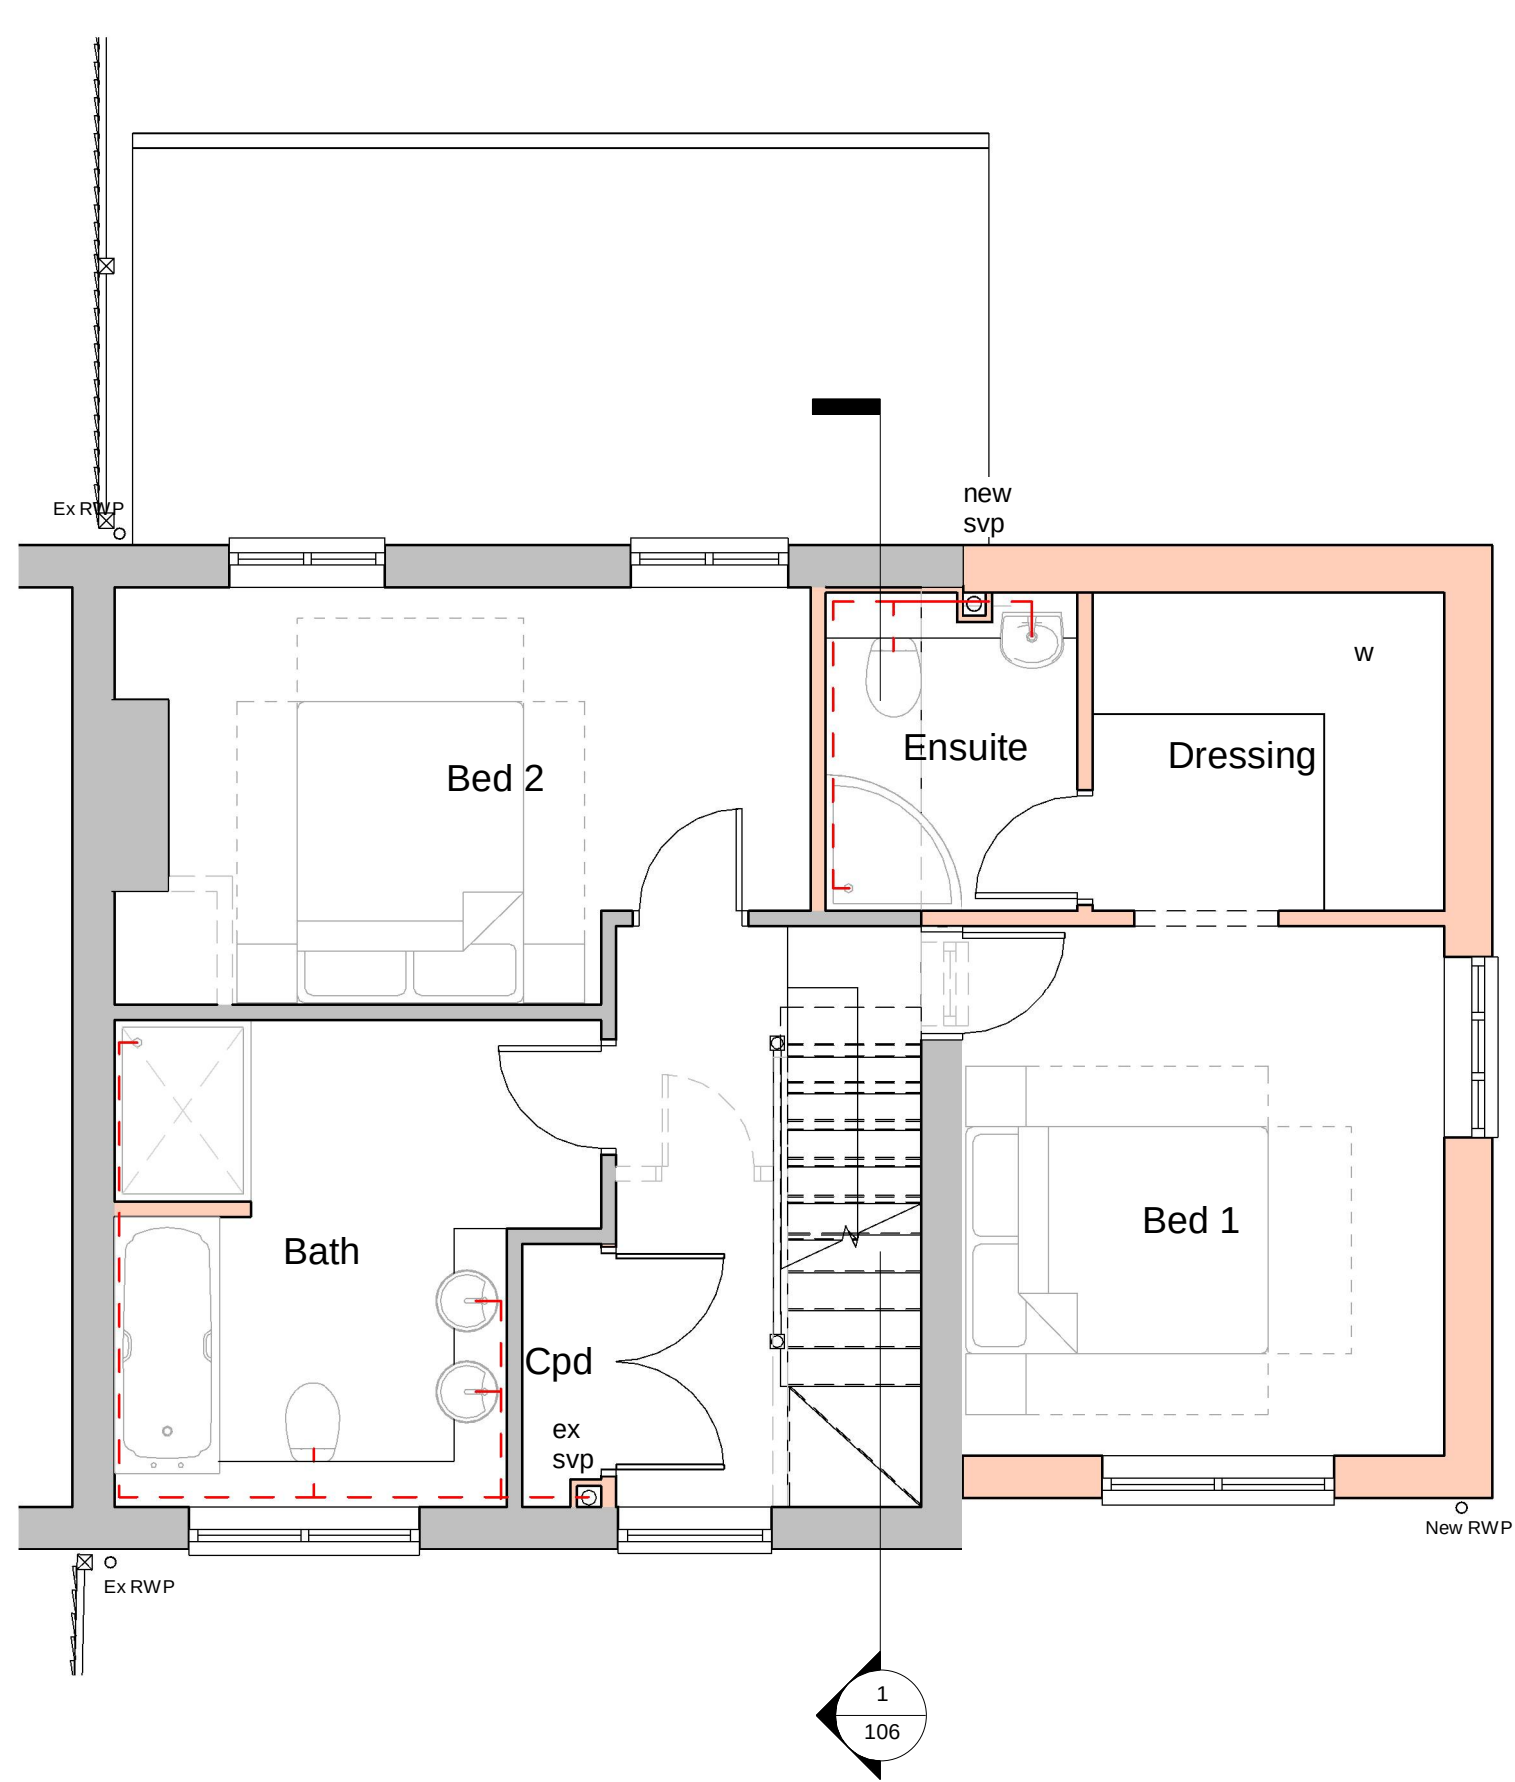

First Floor Plan Proposed
1 : 50

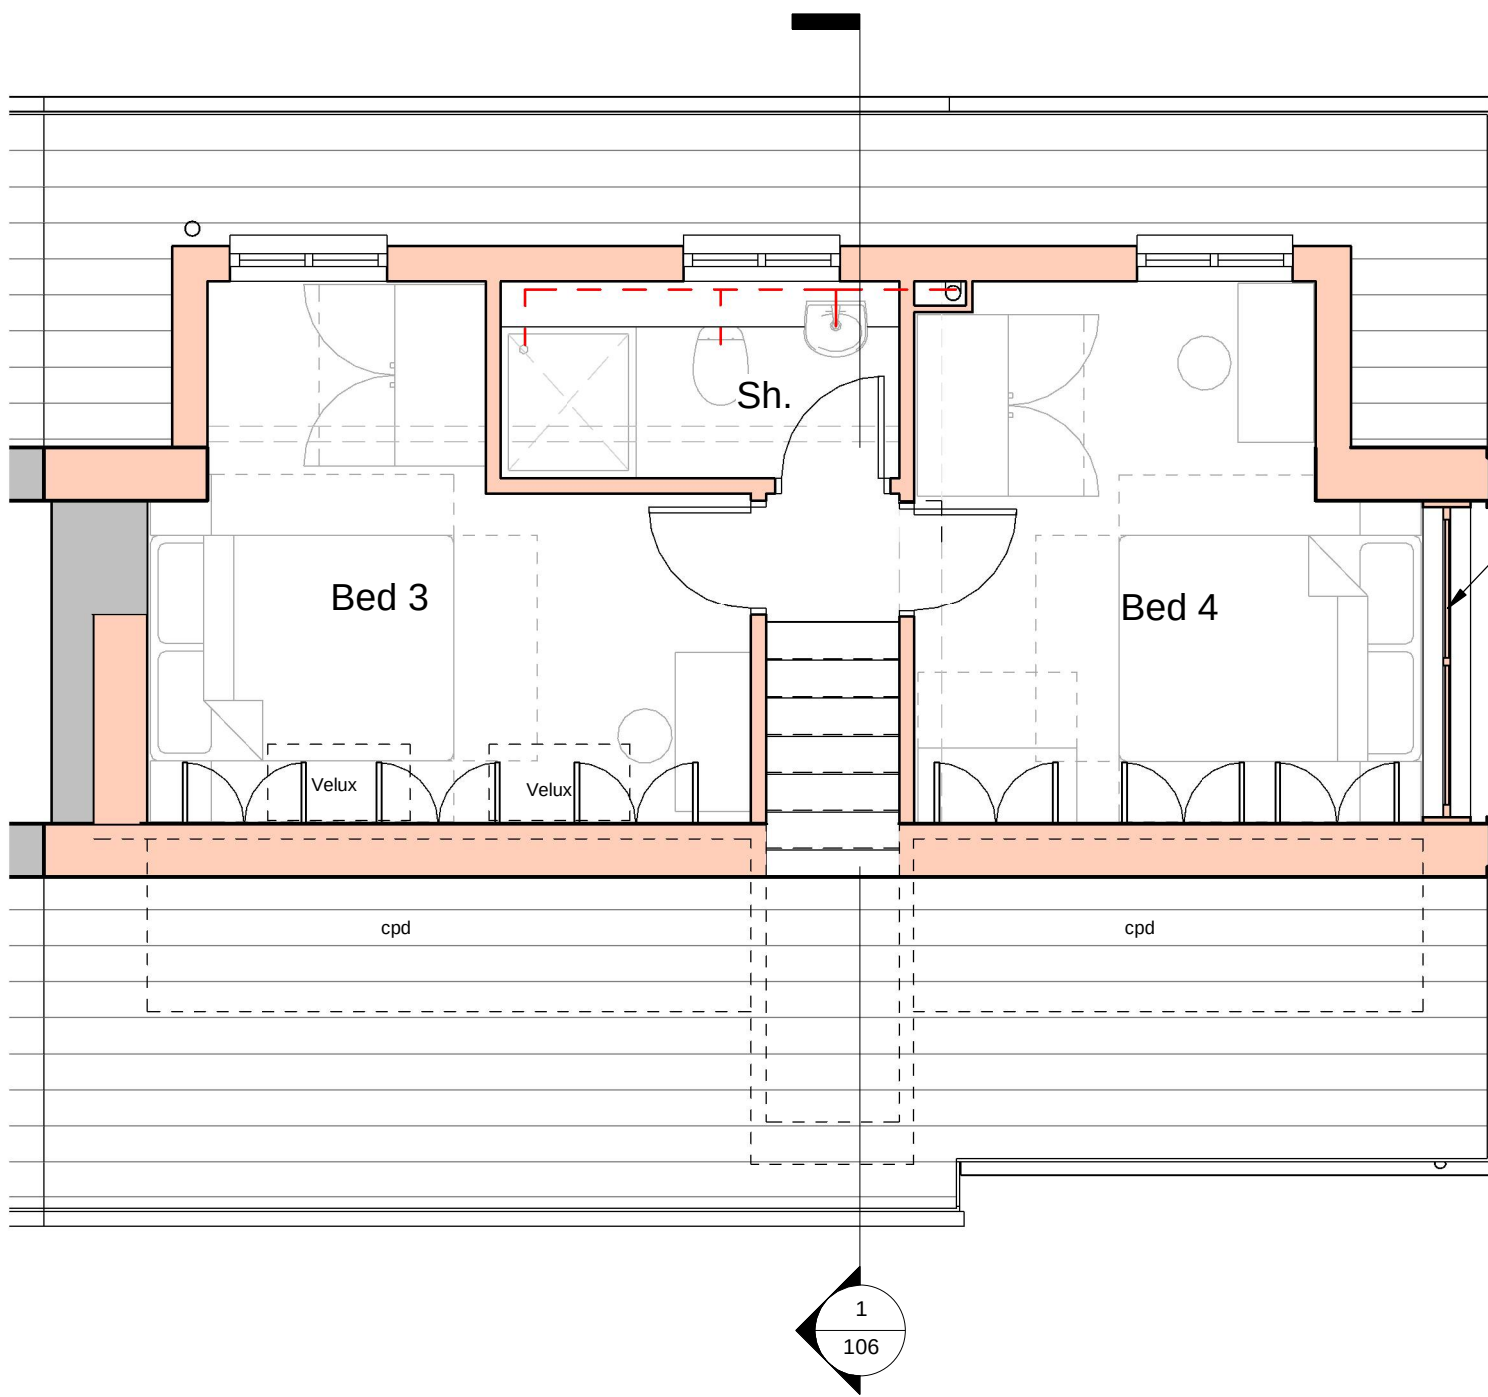

Second Floor Proposed
1 : 50

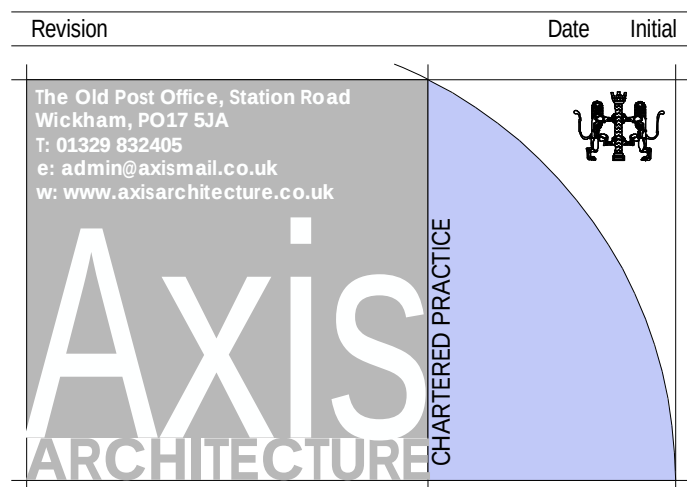

BIM Enabled Practice
This project was delivered using **Autodesk Revit®**
All dimensions are to be checked on site and any discrepancies reported to the architect before work commences. Figured dimensions only are to be taken from this drawing. This drawing is to be read in conjunction with all relevant consultants and/or specialists drawings/documents and any discrepancies or variations notified to the architect before work commences. This drawing is copyright and may not be reproduced, wholly or in part, without the consent of the architect.

Alterations and Extensions
2 Farrington Road, Havant
Mr Wilson

Proposed Plans & Elevations

Scale at 1:100 in meters
0 5 9

PLANNING			
Scale @ A1	Drawn	Checked	Date
As indicated	MD	PA	DEC 17
Job Number & Drawing Number		Revision	
17-035 - 106			