
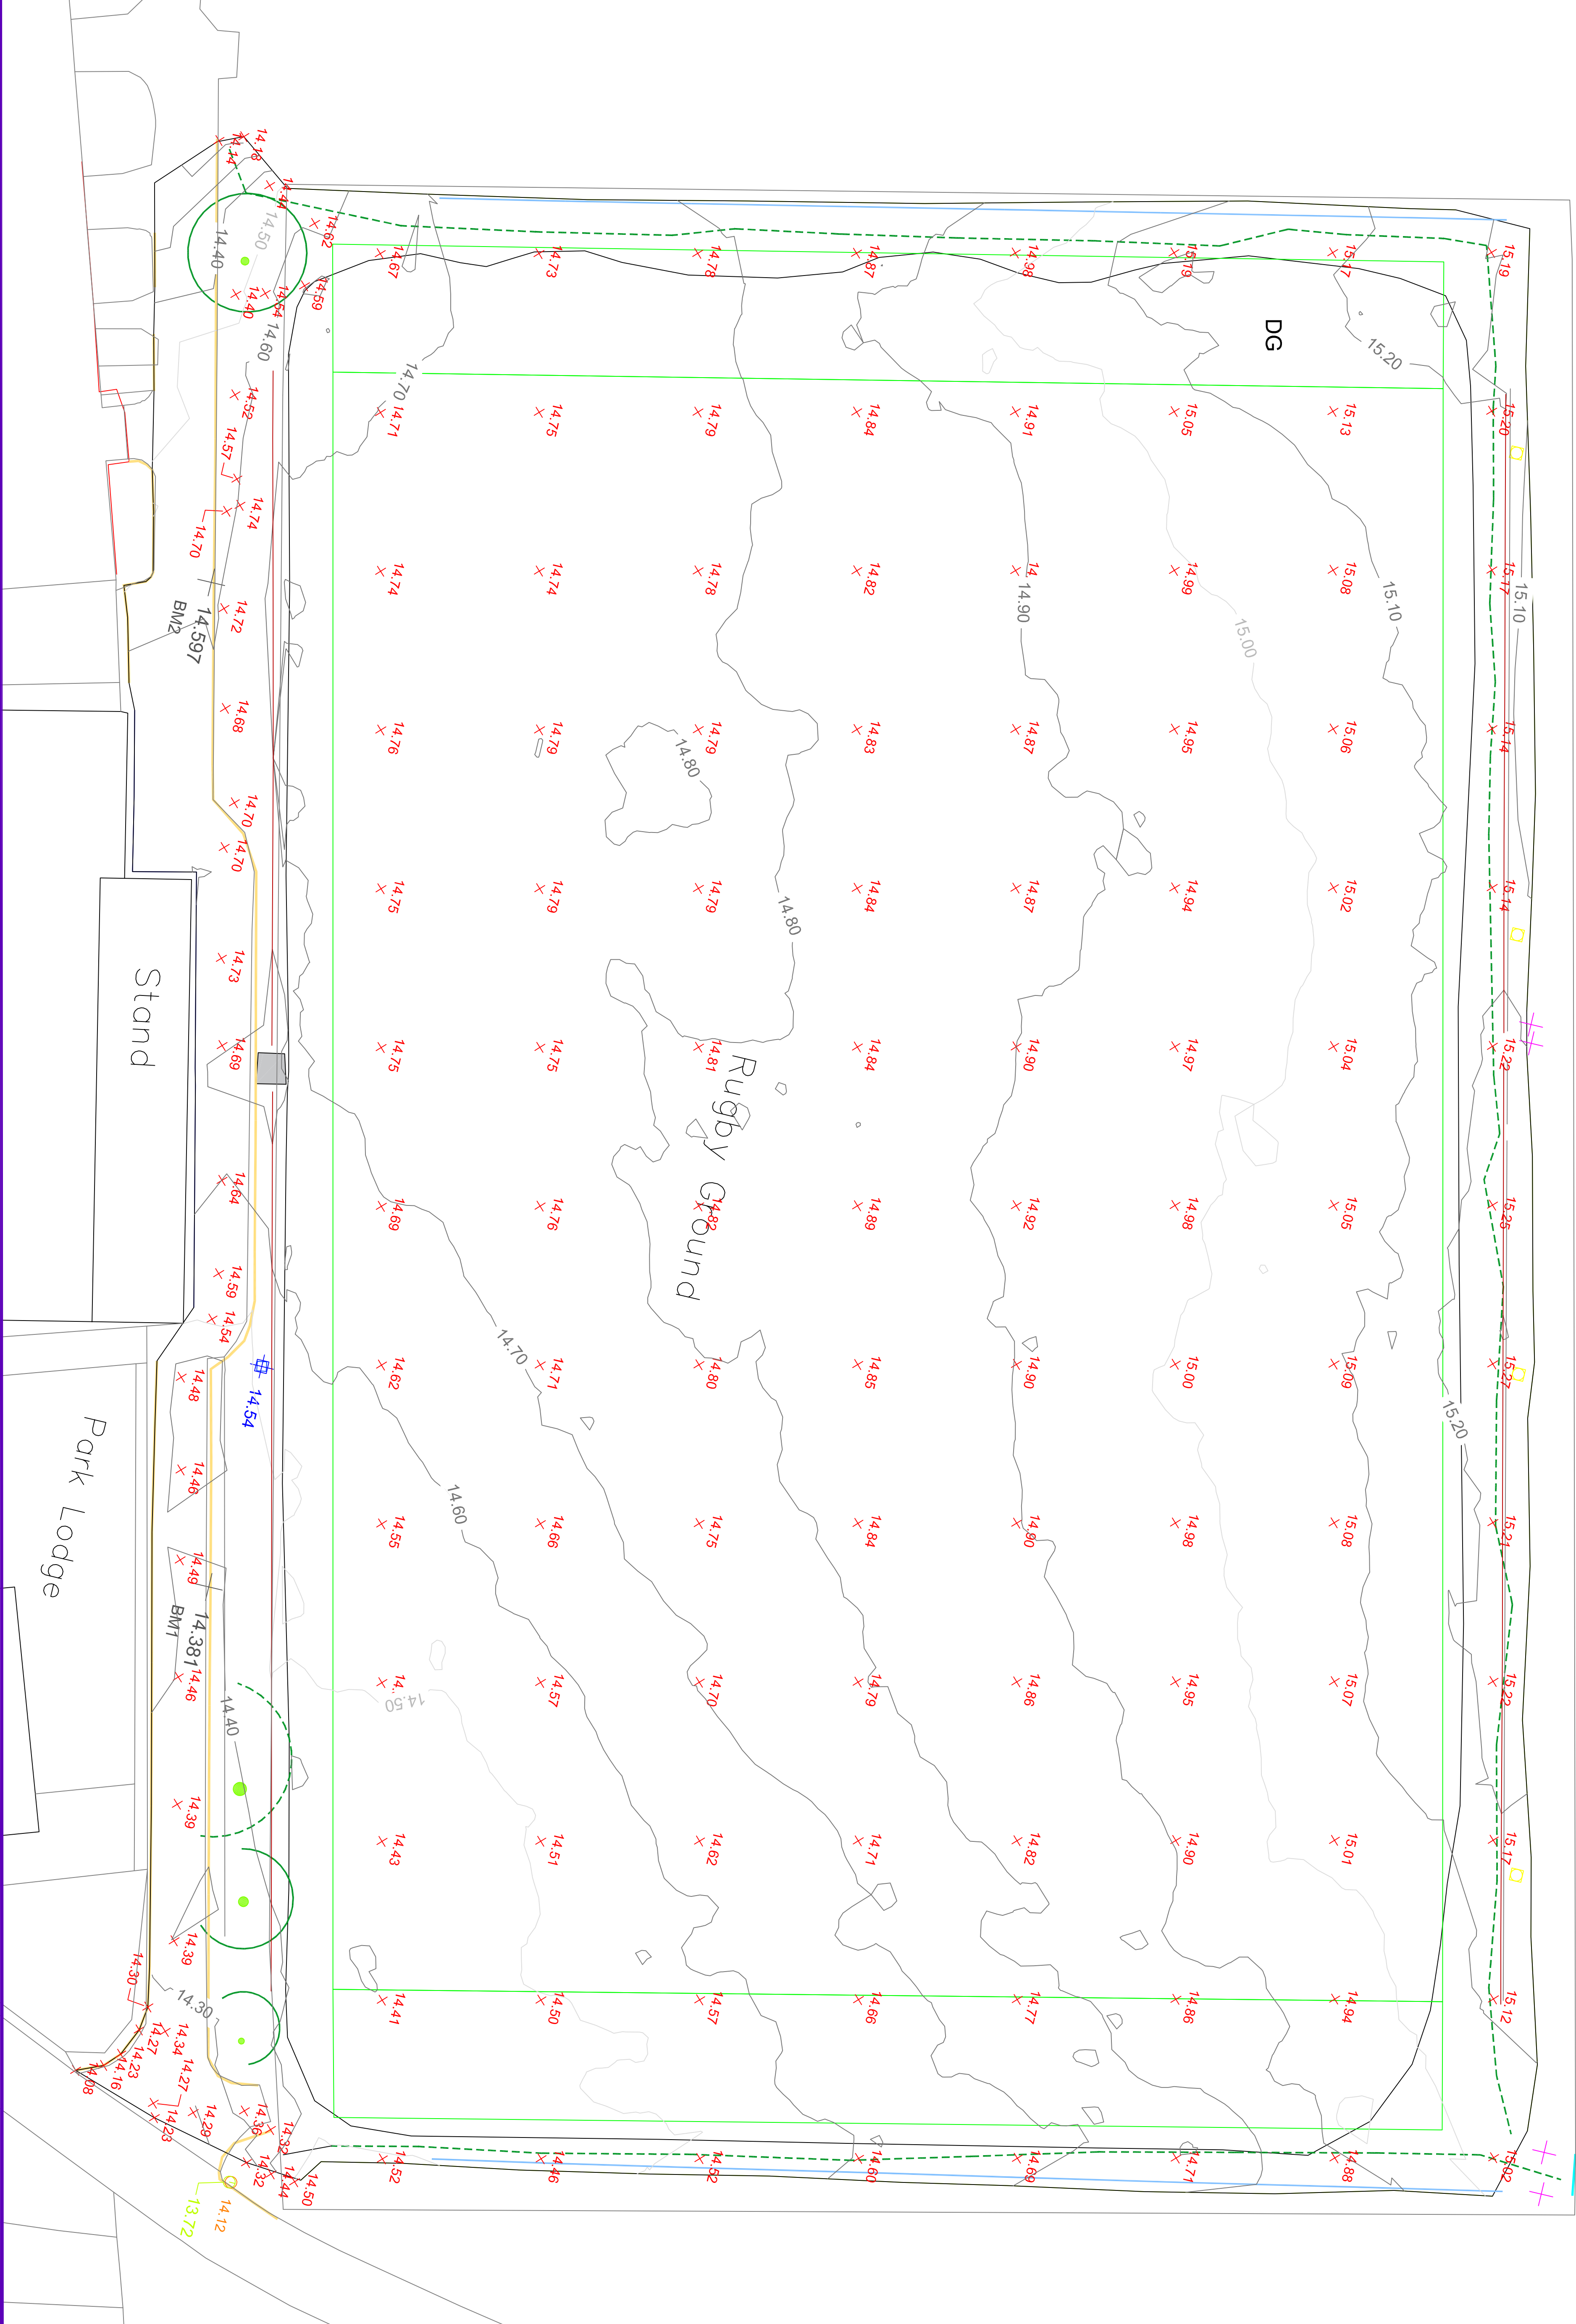


NOTES: -

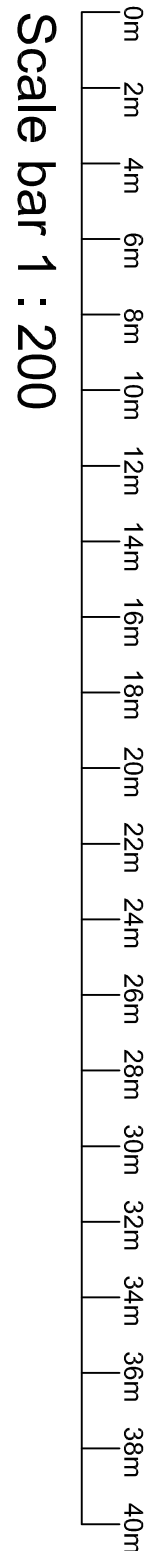

RFU 365 PROJECT

HAVANT RFC

EXISTING
SITE PLAN

1:200	SCALE	NJM	DRAWING TITLE
21-11-17	DATE		

SIS UK Ltd
Tavistock Works
Glasgow Industrial Estate
Glasgow
Tel: 01606 817527
pitch@sispitches.com

PROJECT No.	MUK1853	02	E
REV.			