


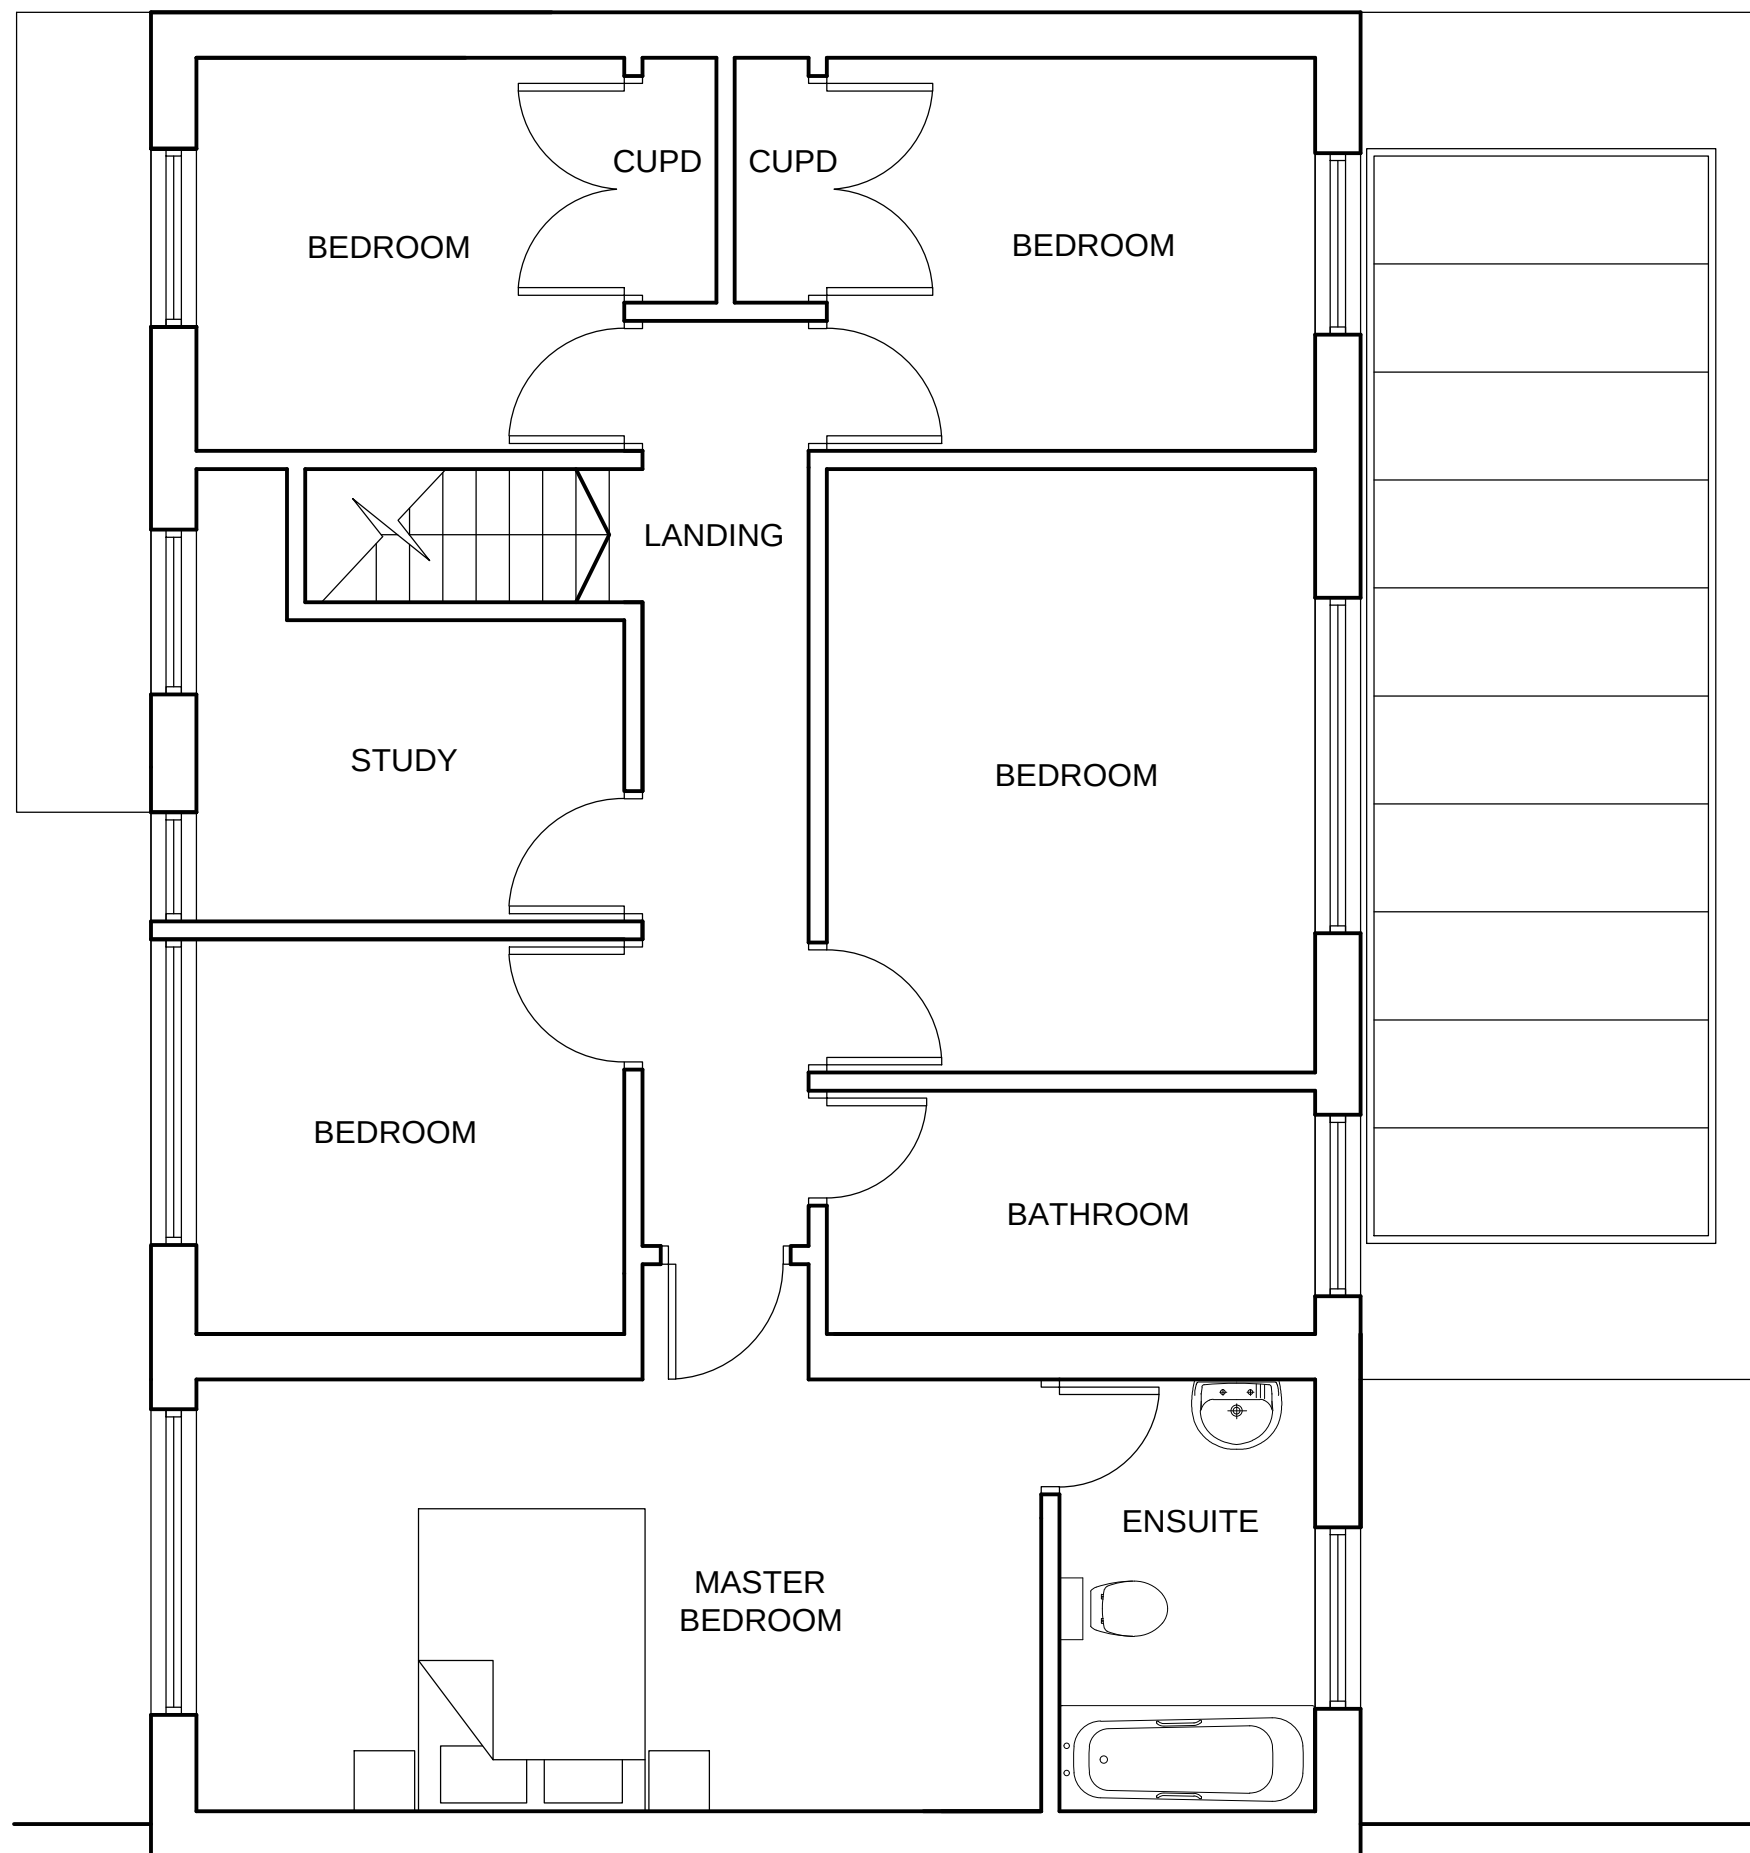

PROJECT ADDRESS:

60 Crookhorn Lane, Waterloooville,
Hampshire, PO7 5QL

DESCRIPTION:

**TWO STORY SIDE EXTENSION WITH NEW GLAZED
PITCHED ROOF OVER EXISTING REAR FLAT ROOF**

DRAWING:

PROPOSED FIRST FLOOR PLAN

SCALE:

1:50 at A3 Paper Size

DATE:

**AUGUST
2017**

STATUS:

PLANNING

REVISION:

DRAWING NUMBER:

04