





FRONT ELEVATION

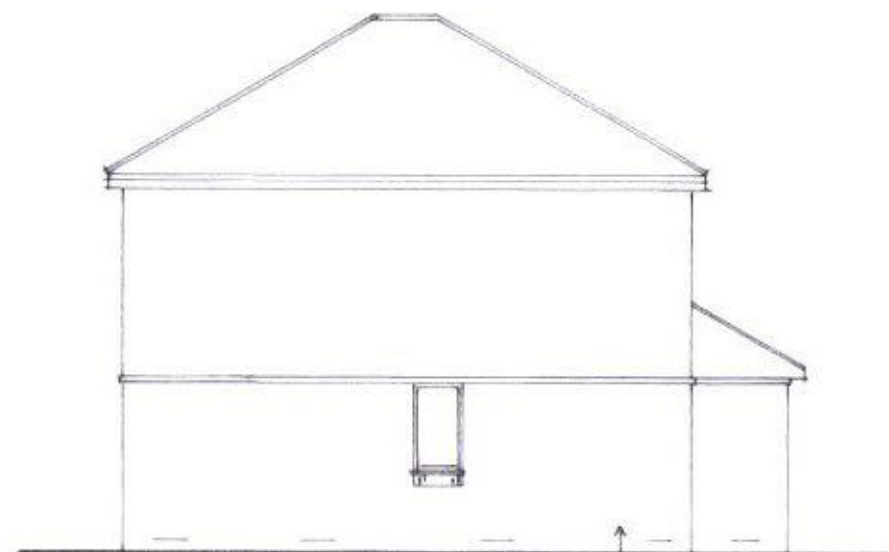

SIDE (EAST) ELEVATION


External Materials:-
Walls - red multi facing brick to
ground floor window head,
render above;
Roof - concrete tiles;
Windows - white upvc.

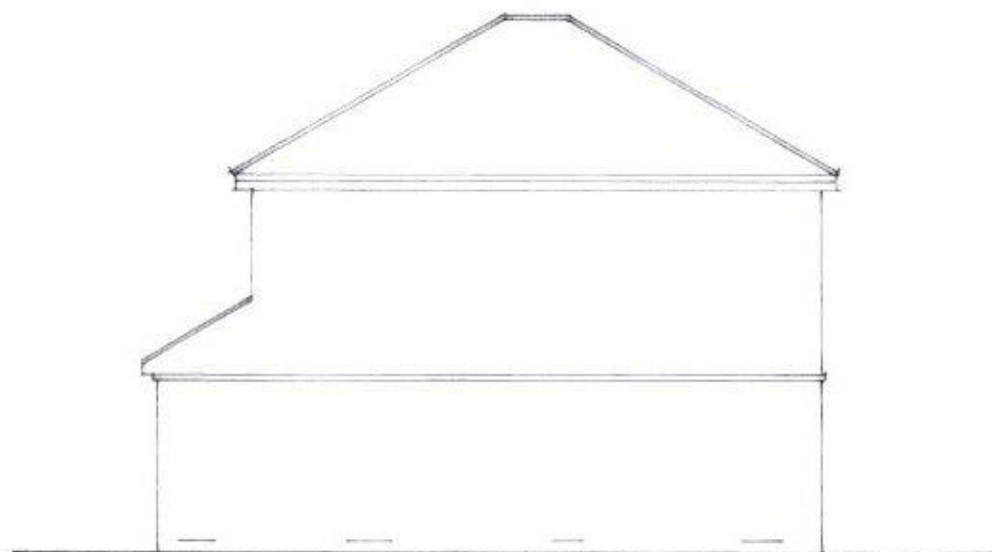

SIDE (WEST) ELEVATION



REAR ELEVATION

 

Original paper size A3



Project
PROPOSED DWELLING ON LAND ADJACENT
TO 51 SERPENTINE ROAD, WIDLEY,
WATERLOOVILLE.

Drawing Title
PROPOSED ELEVATIONS

Client
MR BLACKBURN

NP DESIGNS
Architectural Consultants

WOODSIDE HOUSE, 188 LONGWOOD AVENUE
COWPLAIN
WATERLOOVILLE, HAMPSHIRE PO8 8HX
TEL: 023 9226 8551 EMAIL: nigel@npdesigns.net

Scale 1:100
Dwg No P 284/4 Rev