


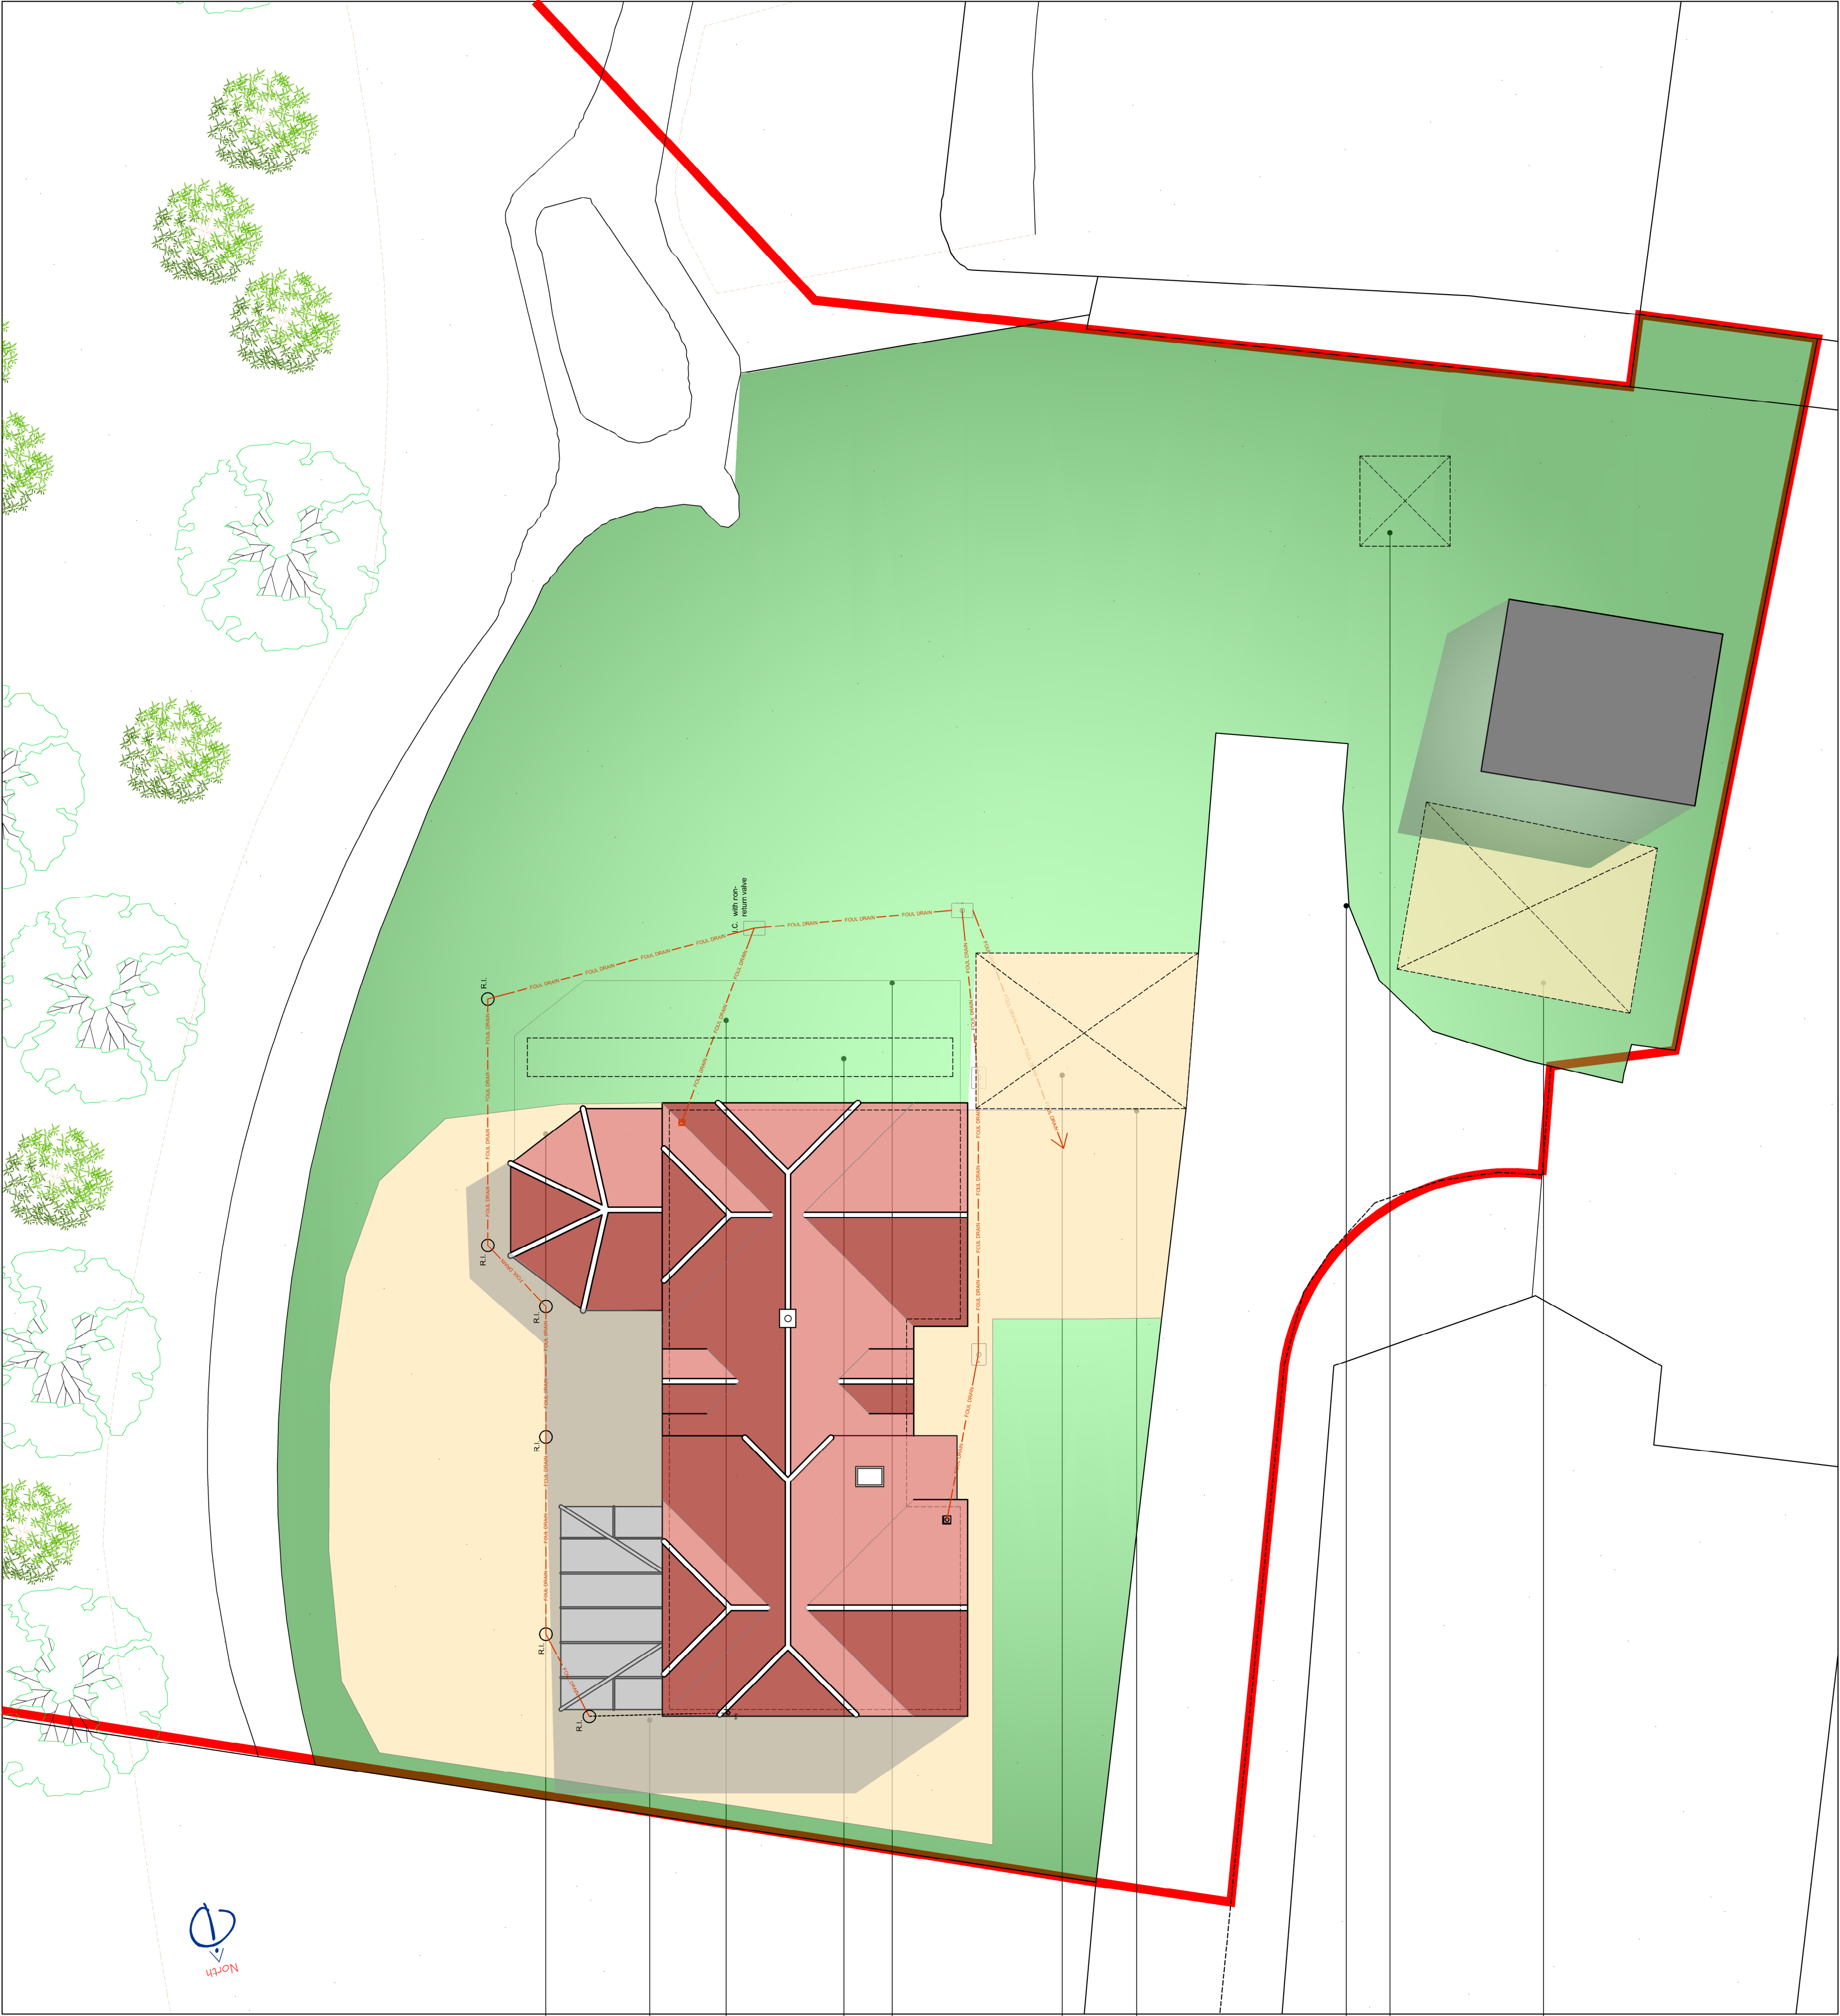

Materials Compound
Shaded area to provide material compound, for setting down and storage of all materials on site. Area to be boarded out with plywood.

Porta-loo location
Panels in this area may be removed for access.
Any fence panels are to be set aside for re-use.

Panels in this area may be removed for access.
Any fence panels are to be set aside for re-use.

Parking
Shaded area to provide parking for site vehicles during the duration of the works. Area to have be laid with type 2 crushed stone and finished with blockwork at the end of the project.

Outline of the proposed build

Planter - to be removed prior to works starting

Soil pipe from first floor en-suite below ground

Location of outside tap - water source for site works

Location of outside sockets for site use



		CLIENT		PROJECT		TITLE			
		Mr & Mrs Lewis		Alterations to 19 Billett Avenue Waterlooville Hants PO7 7SZ		Site Plan showing location of services and storage			
Rev		Description		Date		Scale :		Drawn by :	
A				23.05.18		1:100@A1		MD	
Revisions				PM		Date :		Drawing No:	
						© MAY2018		16.219.300	
						Copyright Reserved 2018			