



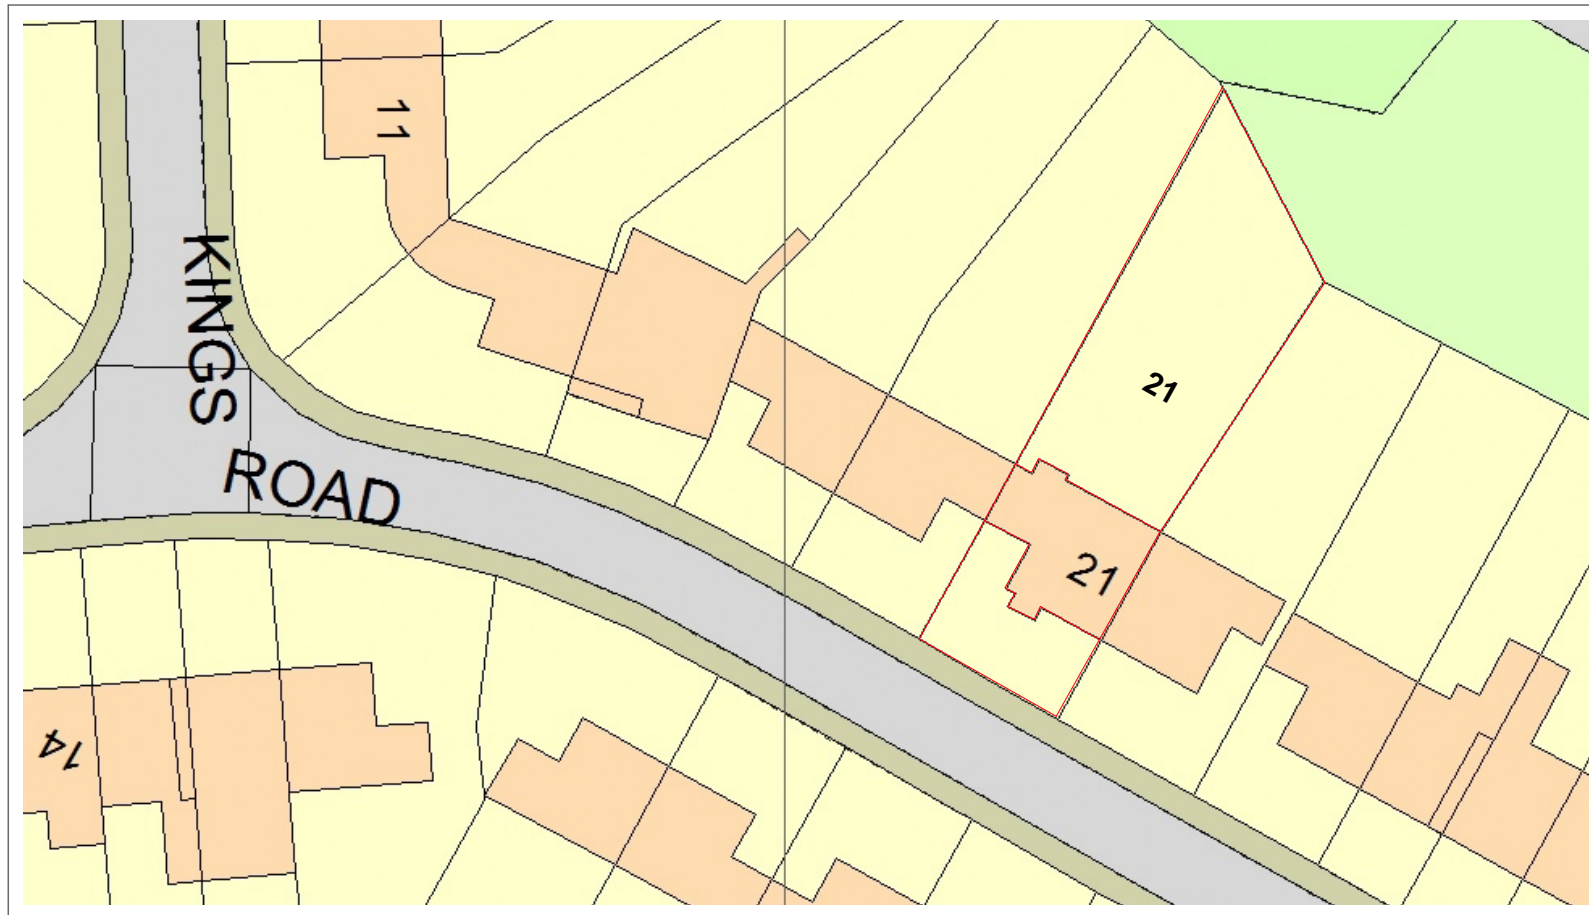

SITE PLAN EXISTING 1:500

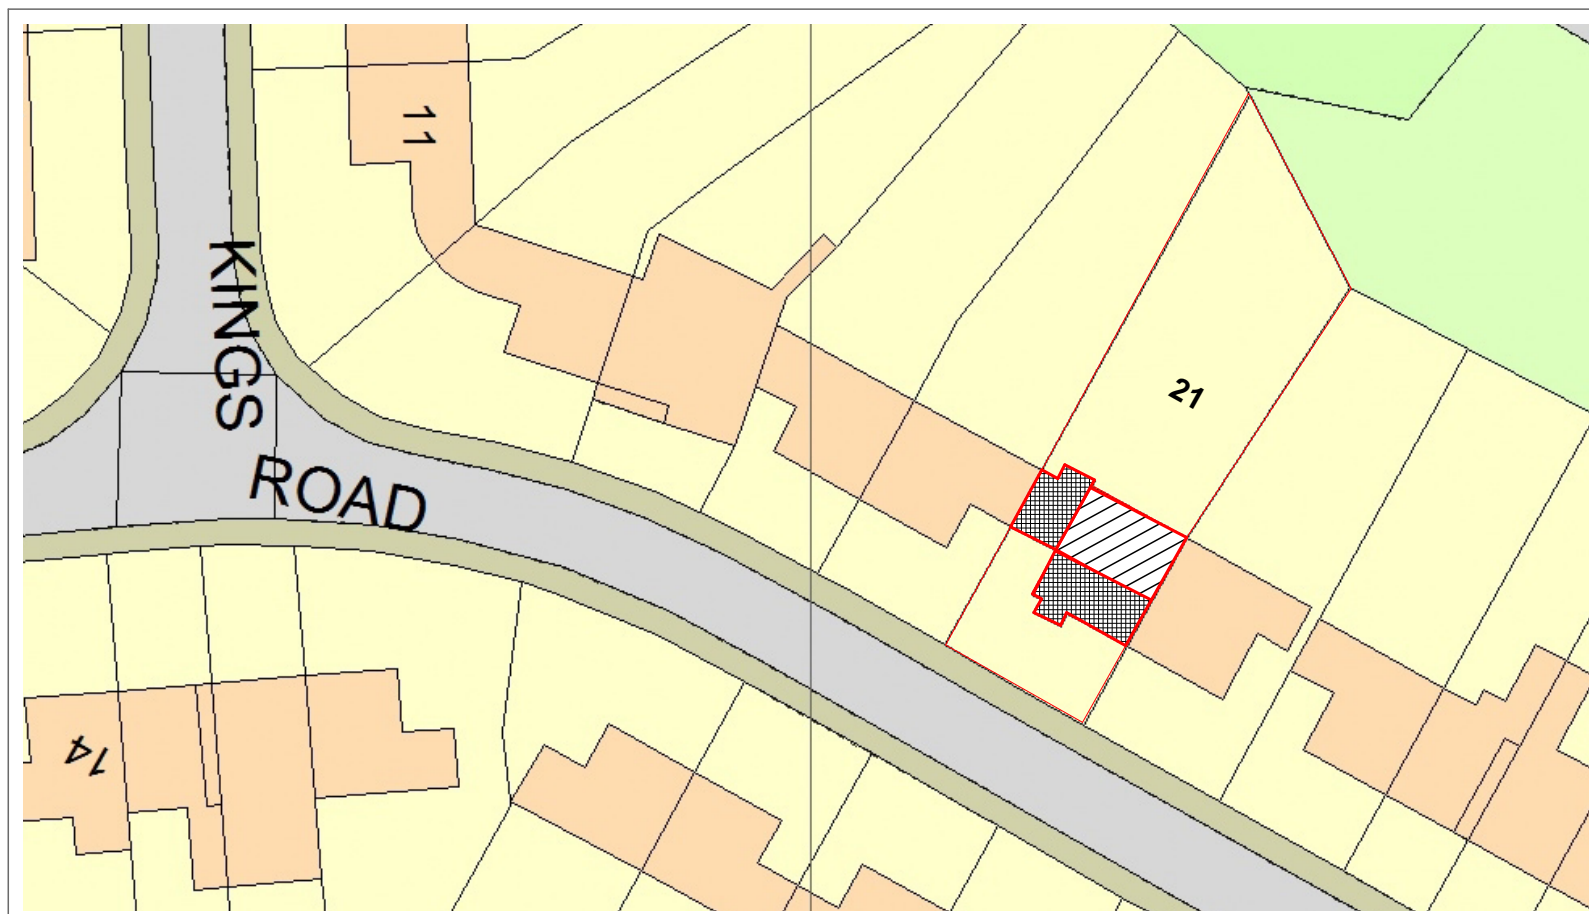




SITE PLAN PROPOSED 1:500



SITE LOCATION PLAN 1:1250

N

SCALE 1:1250

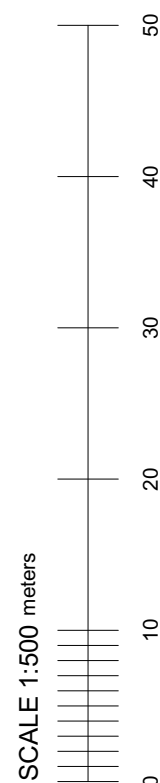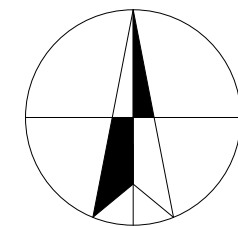 

AREA: 0,0128ha
SITE COVERAGE EXISTING - 31.83%
SITE COVERAGE PROPOSED - 31.83%

Supplied by Streetwise Maps Ltd
www.streetwise.net
Licence No: 100047474
05/02/2018 14:07

KEY — SITE BOUNDARY

OPUN

your home improvement experts

Leather Market / 11-13 Weston Street
London SE1 3ER
08000488743

hello@opun.co.uk www.opun.co.uk

Client

Nicola Simpkin

Job Title

Loft Conversion

21 Kings Road, Hayling Island PO11 0PD

Drawing Title Drawing Title

SITE PLAN

Existing

Drawn by

F. Rola

Date

04/04/18

Scale

1:100@A3

Drawing Status

Planning

Drawing number

01 - OPN1231135

Revision

#