



Plots	
AS:	98-99
OPP:	

S01 Floor Area :	
GF:	39.1 sqm 421 sq ft
FF:	39.1 sqm 421 sq ft
TOTAL:	78.2 sqm 842 sq ft

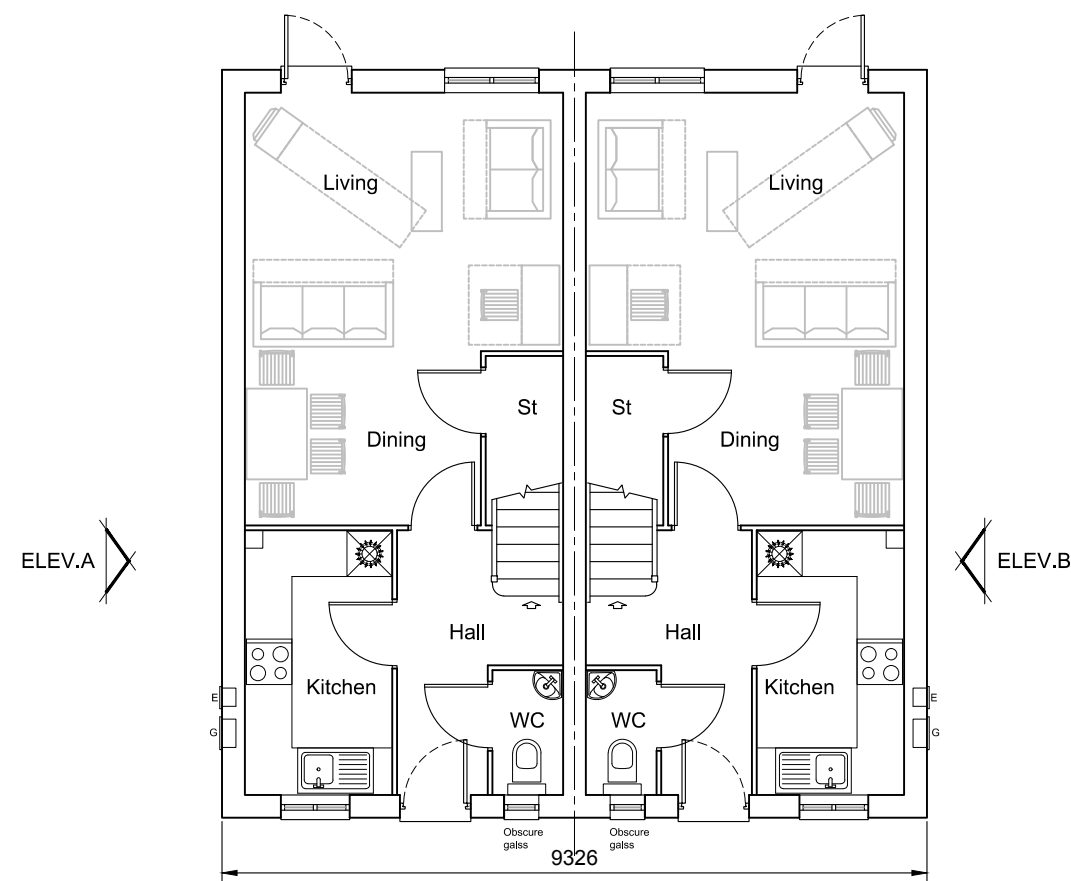

Ground Floor Plan

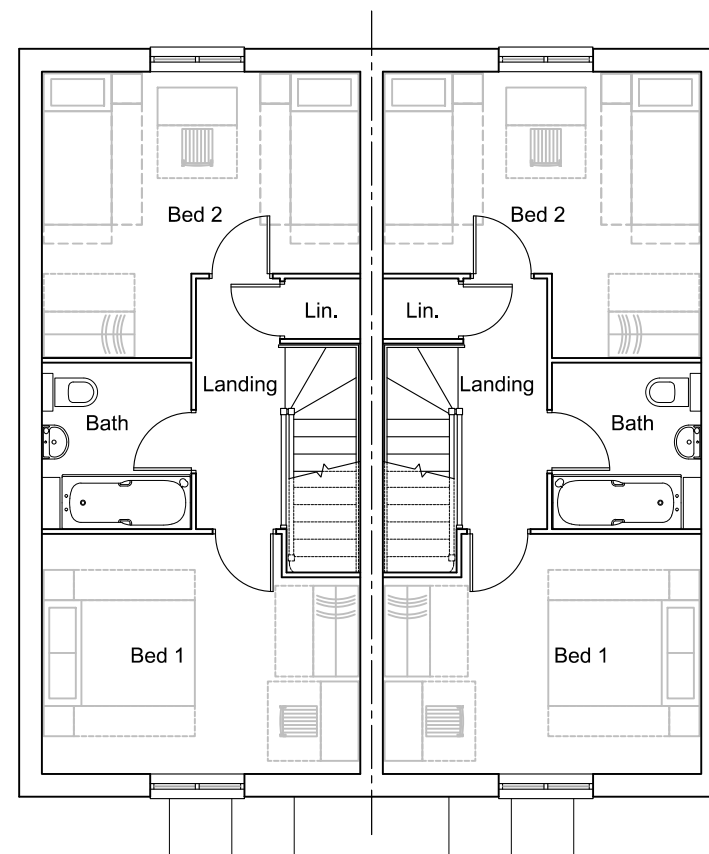

First Floor Plan



Roof Plan

REV.	DATE	REVISIONS:	By	Planning	CLIENT: Bellway Homes LTD (Wessex)		PROJECT: Bartons Road, Havant		Broadmeade House Farnham Business Park Weydon Lane Farnham Surrey GU9 8QT Tel. 01252 267878 admin@osparchitecture.com www.osparchitecture.com OSP ARCHITECTURE O'KEEFE SCANLON LIMITED
					SCALE: 1:100 (A3 ORIGINAL)		DRAWING: SO1 AFF 2B4P - Semi Plans		
					DRAWN: GE	17300	P173	—	
					DATE: 08.03.18				
©COPYRIGHT EXISTS ON THE DESIGNS AND INFORMATION SHOWN ON THIS DRAWING				This drawing may be scaled or cross referenced to the scale bar for planning application purposes only. Do not scale for any other purpose, use figured dimensions only. Subject to site survey and all necessary consents. All dimensions to be checked by user and any discrepancies, errors or omissions to be reported to the Architect before work commences. This drawing is to be read in conjunction with all other relevant materials.					