
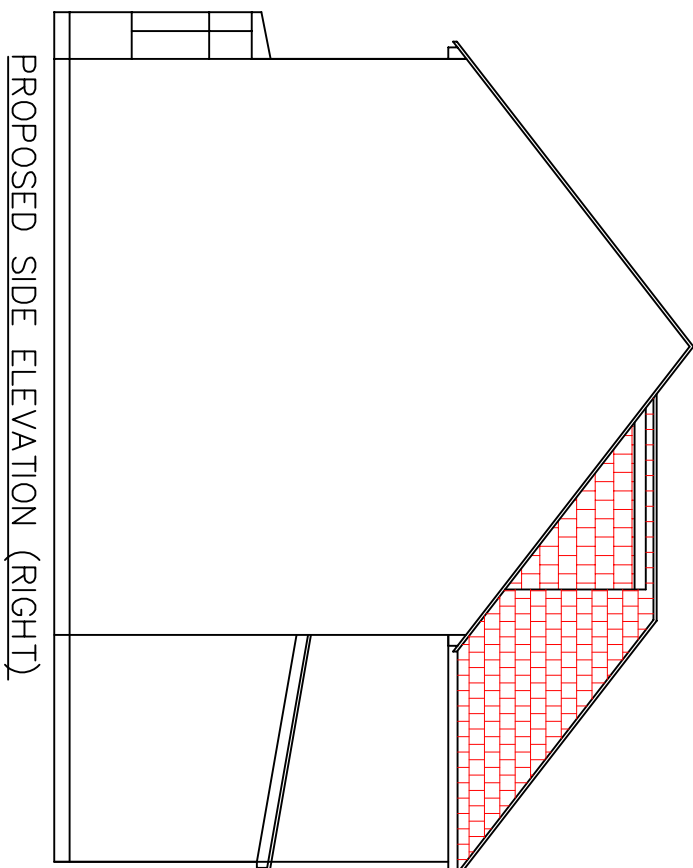
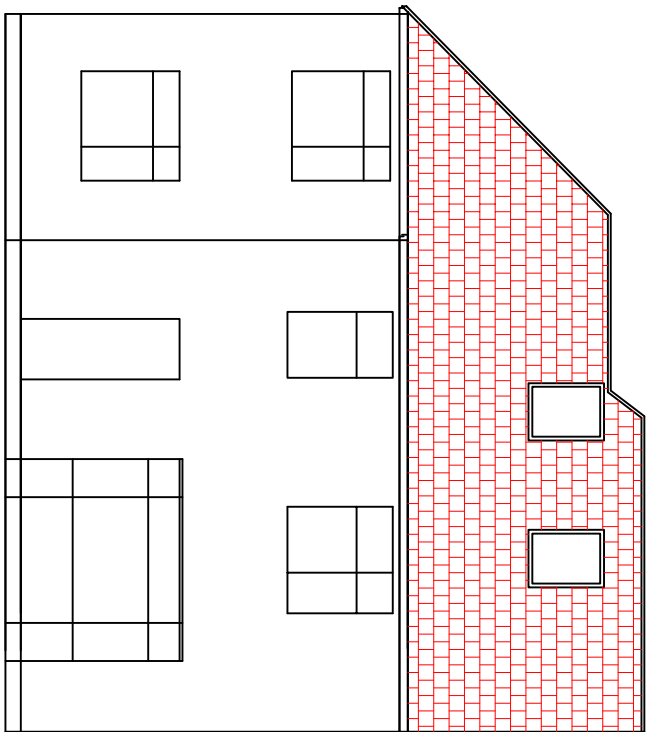
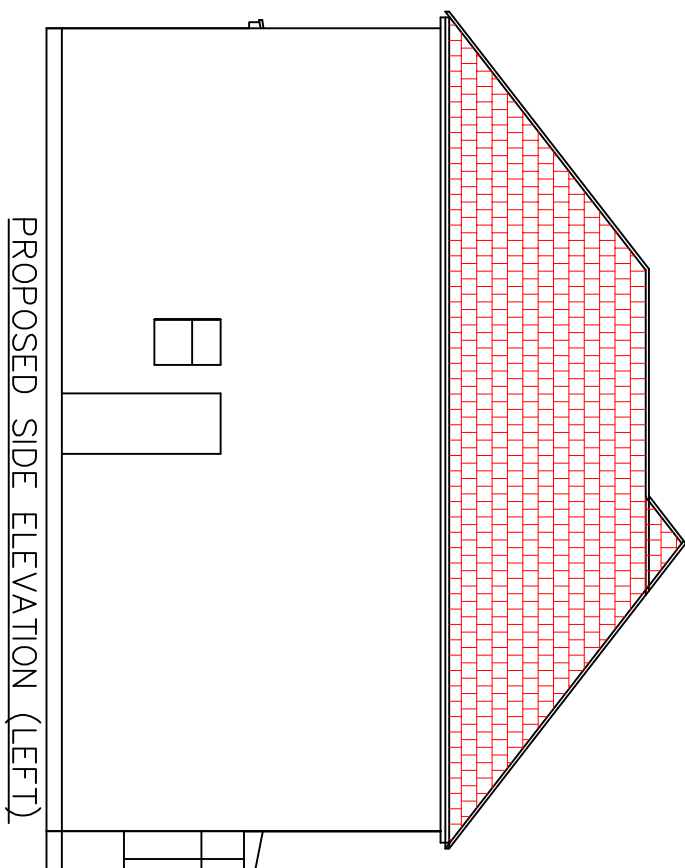


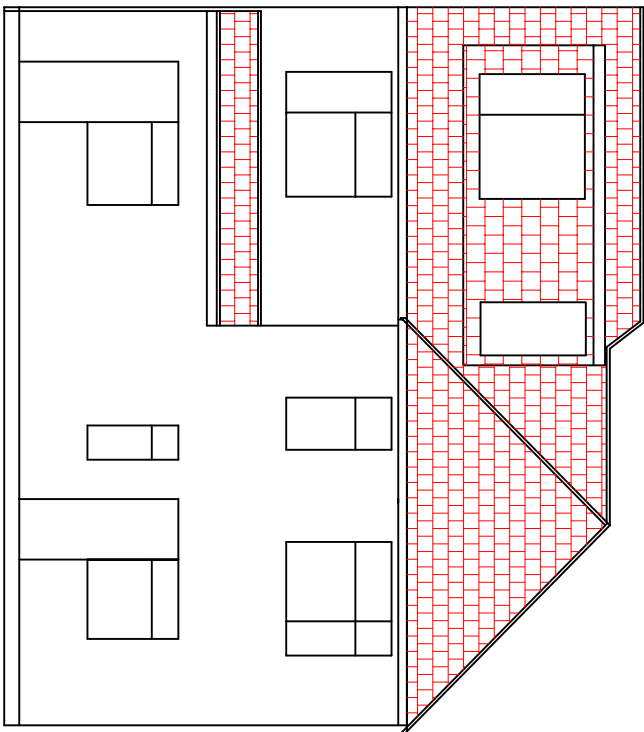

BOUNDARY

Rev.	Date	Description	DWN.,CHK.
		j e architectural design ltd Architectural & Structural Designers 1 Lytton Close Northolt Village, Northolt Middlesex UB5 5BU T: 020 8845 0795, M: 07930 557913, e:eangelio9@aol.com	
Job Title: 185 Victoria Road, Ensworth PO10 7LY			
Drawing Title: Proposed Front, Side & Rear Elevation		Client:	Designed by: Angelo E
		Drawing No: 3071/AM/04-1	Date: Apr. 2018
			Scale: 1:100@A3
			Rev.