


DO NOT SCALE FROM THIS DRAWING. VERIFY ALL DIMENSIONS BEFORE SETTING OUT, COMMENCING WORK OR MAKING ANY SHOP DRAWINGS. REPORT ANY DISCREPANCIES TO SUPERVISING OFFICER IMMEDIATELY. COPYRIGHT ©

Rev	Description	Date

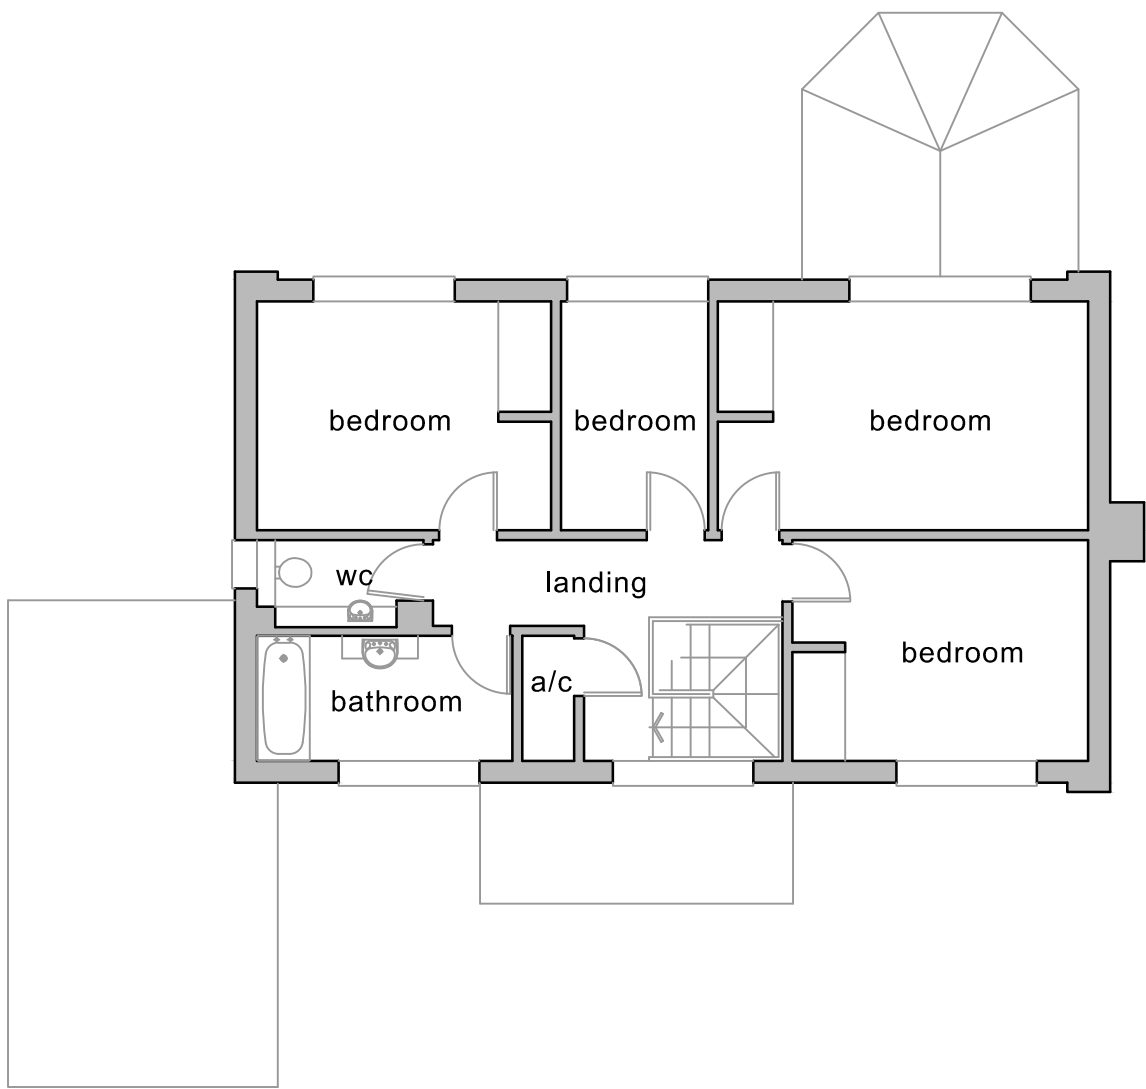


FIRST FLOOR PLAN



NORTH ELEVATION




EAST ELEVATION

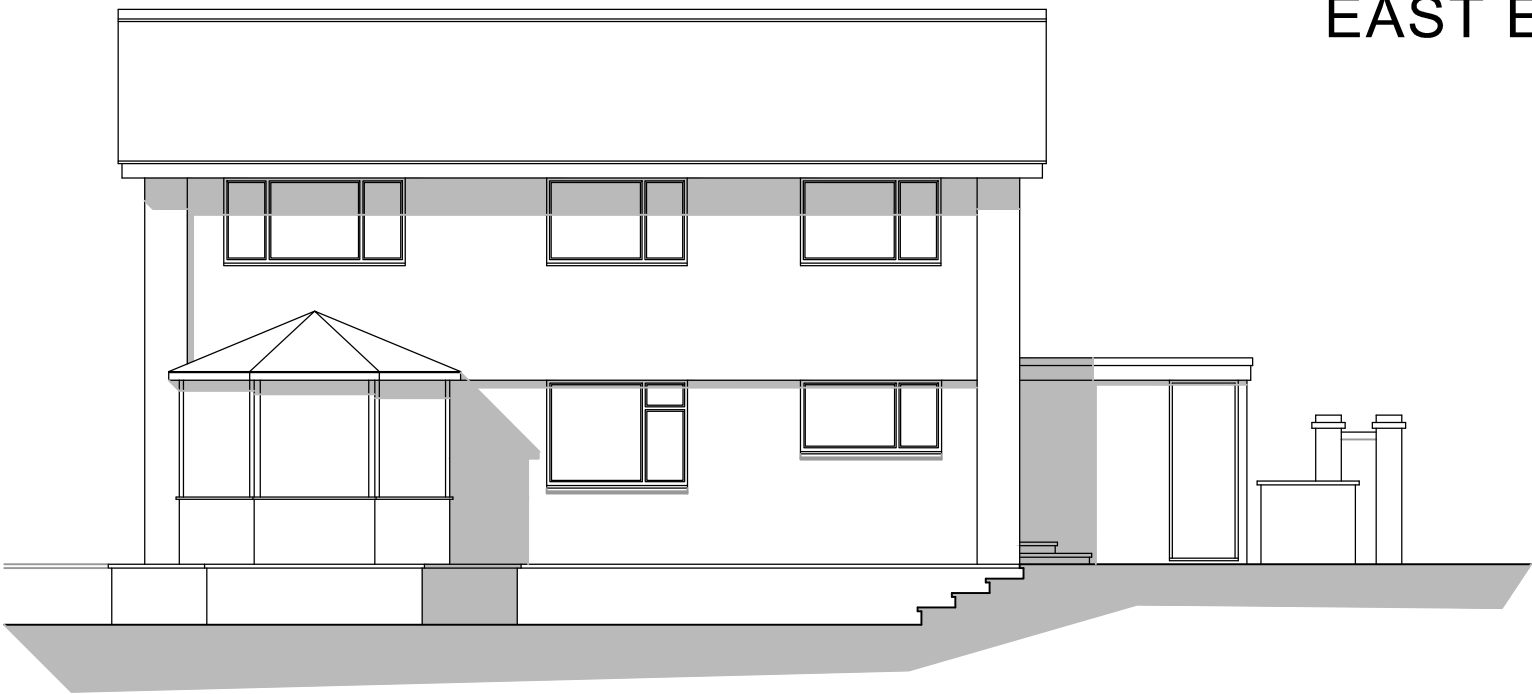


SOUTH ELEVATION

0 SCALE 5m
A2 DRAWING

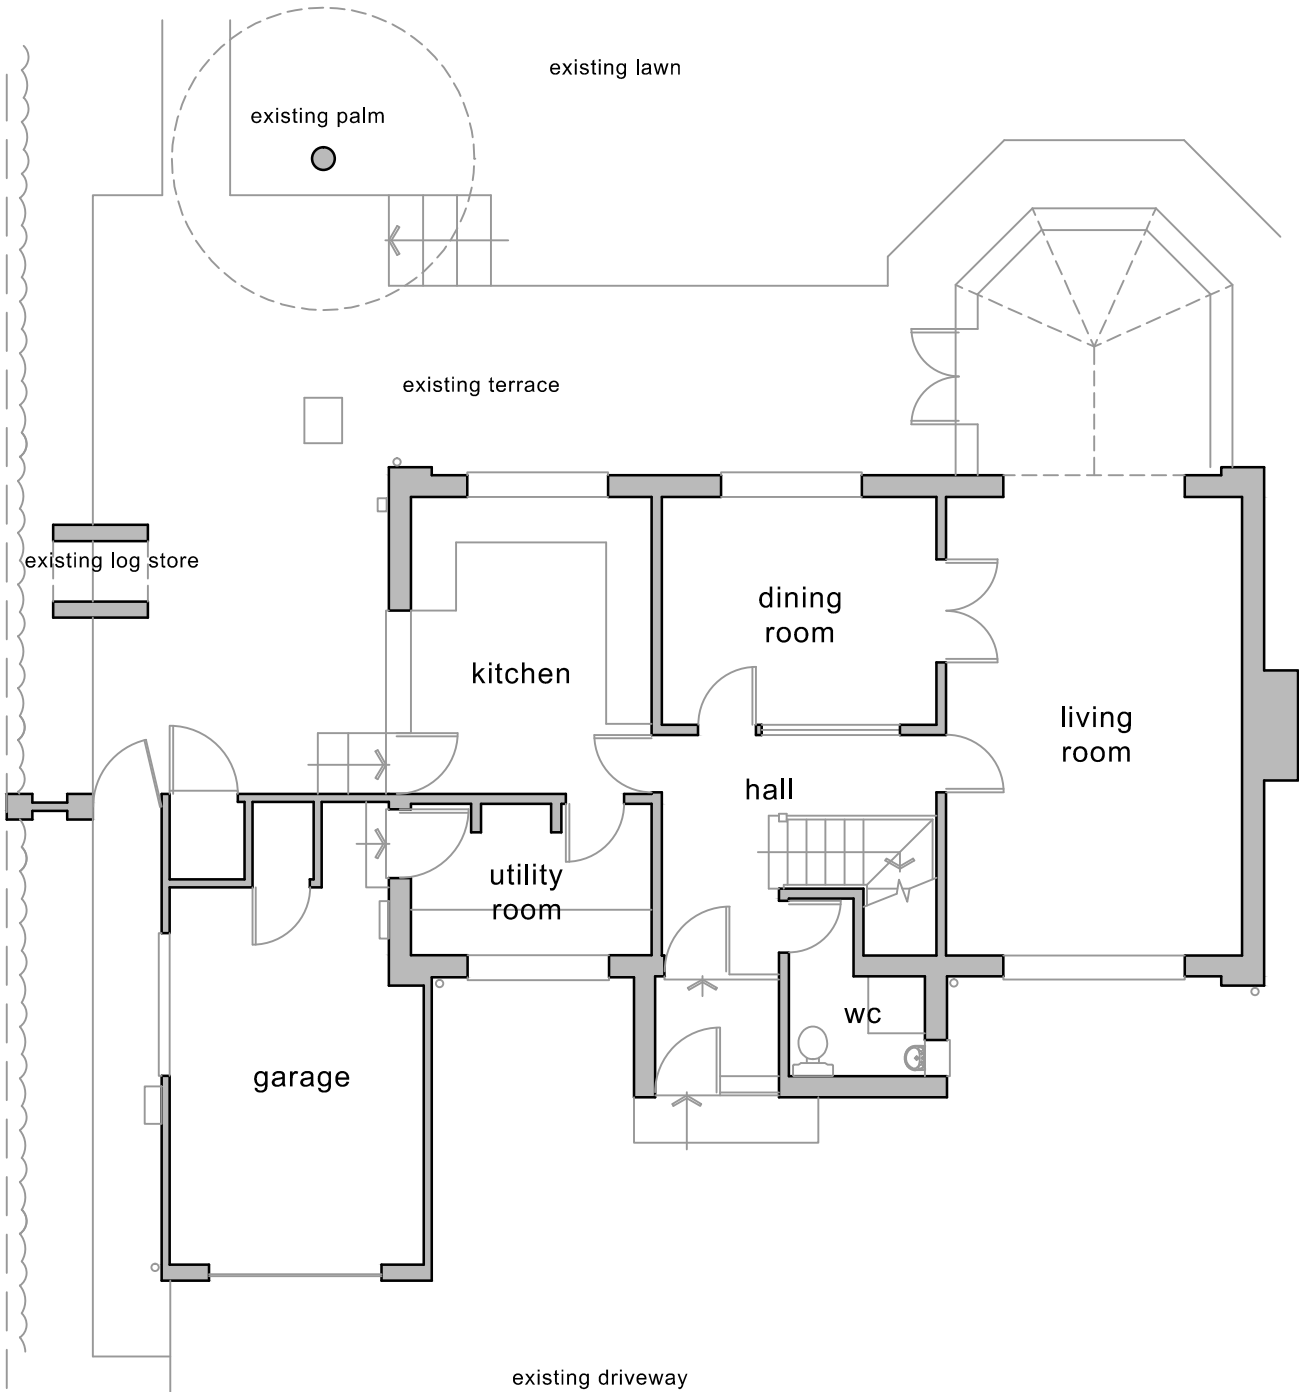

GROUND FLOOR PLAN

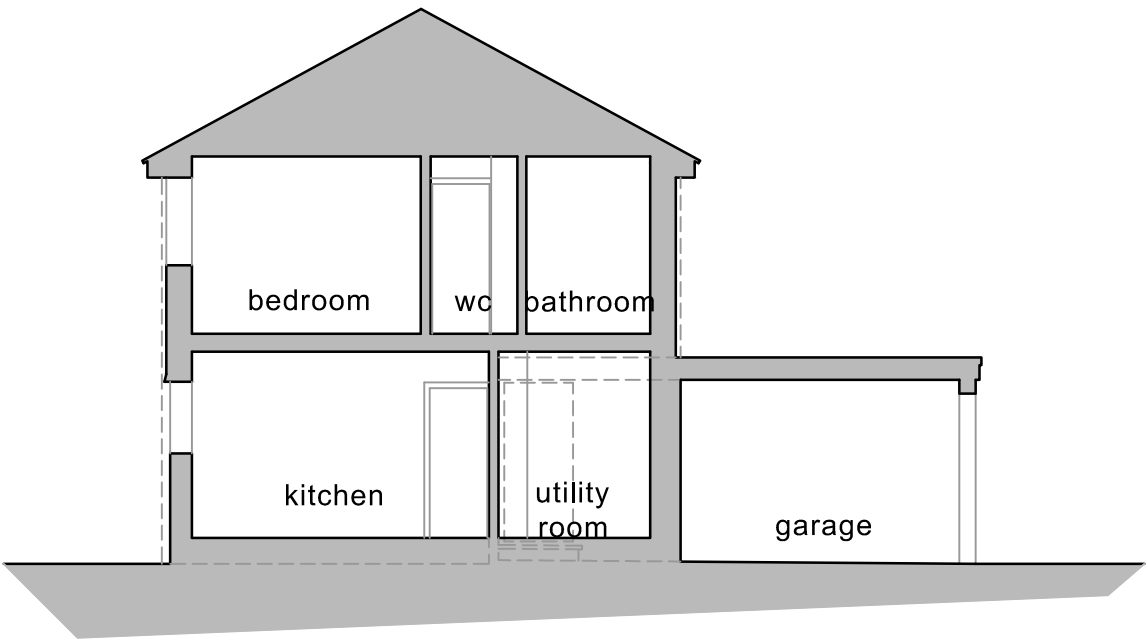

SECTION

AVES ARCHITECTURAL

architecture
and planning

CLIENT Mr and Mrs N Griffiths

115 Anstey Road
Alton
Hampshire
GU34 2FN
01420 543706

JOB Proposed Alterations & Extensions to
6 Emsworth Road, Havant

DRG EXISTING ARRANGEMENTS

aves162@btinternet.com

SCALE 1:100 DRAWN ma DATE November 2017

17/11/01