


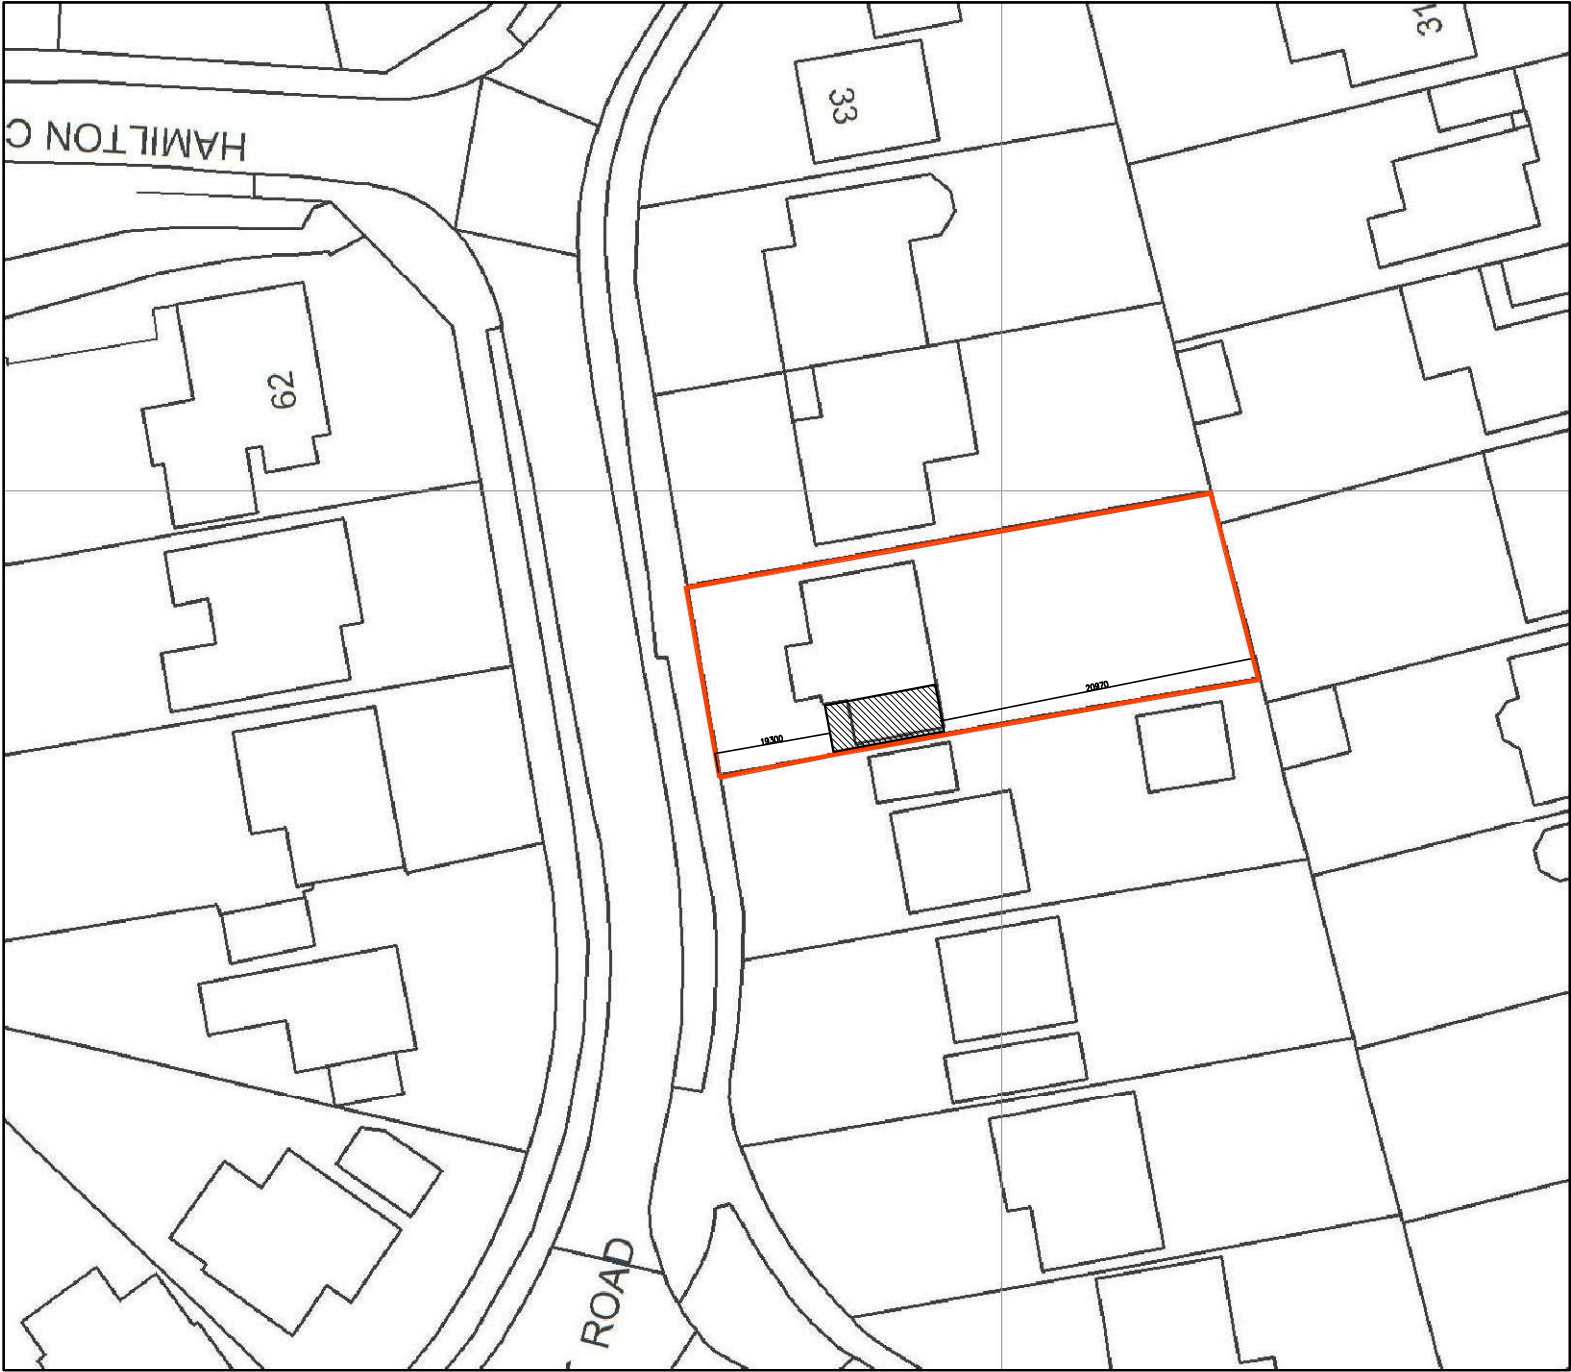

BLOCK 1:500



M. Nineham

39 Southbrook Road,
Havant,
PO9 1RN

SITE PLANS

DRAFT 3

Revisions
A.
B.
C.



Scale: 1:500 AS SHOWN
Date: 30/04/18
Drawn: US, see licence

© Crown copyright.
All rights reserved.
Reproduced by permission.
Licence No. 100047474

planning by design
**Architectural
Services**

01243 767440

Forum House, Stirling Rd
Chichester, PO19 7DN

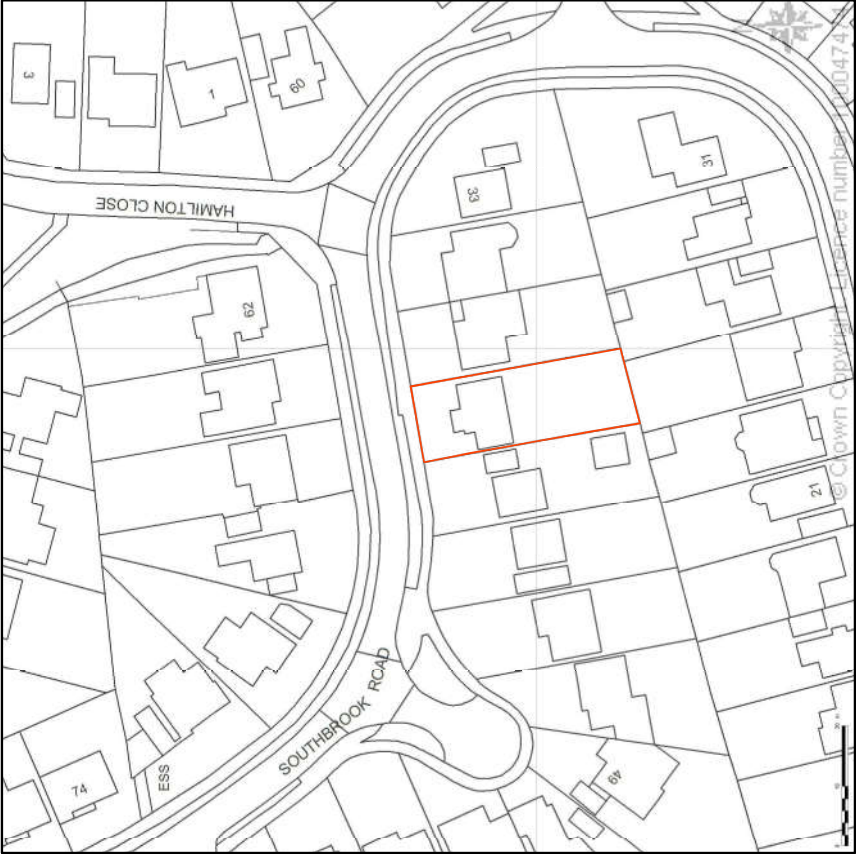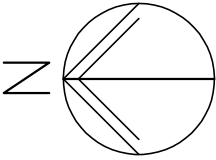

LOCATION 1:1250

