

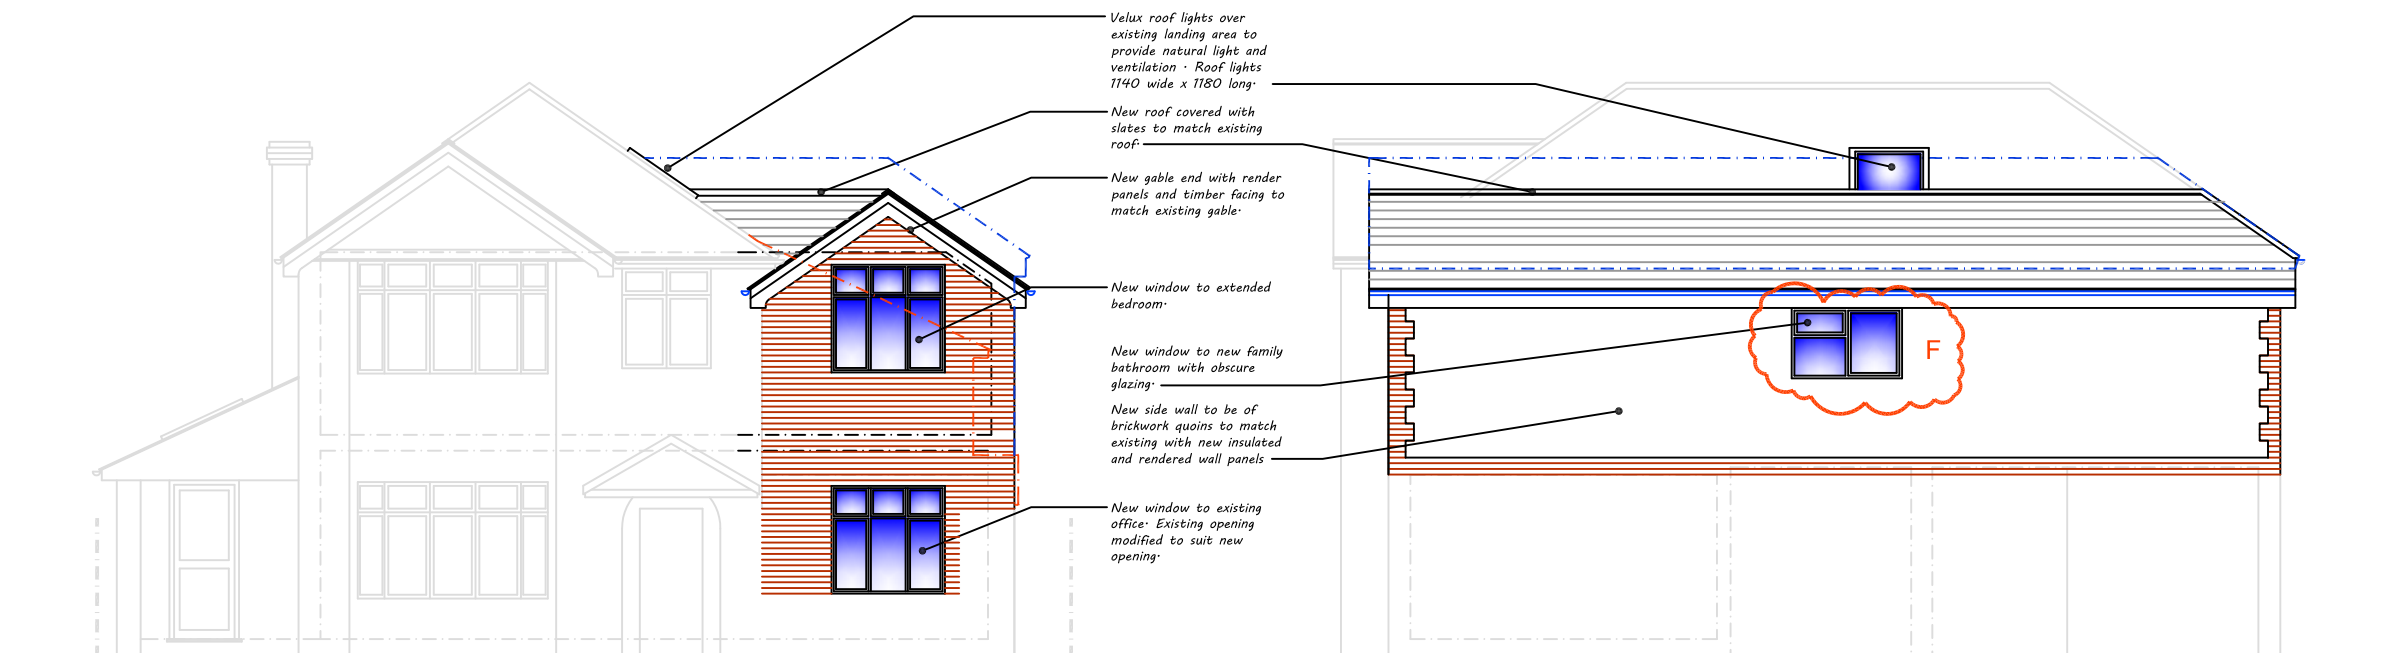


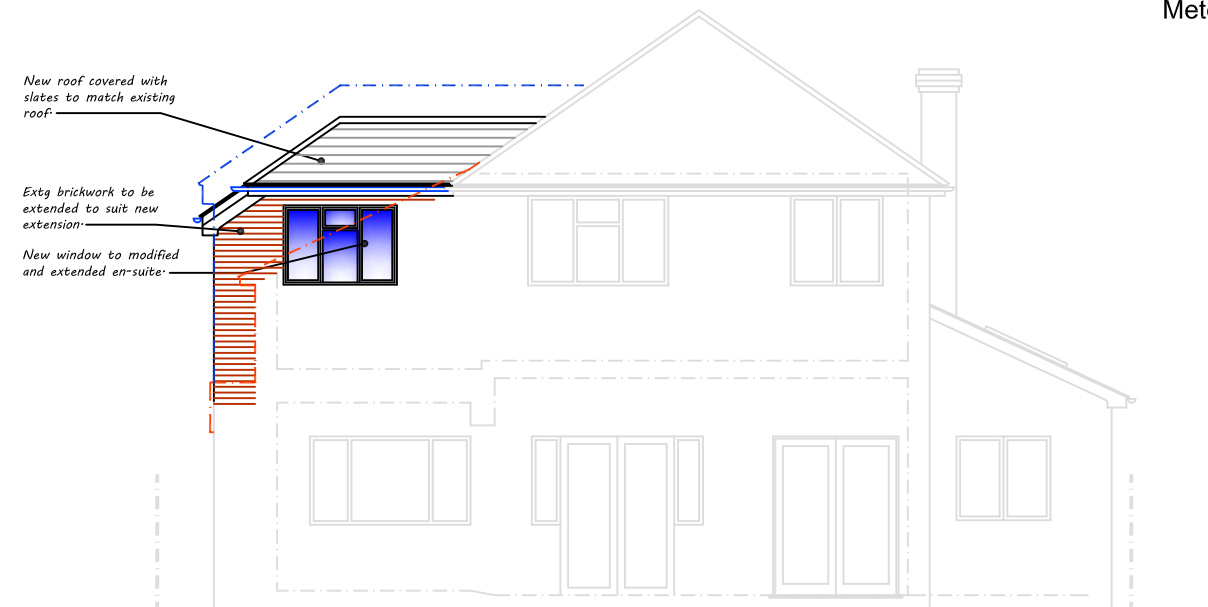


Front Elevation

Side Elevation

----- Originally applied outline  
----- Cat slide option

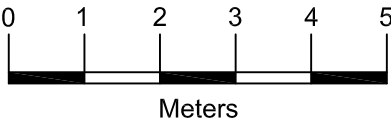

Rear Elevation

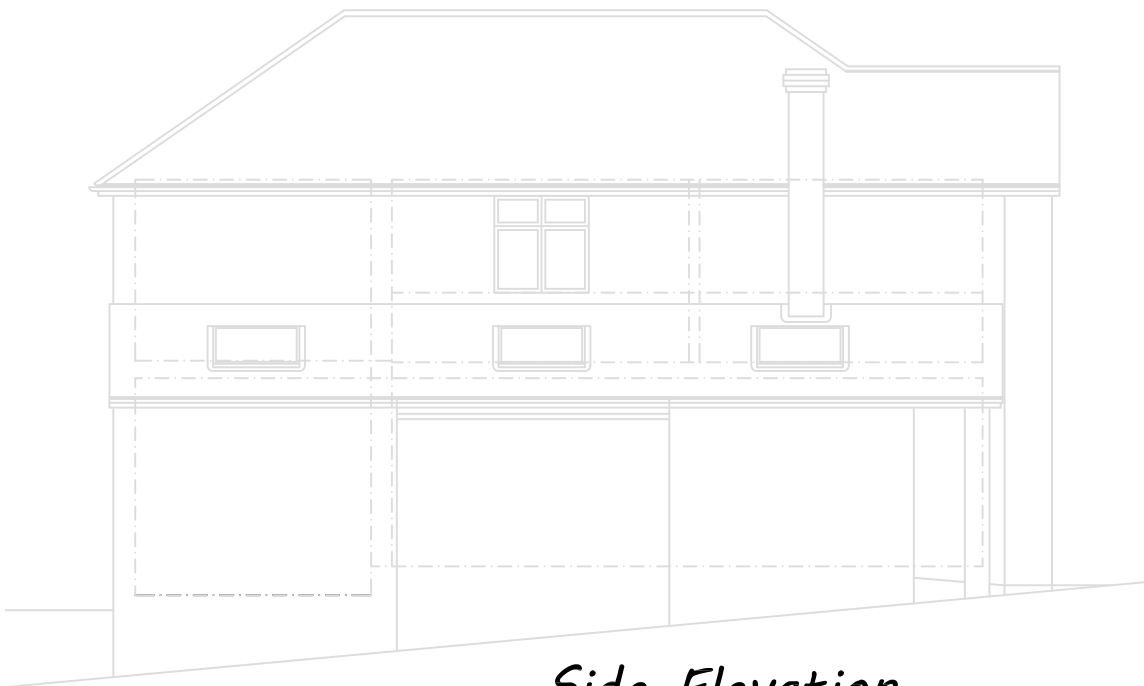

Side Elevation



Architectural & Civil Engineering Design  
143 Station Road, Liss, Hants. GU33 7AJ  
Tel 01730 894988 Fax 01730 891165  
e-mail:enquiries@acedesigns-ltd.co.uk  
www.ace-designs.co.uk

Job Title  
**Proposed extensions at  
20 Summerhill Road, Waterlooville**  
Drawing Title  
**Elevations as proposed**

Client  
**Mr and Mrs Wallace-Jones**

|                            |                                  |                       |
|----------------------------|----------------------------------|-----------------------|
| Scale<br><b>1:100 @ A3</b> | Date<br><b>Sept 16</b>           | Designed<br><b>GG</b> |
| Drawn<br><b>EV</b>         | Checked<br><b>GG</b>             | Approved              |
| Job No<br><b>160806</b>    | Drawing No<br><b>160806 / 05</b> | Rev<br><b>F</b>       |