




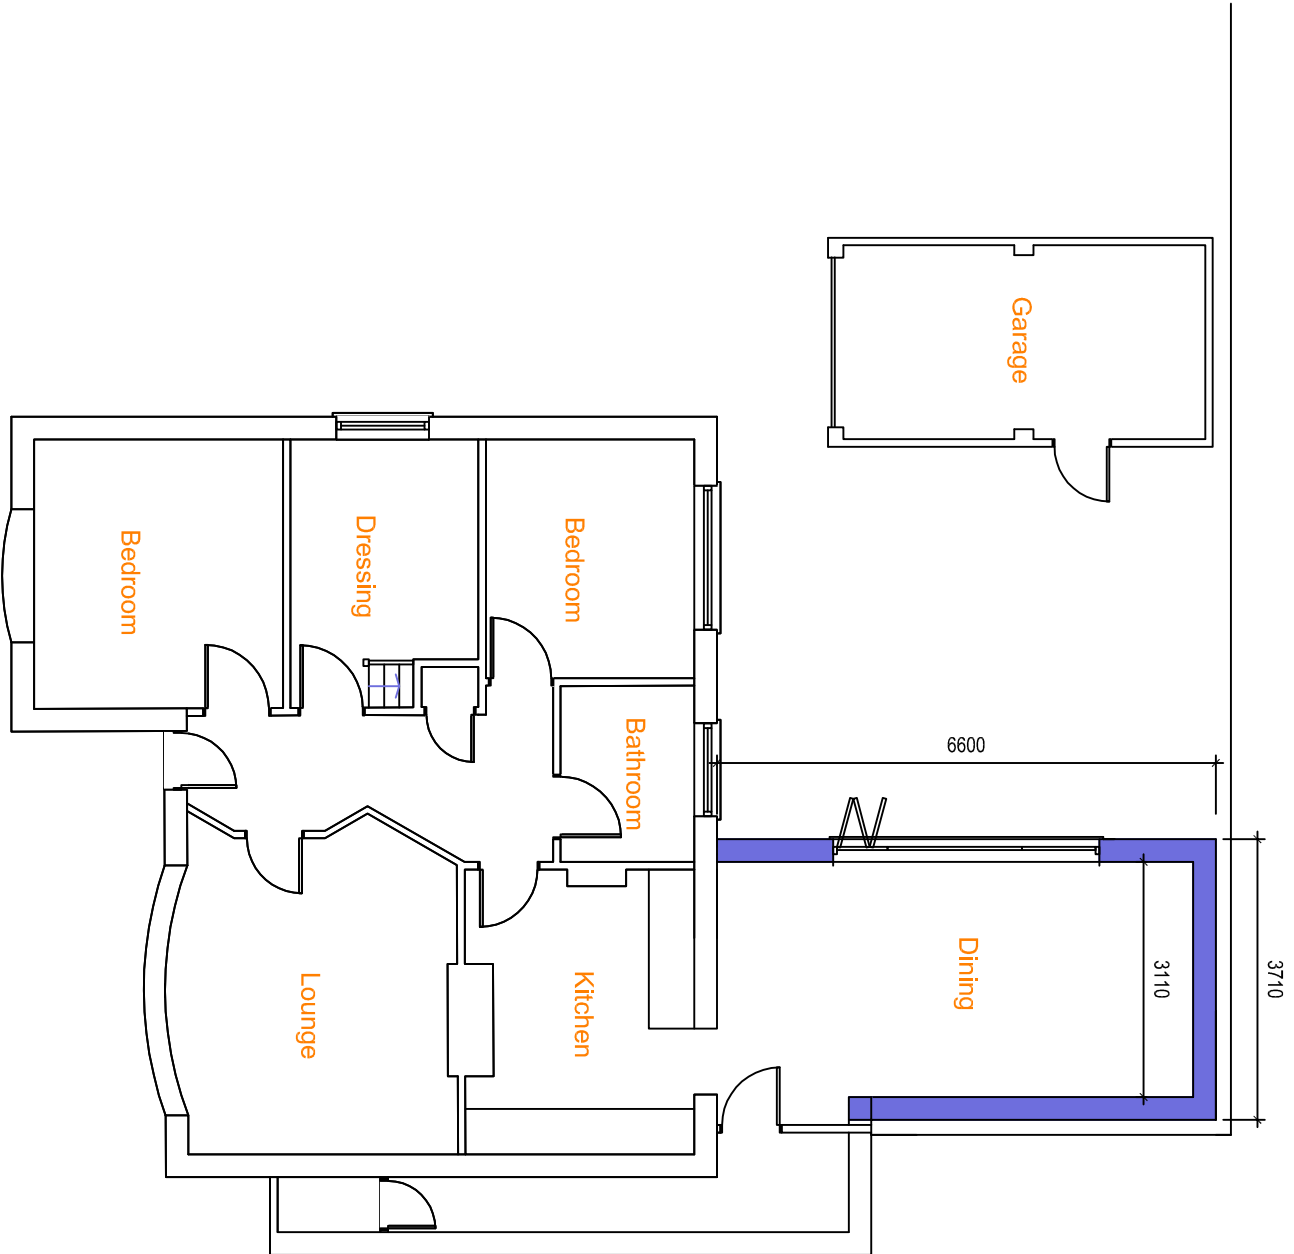


Proposed Floor Plans

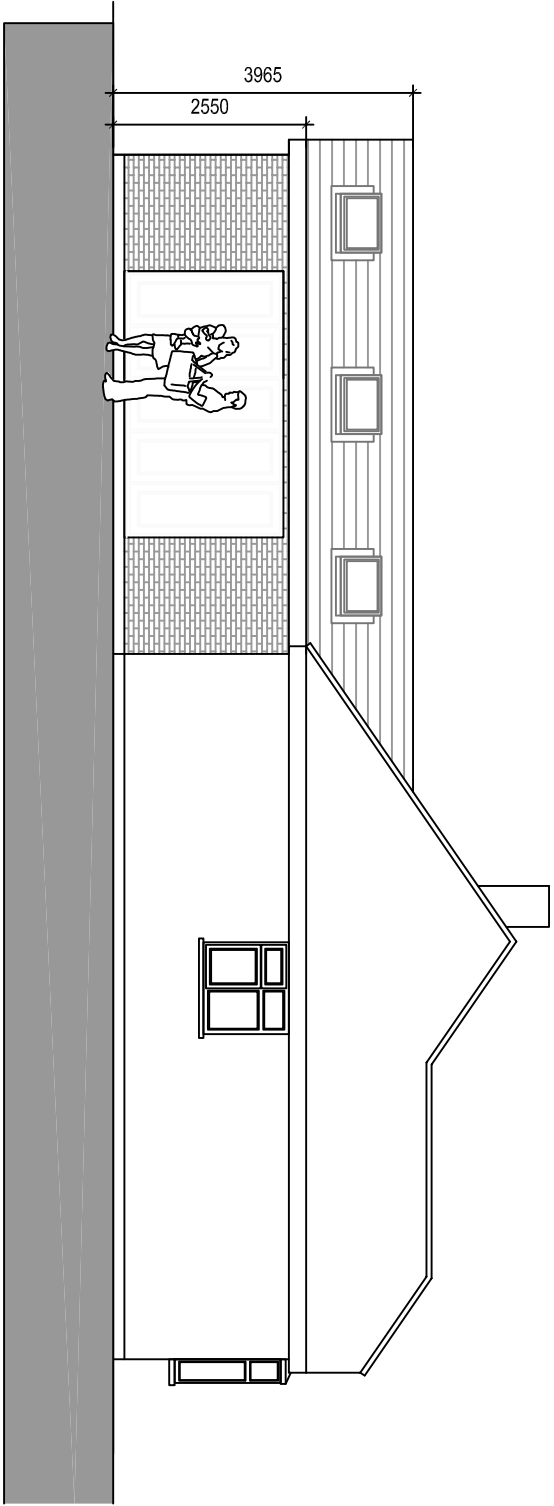


East Elevation

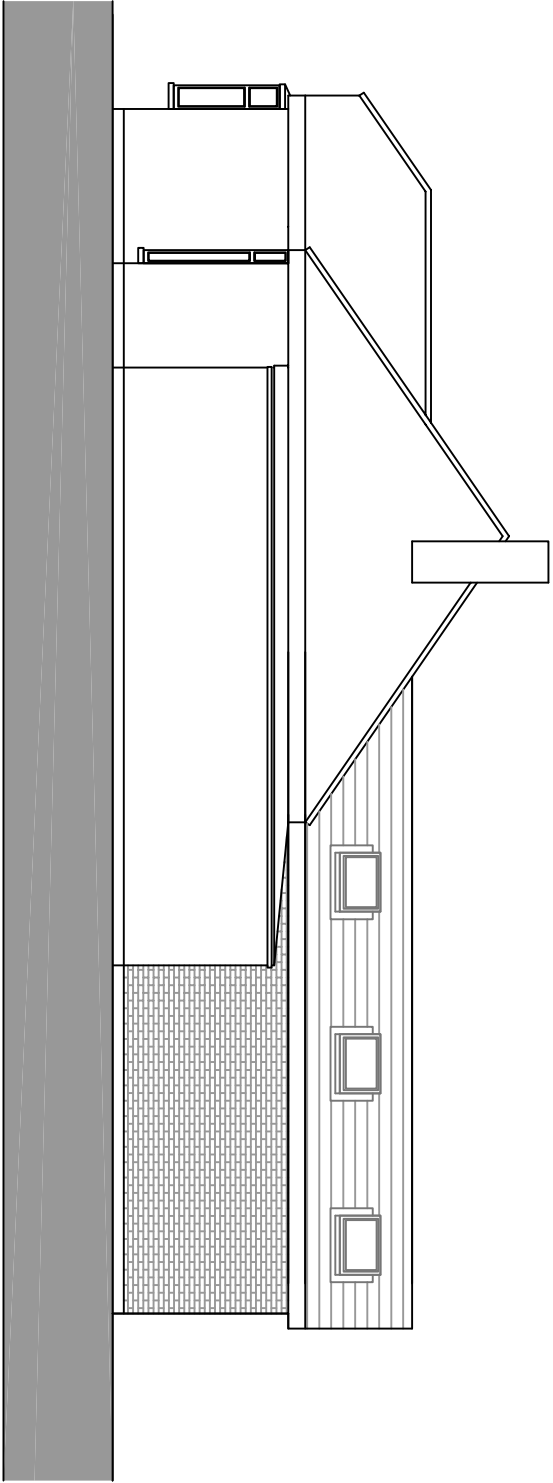

West Elevation

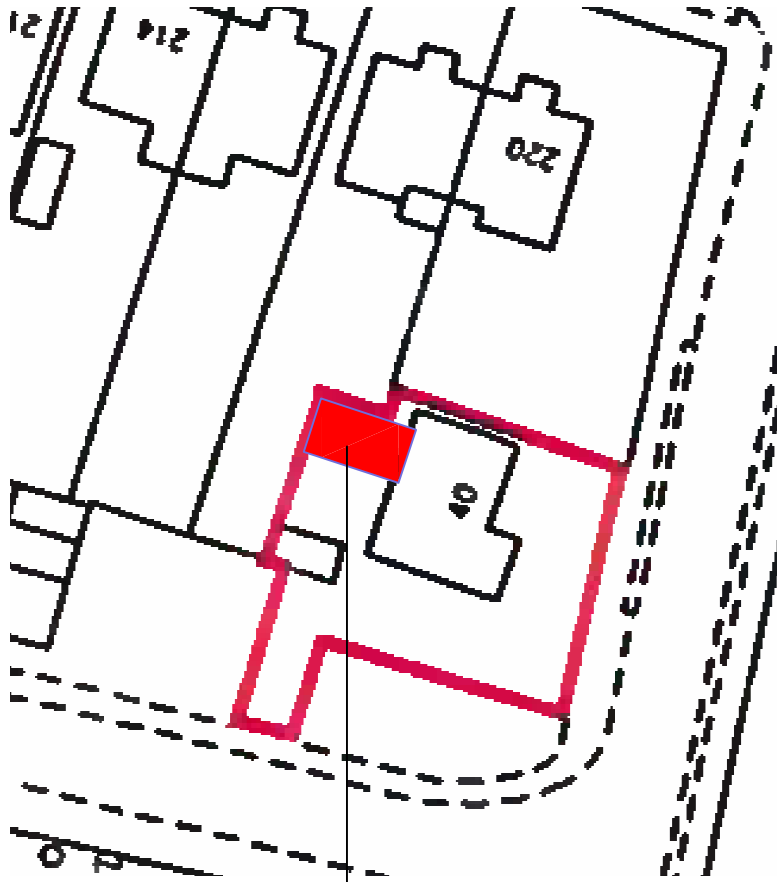

Proposed Extension
1/500

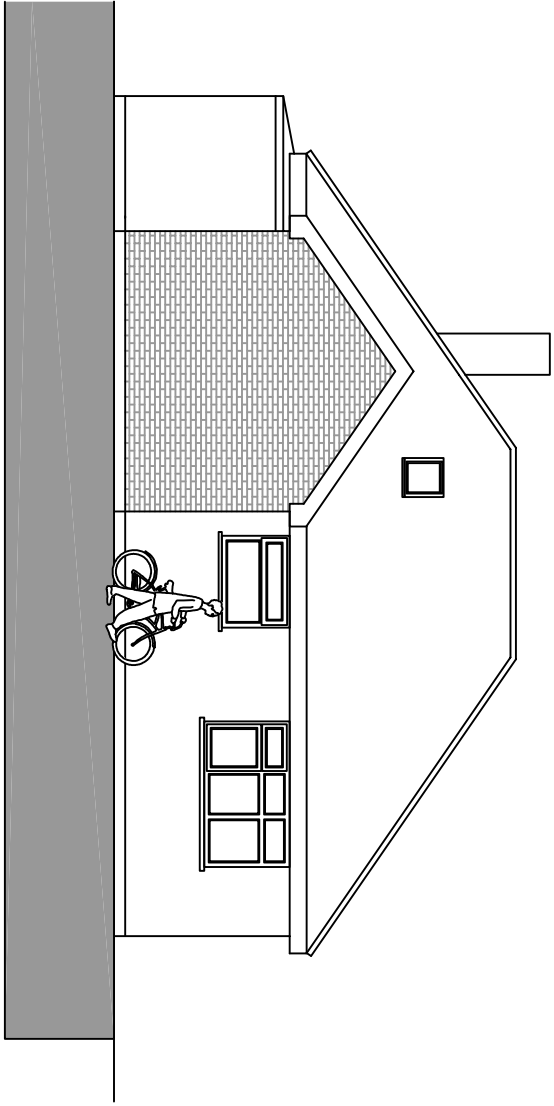

South Elevation

All materials to match existing

REVISION:

Drawing Title :

Proposed Extension

Project :

Mr & Mrs T Hall
40 Privett Road
Widley

Drawn By: CRF
Date: 10/04/18
SHEET SIZE: A2
Approved By:
Date:

Drawing No.: CFA
Revision: BS
Scale: 1/100

PLANNING

Chris Flint Associates Ltd

CHARTERED SURVEYORS - PROJECT MANAGERS
DEVELOPMENT CONSULTANTS

2 Emerald Close Waterlooville Hants PO7 8NZ
tel: 023 92 432484 fax: 023 92 355554
Email: chrisflintassociates@gmail.com