

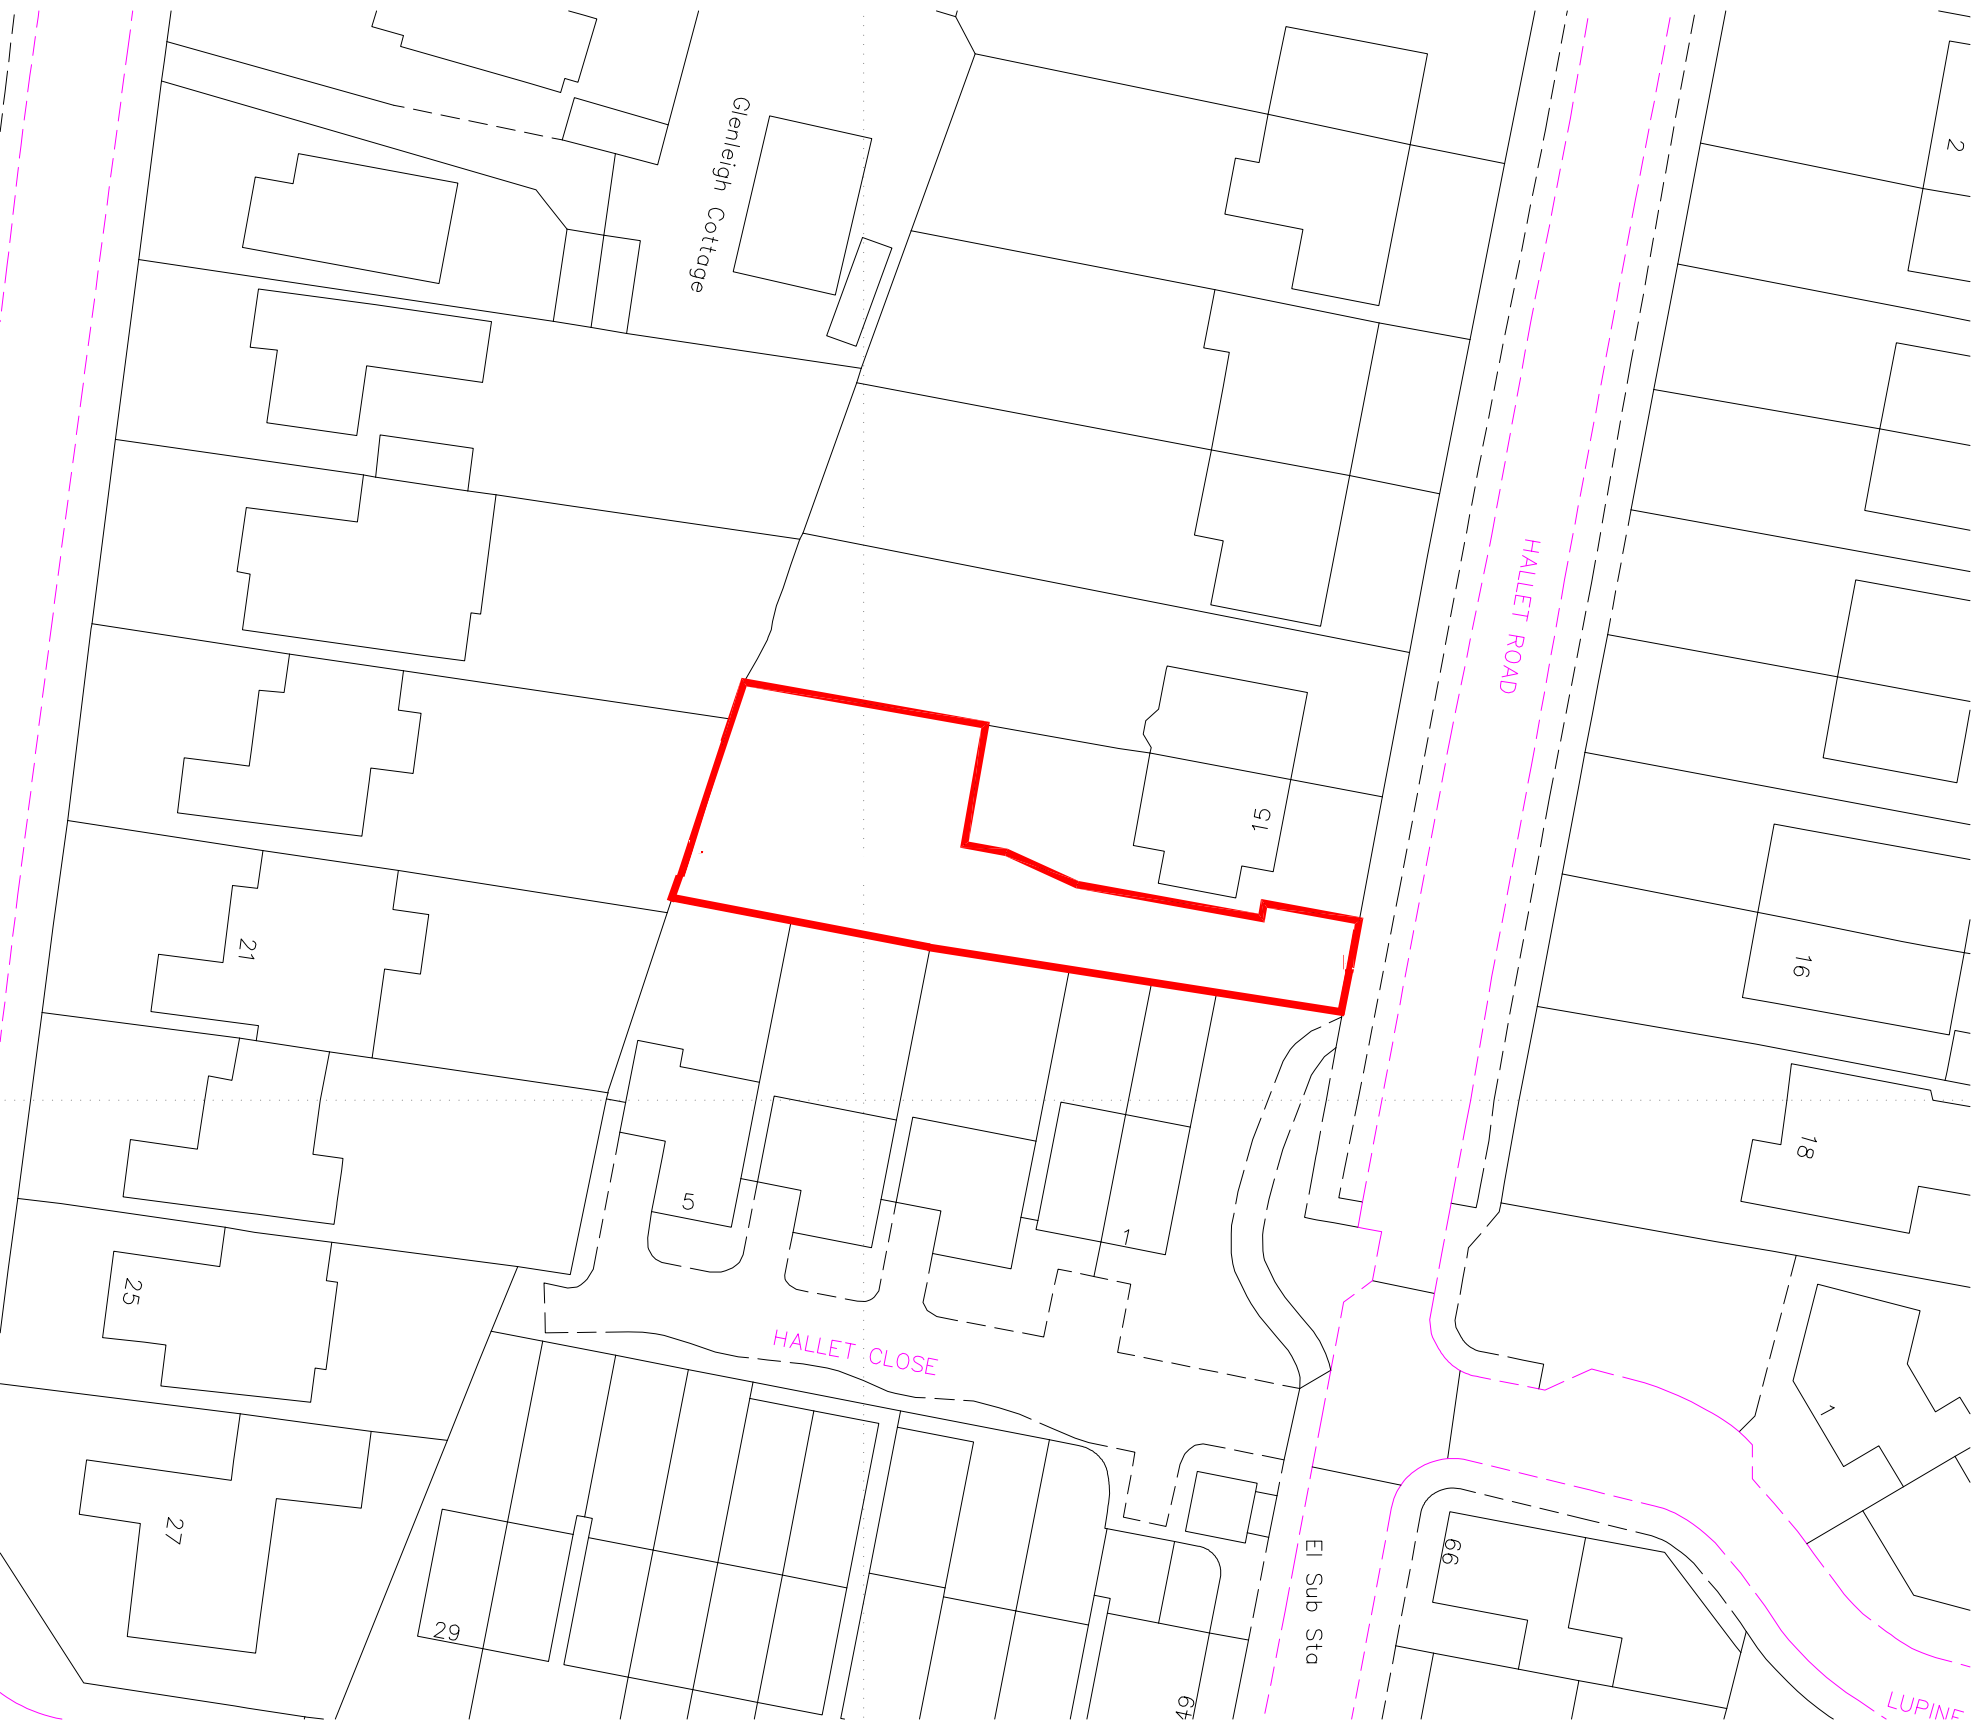


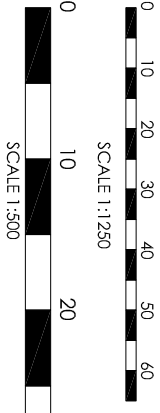

BLOCK PLAN 1:500

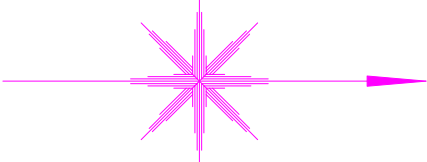


NOTES

Survey accurate at time of site attendance. Do not scale from printed drawings. Although this is a digital survey the accuracy and amount of detail shown is only commensurate with the graphical scale of mapping as specified. Care should be exercised when working to larger scales.

ORDNANCE MAP
Ordnance Survey, (c) Crown Copyright 2012. All rights reserved. Licence number 100022432

National Grid 1:2500 (Accuracy data) Surveying tolerances:
Distances up to 200 metres ± 1 in 100m
Distances 200 to 1,000 metres ± 2m
Distances over 1,000 metres ± 1 in 500m

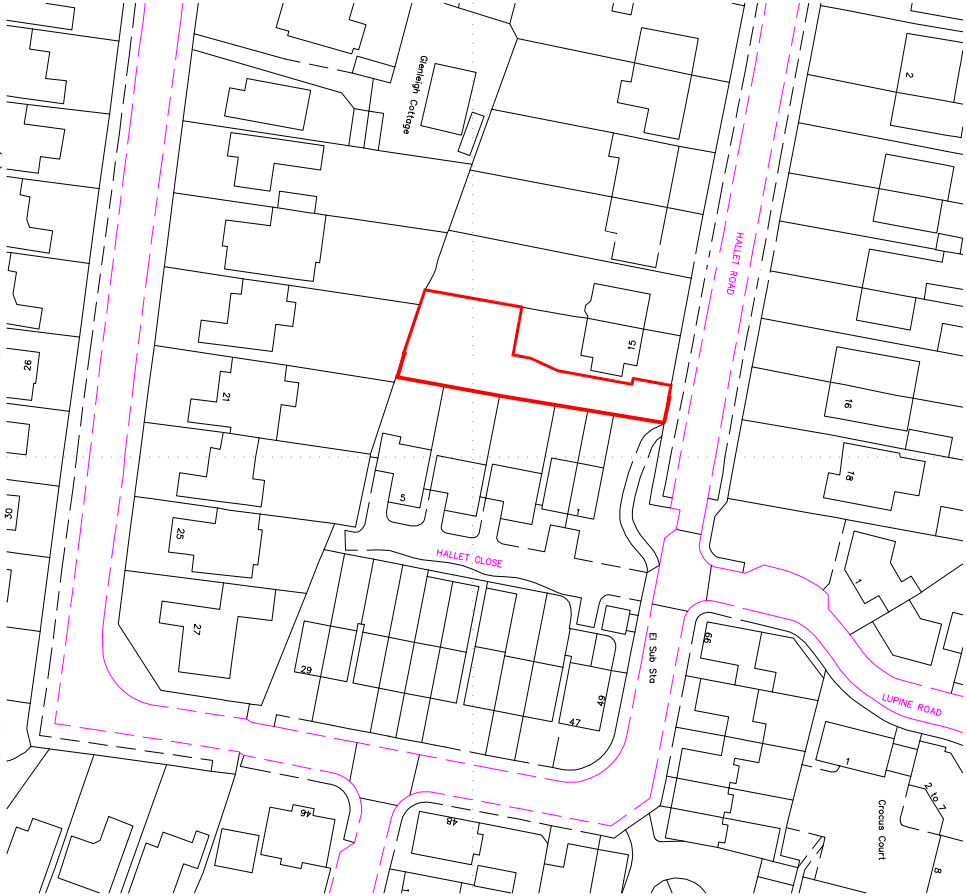

SITE PLAN 1:1250

Ordnance Survey (c) Crown Copyright 2017. All rights reserved. Licence number 100022432

mediams

surveys limited

www.mediams-surveys.co.uk

bmediam@mediams-surveys.co.uk

07717 205 388 01243 931482

project: LAND TO REAR OF 15 HALLET ROAD, PO9 2PJ

client: R.FRITH

title: LAND REGISTRY PLAN

date 10/02/2017

job ref: S819

scale 1:1250/500@A3

dwg no: LR 02

rev: A