


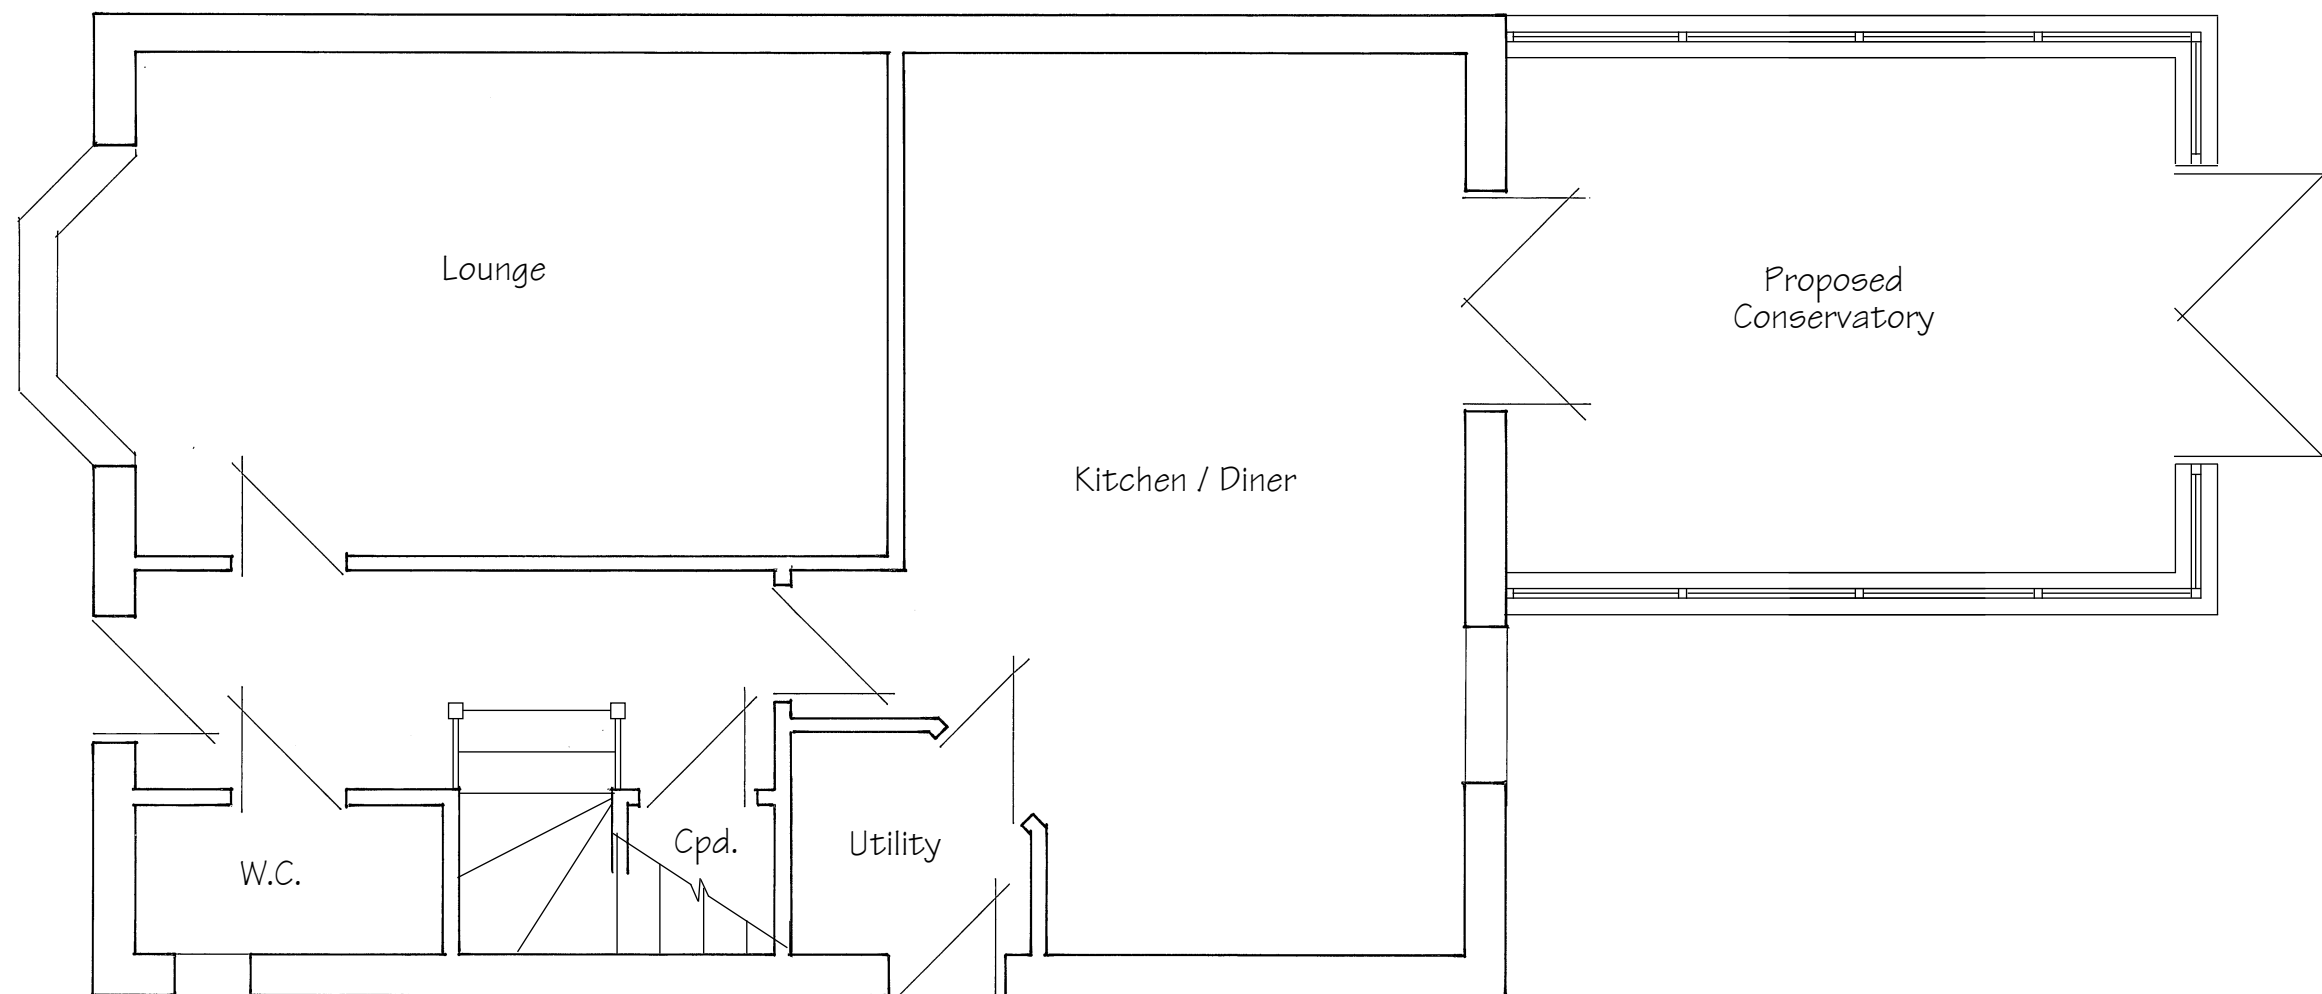

These Plans have been prepared for the purpose of obtaining Planning Permission and/or Building Regulation Approval for the work shown thereon only and should not be used for any other purpose.

© These Plans remain the copyright of the architect and must not be copied or reproduced in any way without written permission with the exception of Local Authorities for Planning Purposes



Andrew R Dunks

BSc(Hons) MRICS CBUILD MCABE

Chartered Surveyor and Building Engineer


22 Oberon Close, Waterlooville,

Hants, PO7 7TH

Tel: (023) 9225 3034

e-mail: andrewRdunks@gmail.com

Proposed Ground Floor Plan

 

Proposed Conservatory To Rear
10 Poppy Way
Denvilles, Havant

For Mrs M Kidambi

Scale - 1:50, 1:100 at Page Size A3

Date - May 2018

Drawing No. 5035/2