


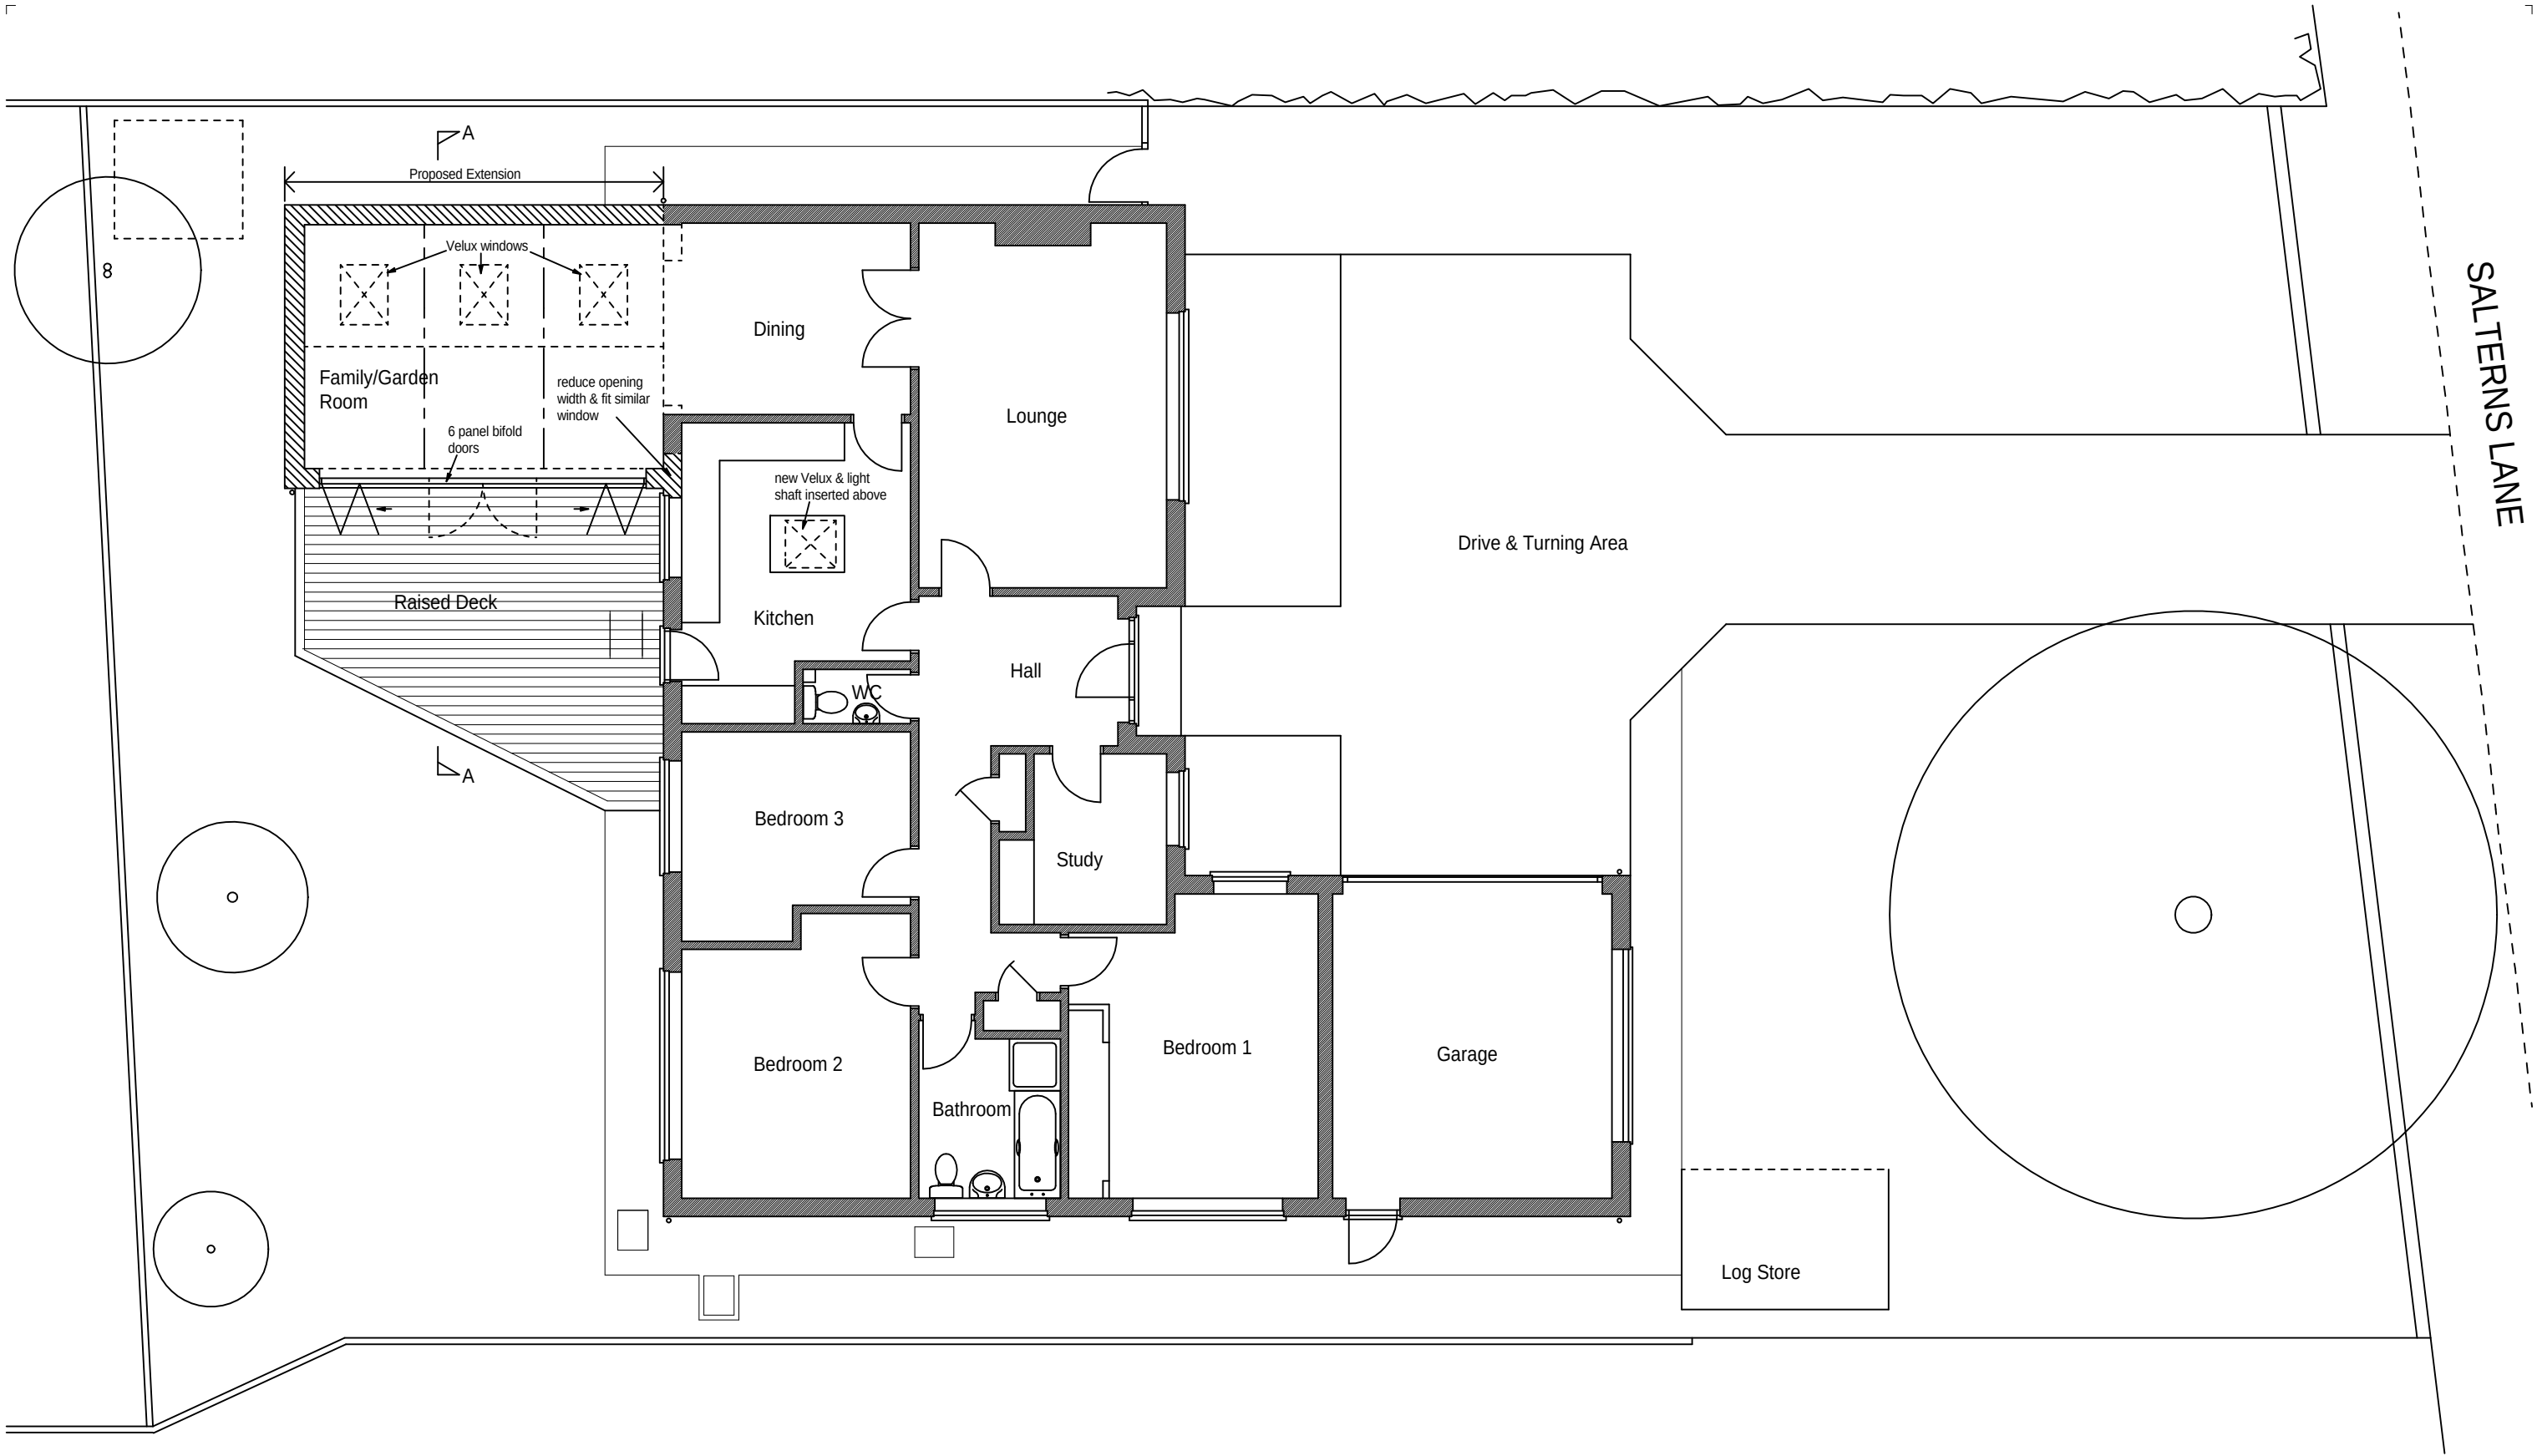

Proposed Ground Floor & Site Plan 1/100

This drawing is the copyright of the Architect and must not be reproduced without permission, except by the Local Planning Authority for planning purposes. Figured dimensions to be taken in preference to scaled. Dimensions to be checked on site before work commences. No deviation from this drawing will be permitted without the prior written consent of the Architect. Ground floor slabs, foundations, structure, etc., and all work below ground is shown provisionally and inspection of ground conditions is essential prior to work commencing. Reassessment is essential when the ground conditions are apparent and redesign may be necessary in the light of soil conditions found. The responsibility for establishing the soil and subsoil conditions rests with the Contractor.	drawing	drawing no. rev. date scale(s) sheet size				
	PROPOSED SITE & GROUND FLOOR PLAN	21704/103 B		OCT 2017	1:100	A3
		client				
	MR. & MRS. CARTER					
	project	project				
PROPOSED REAR EXTENSION TO DETACHED BUNGALOW, 9A SALTERNS LANE HAYLING ISLAND, HAMPSHIRE PO11 9PH	Jeffrey Douglas Chartered Architect					
	114 Havant Road Hayling Island Hampshire PO11 0LJ Tel: (023) 9246 8889 E-mail: jdo@jeffreydouglas.co.uk					