



EXISTING STREET VIEW - 1/200 LONDON ROAD from the street

Garage / workshop

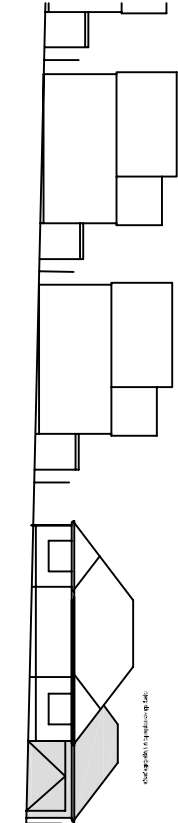

SITE

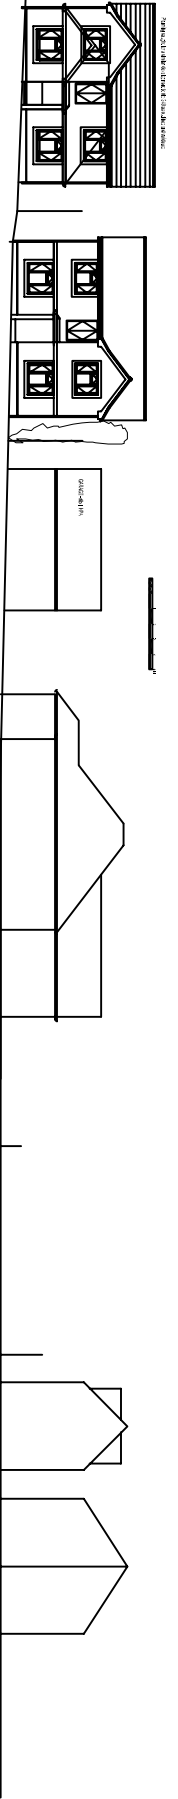

30 OMD

32 OMD


239

241

243

REAR OF OAKMONT DRIVE PROPERTIES

LONDON ROAD PROPERTIES

 

IMPORTANT:
The dimensions shown are for guidance only.

Client's

Job Title
243 LONDON ROAD
Waterlooville, PO8 8DD

Drawing Title
EXISTING STREET VIEW, FLOOR
PLAN & ADJOINING
PROPERTIES

Scale
1:100

A3

Date
15.07.2014

Drawn by
CL

Print run date
14-Nov-12

A3

T&C P Act matters

2014/07-5/3

A

239

241

243 EXISTING FLOOR PLAN - 1/100

239

