



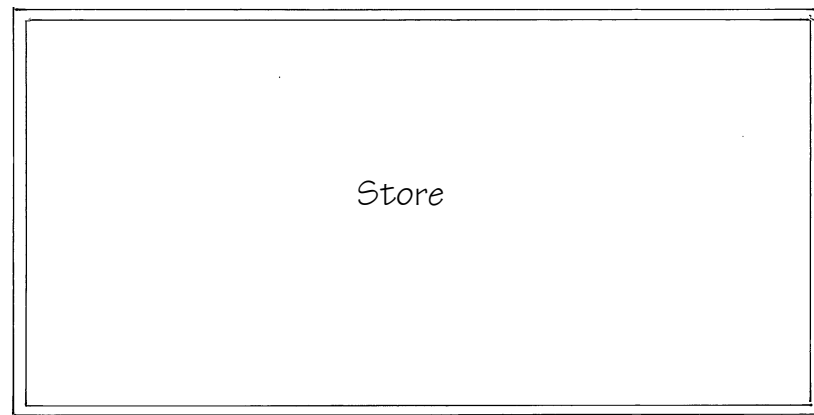

Store

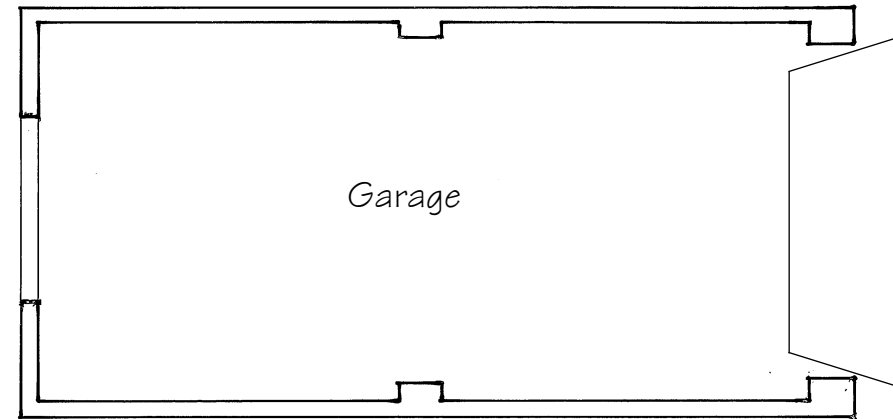

Garage

Proposed Alterations & Extension
22 St Thomas Avenue
Hayling Island
For Mr R Grigg
Scale - 1:50 at Page Size A3
Date - August 2017

Drawing No. 4830/1

These Plans have been prepared for the purpose of obtaining Planning Permission and/or Building Regulation Approval for the work shown thereon only and should not be used for any other purpose.

© These Plans remain the copyright of the architect and must not be copied or reproduced in any way without written permission with the exception of Local Authorities for Planning Purposes



Andrew R Dunks

BSc(Hons) MRICS CBuildE MCABE


Chartered Surveyor and Building Engineer

Unit 1, Basepoint, Waterberry Drive

Waterlooville, Hants, PO7 7TH

Tel: (023) 9225 3034

e-mail: andrewRdunks@gmail.com

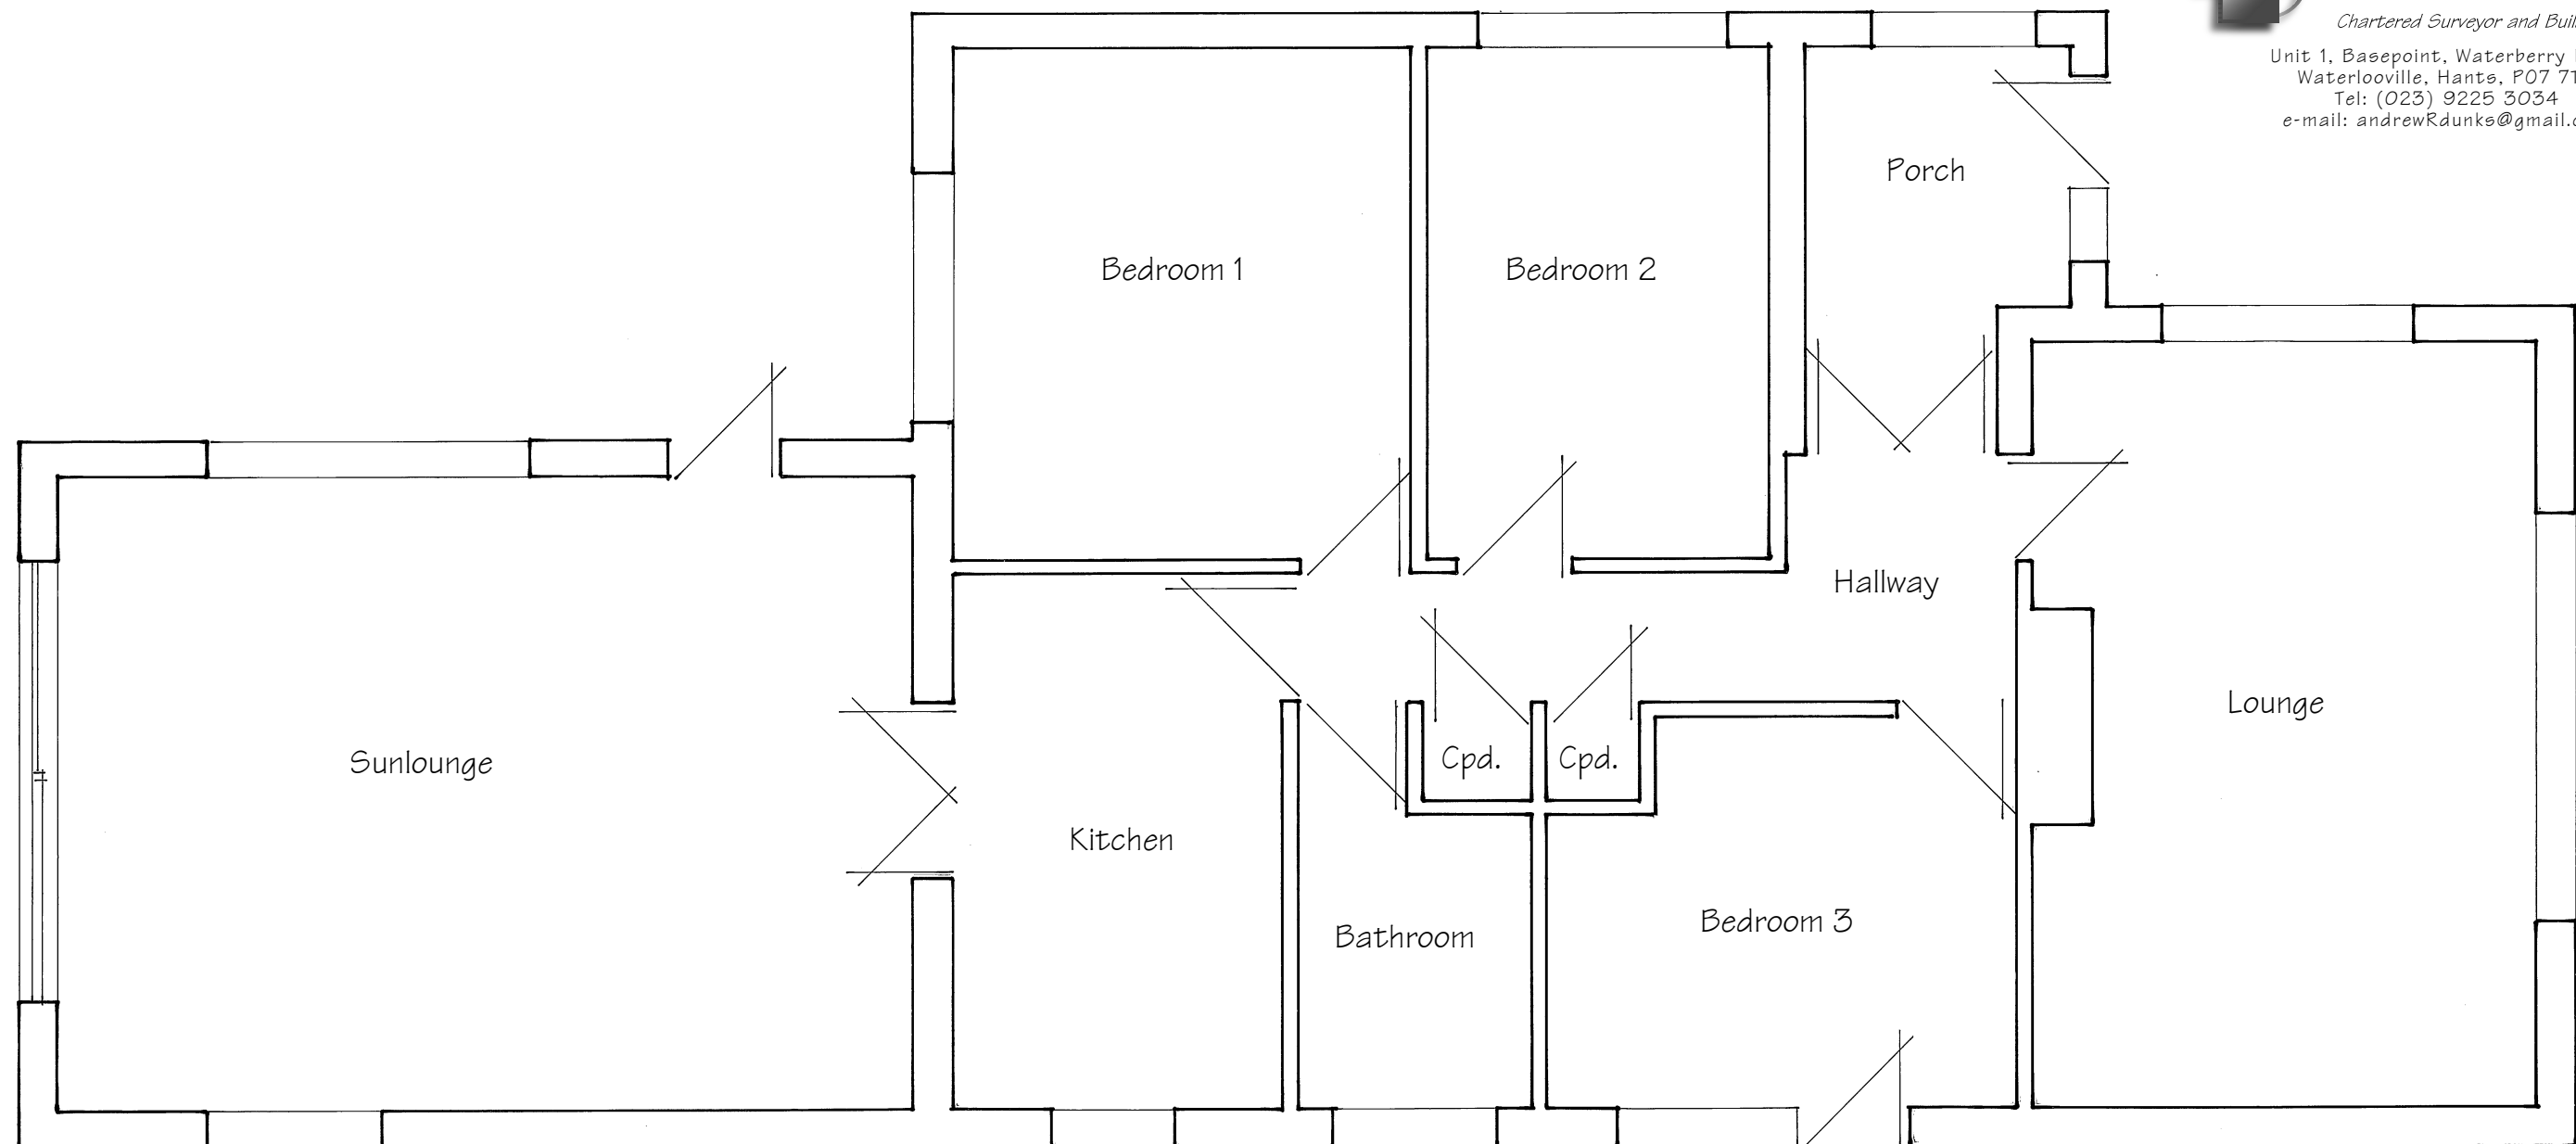

Existing Ground Floor Plan



Metres @ 1:50 Scale