




Rear Elevation

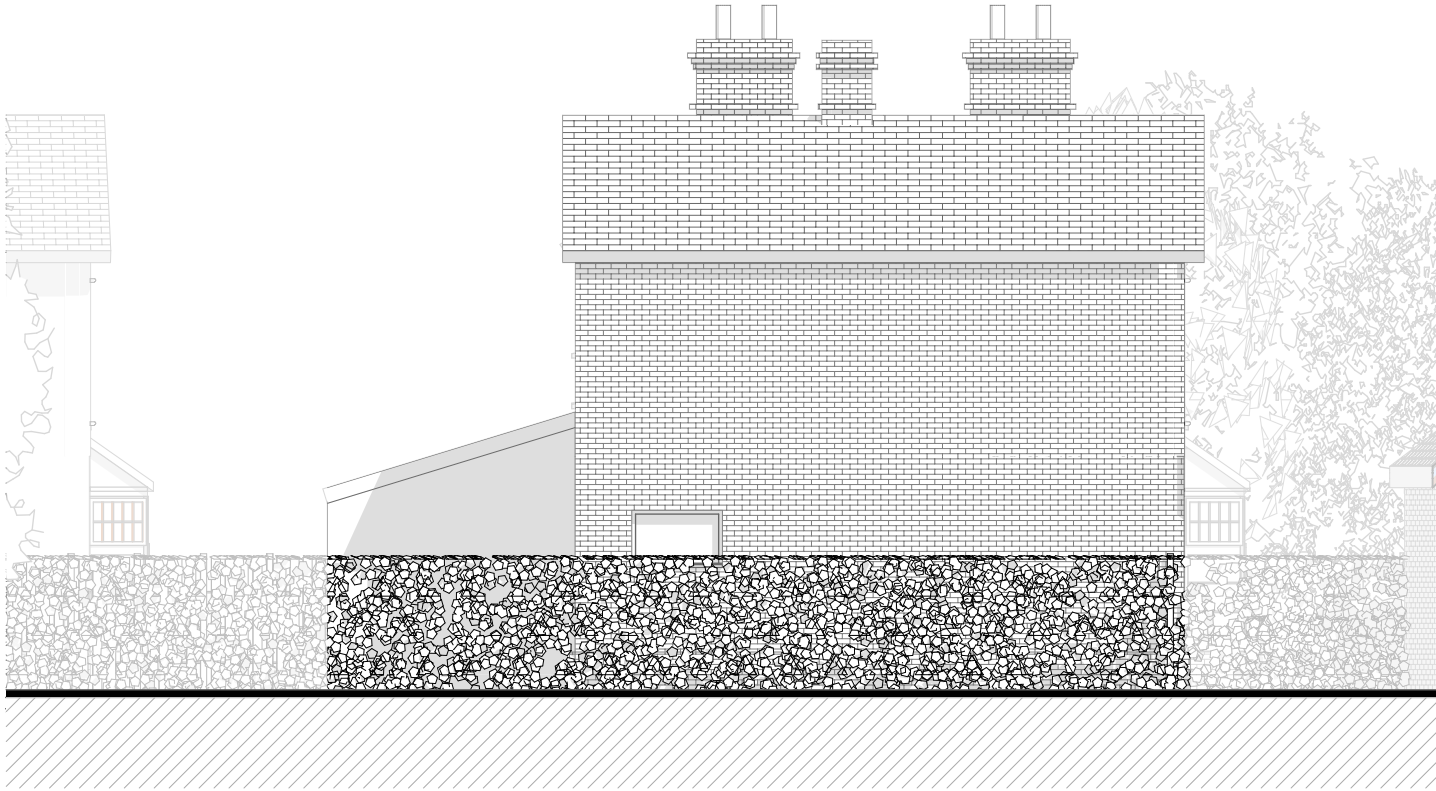

South-East Elevation



North-West Elevation



A 23.07.15 Drawings labeling changed

Client	Ivy Lodge 5 Fourth Avenue Havant New Build House	
Architect	Innovate 4 Limited Studio 2, Villiers Road Southsea, Hampshire PO5 2HG www.innovate4.com	
Drawing	Existing Elevations	Scale 1:100@A3
Drawing No.	PL 04	Status Planning
		Revision A