



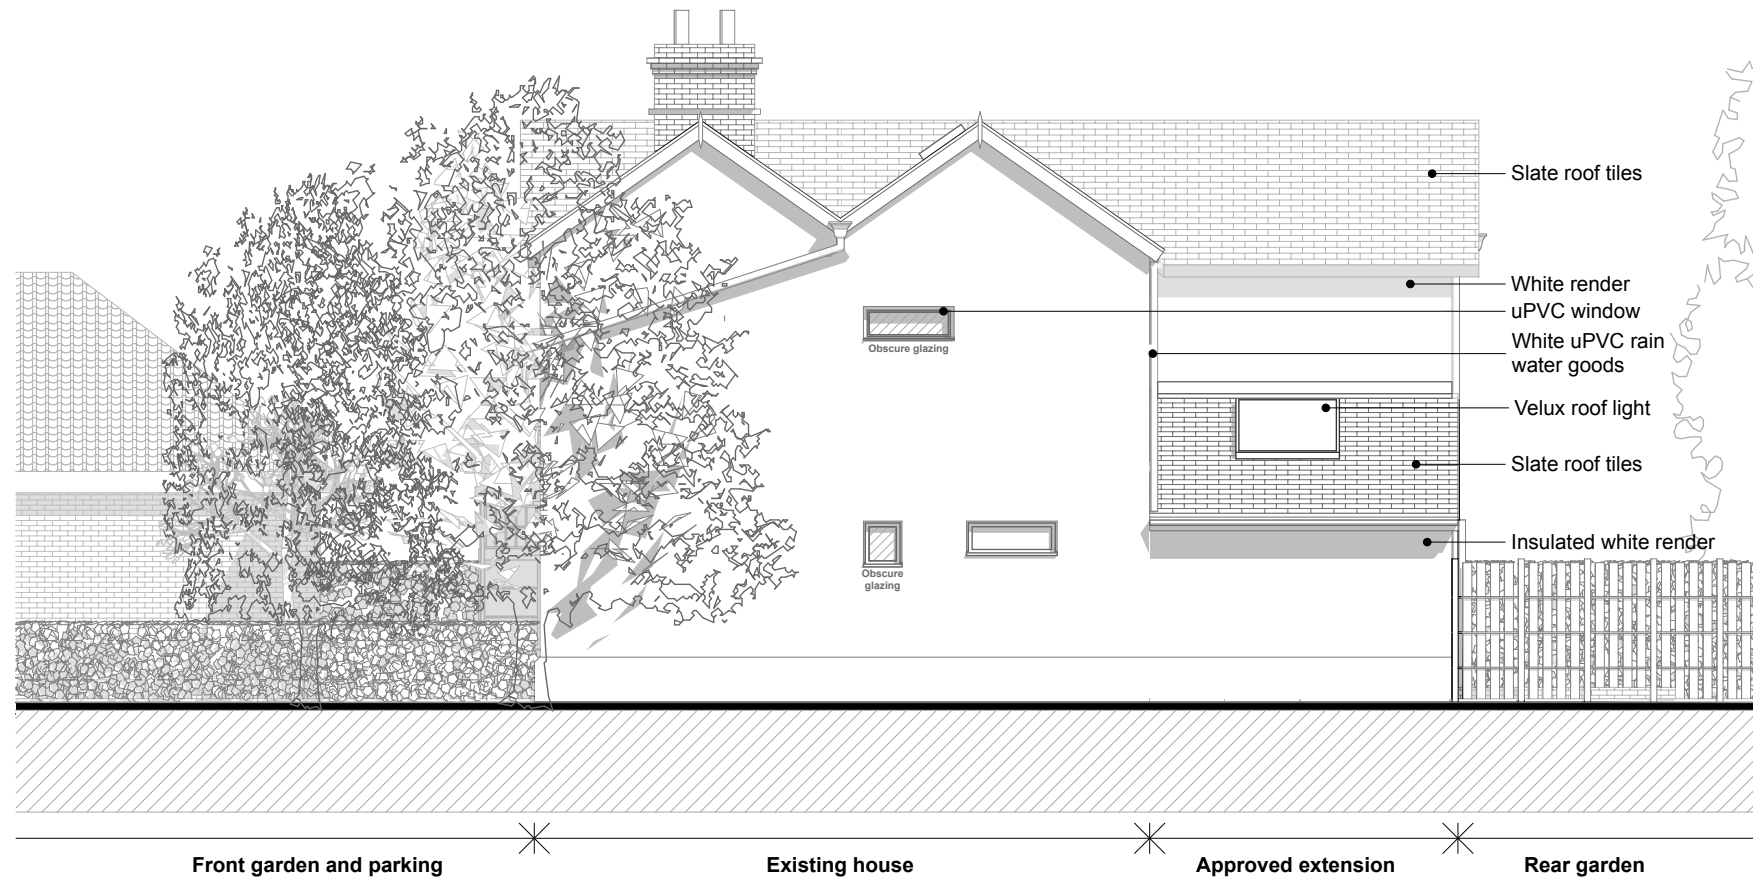

Proposed North-West Elevation

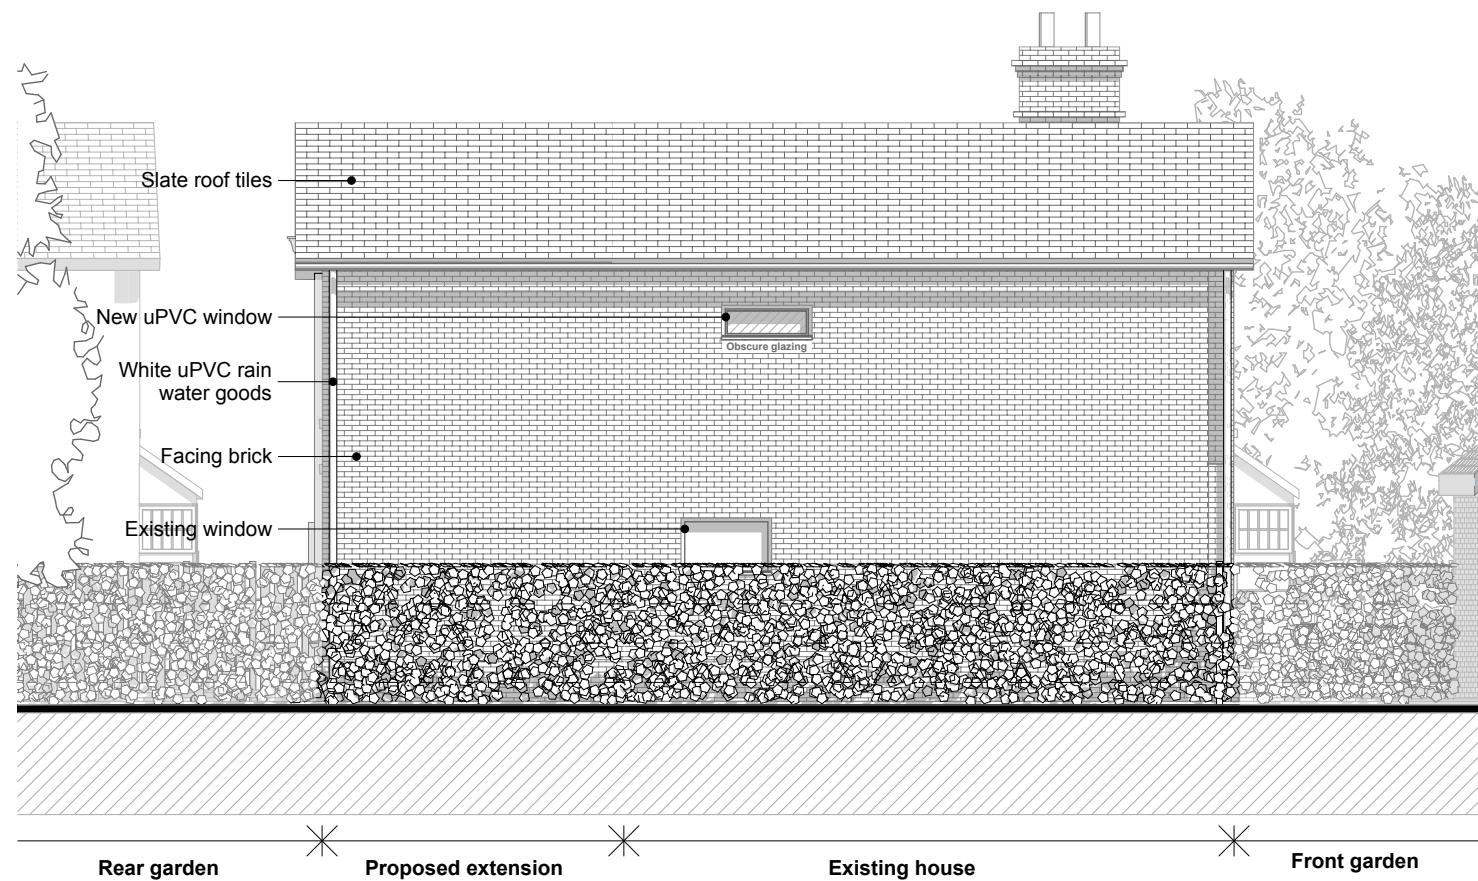

Proposed South-East Elevation

C	26.05.17	Material change to north-west elevation
B	23.07.15	Drawings labeling changed
A	07.07.15	Rainwater pipe location changed

Client	Ivy Lodge 5 Fourth Avenue Havant New Build House	
Architect	Innovate 4 Limited Studio 2, Villiers Road Southsea, Hampshire PO5 2HG www.innovate4.com	
Drawing	Proposed Elevations	Scale 1:100@A3
Page 2		
Drawing No.	Status	Revision
PL 07	Planning	C