



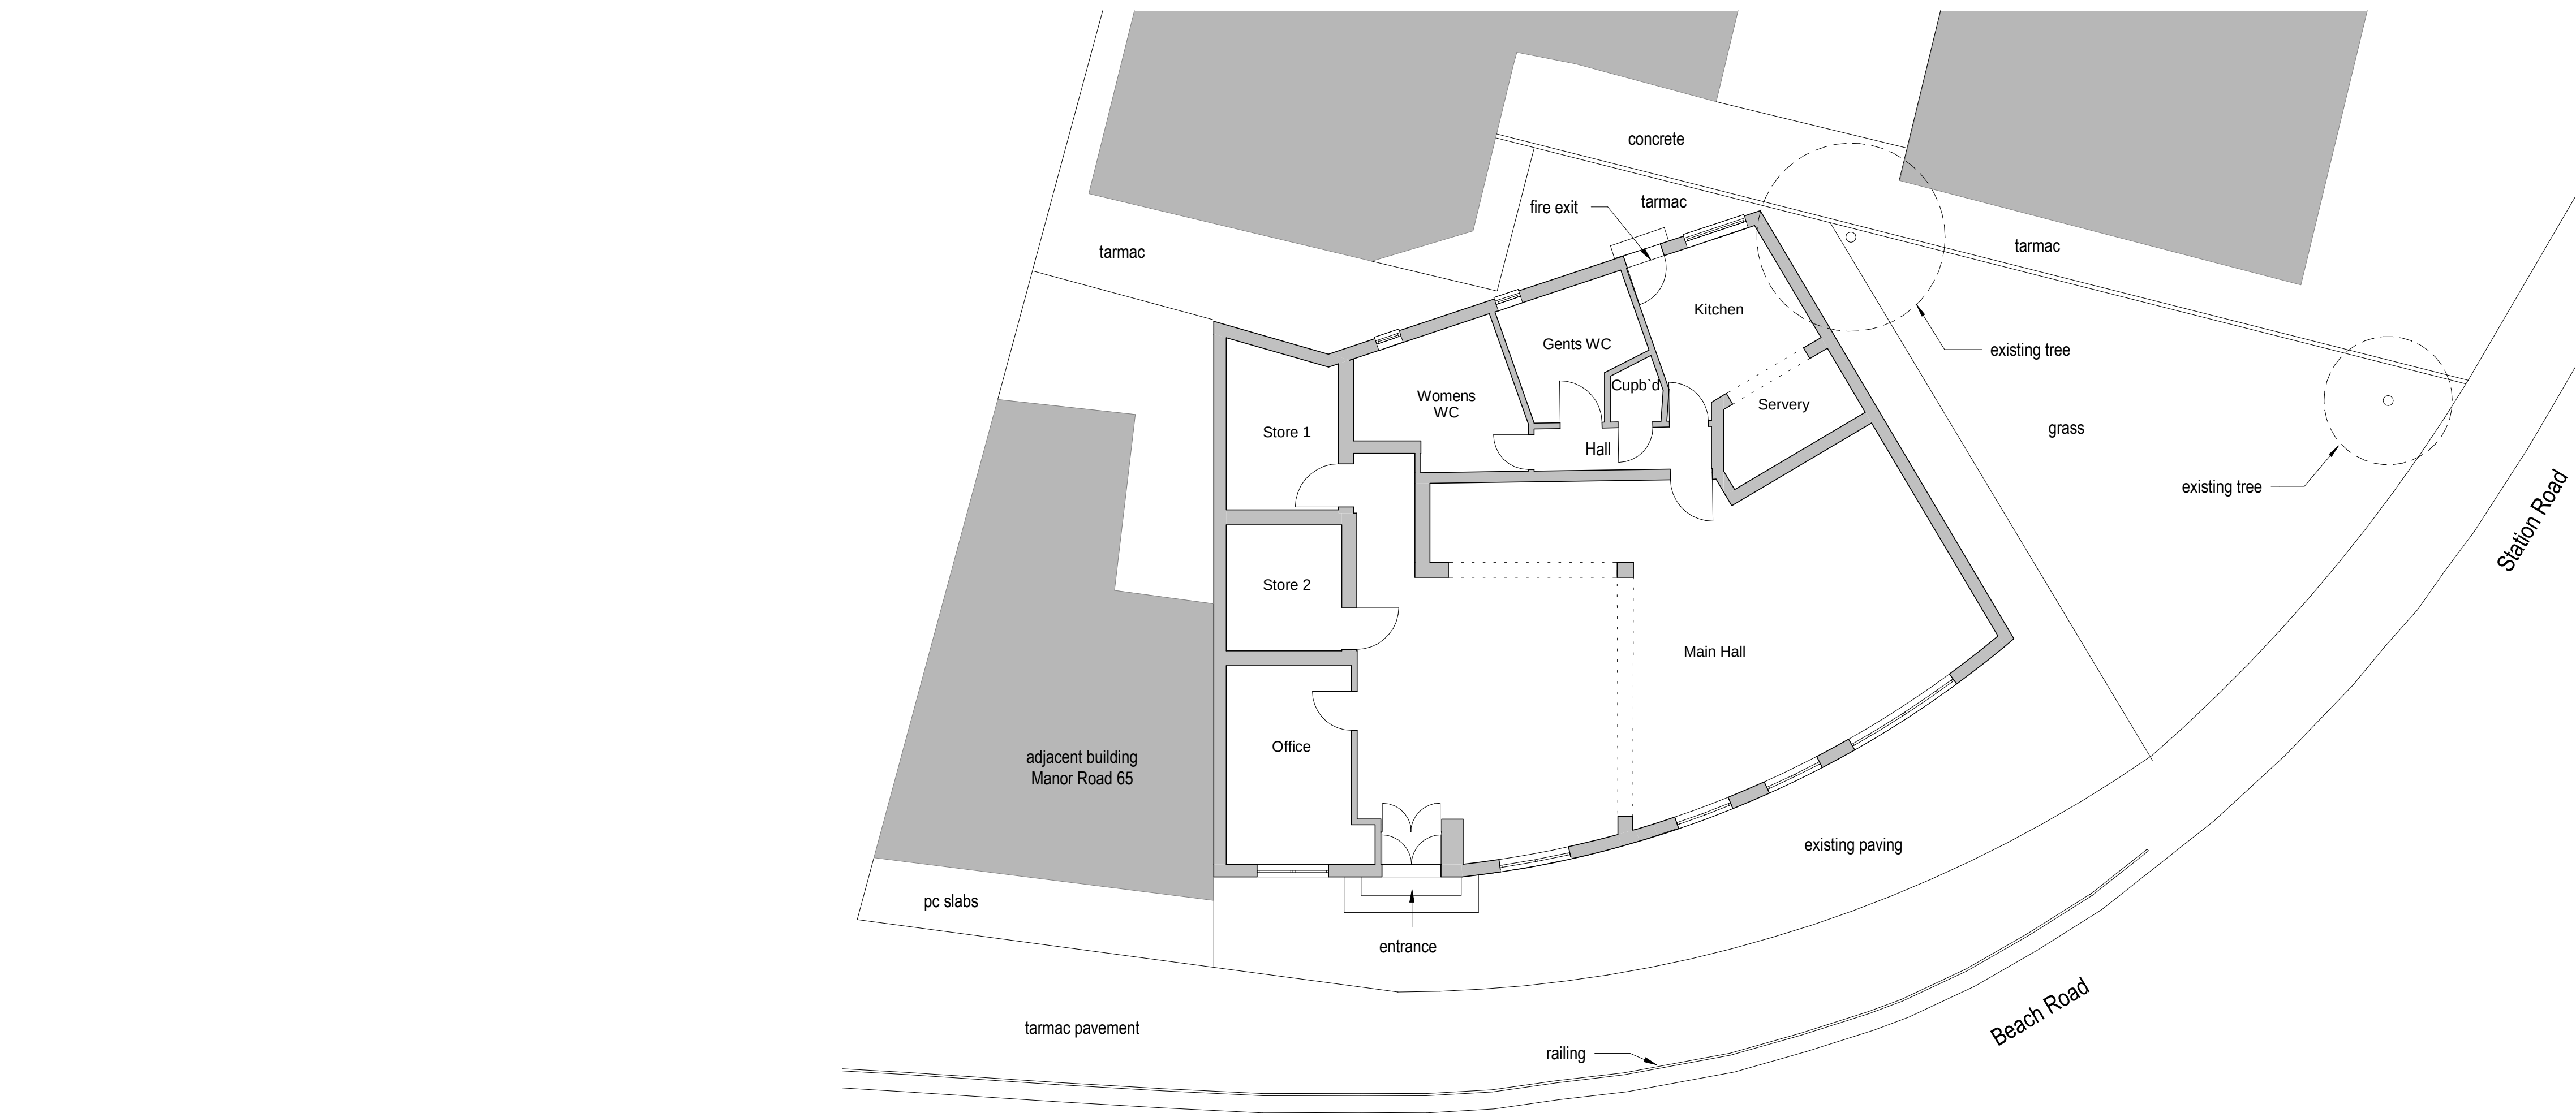

Existing Ground Floor Plan
1 : 100

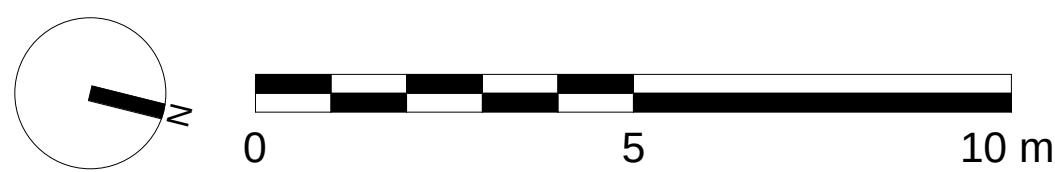

A	Initial Issue	As titleblock
PLANNING studio four architects ltd 1-3 Lyon Street, Southampton SO14 0LD t: 023 8022 8923 southampton@s4architects.co.uk www.studiofourarchitects.com		
client	The Bridge Church, Hayling Island	
project	Planning Application	
title	Existing GF Plan	
scale	1 : 100	paper drawn checked A1 KB GJ
date	29/06/17	job no. 28068 dwg. no. 11 rev. no. A
file: j:\200\2008 Bridge Church, Hayling Island\drawings\28068 The Bridge Church.rvt		