

This drawing is the copyright of HJCONCEPTS LTD and may not be copied, altered or reproduced in any way without their written authority. © H J Concepts Limited 2017

Do not scale this drawing. Use written dimensions only. All dimensions shall be checked on site prior to commencement of work.

IF IN DOUBT, ASK

DO NOT SCALE. This note may be omitted for PLANNING PURPOSES ONLY. Original documents only may be relied upon. Inaccuracies may occur due to printing, scanning and other forms of copying.

This drawing has been produced for Driftstone Homes Ltd for the works at Units 51-57 Frogmore Lane Waterlooville PO8 9QN and is submitted as part of a Planning Application and is not intended for use by any other person or for any other purpose

63.850 Existing Ground levels  
63.850 Finished Ground  
FGL 63.850 Finished Floor Ground





Existing Dwellings


Cross Section 5




1:100 scale bar (Metres)

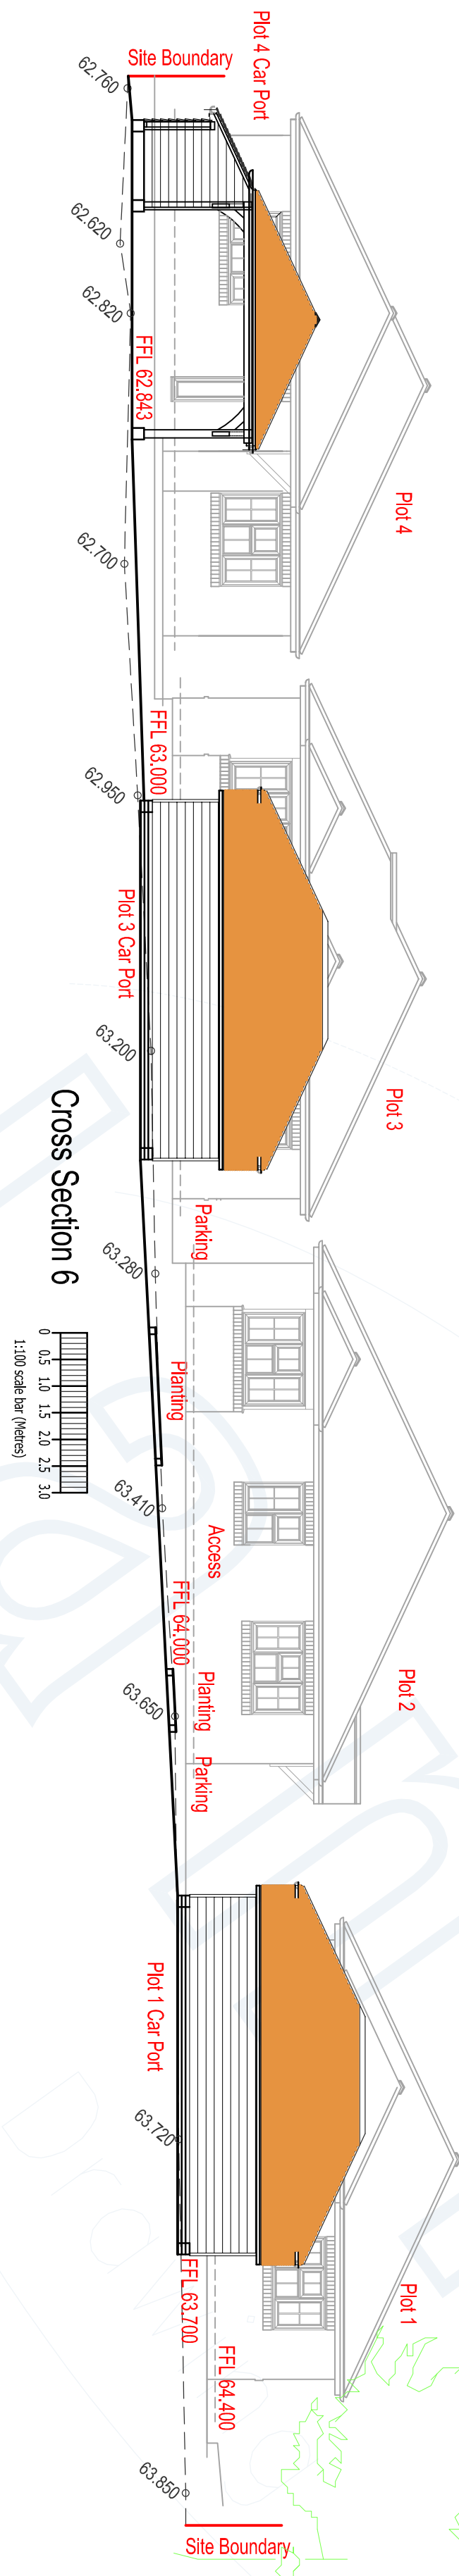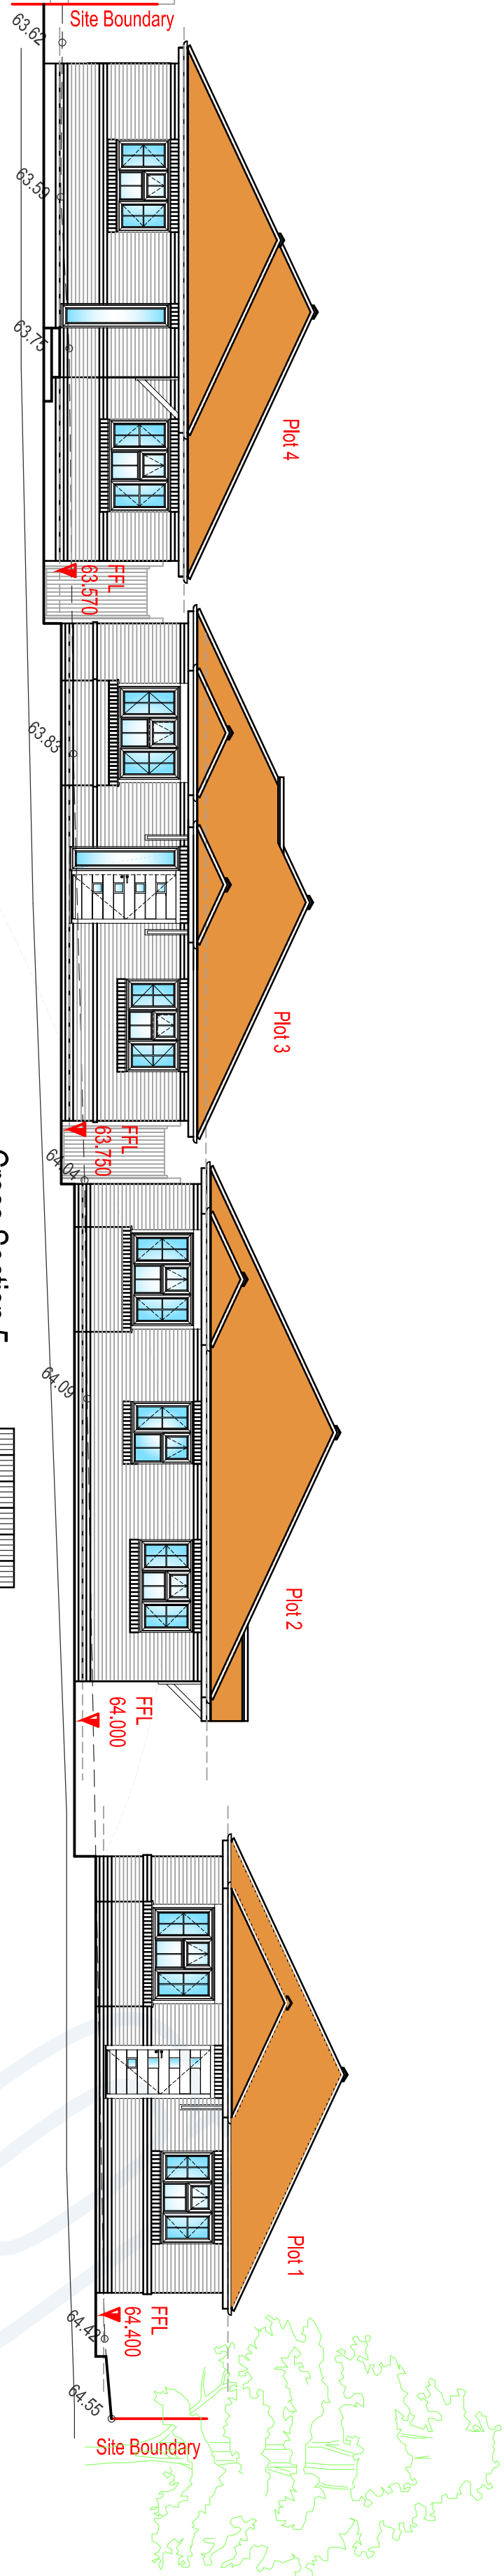


Cross Section 6

 

1:100 scale bar (Metres)

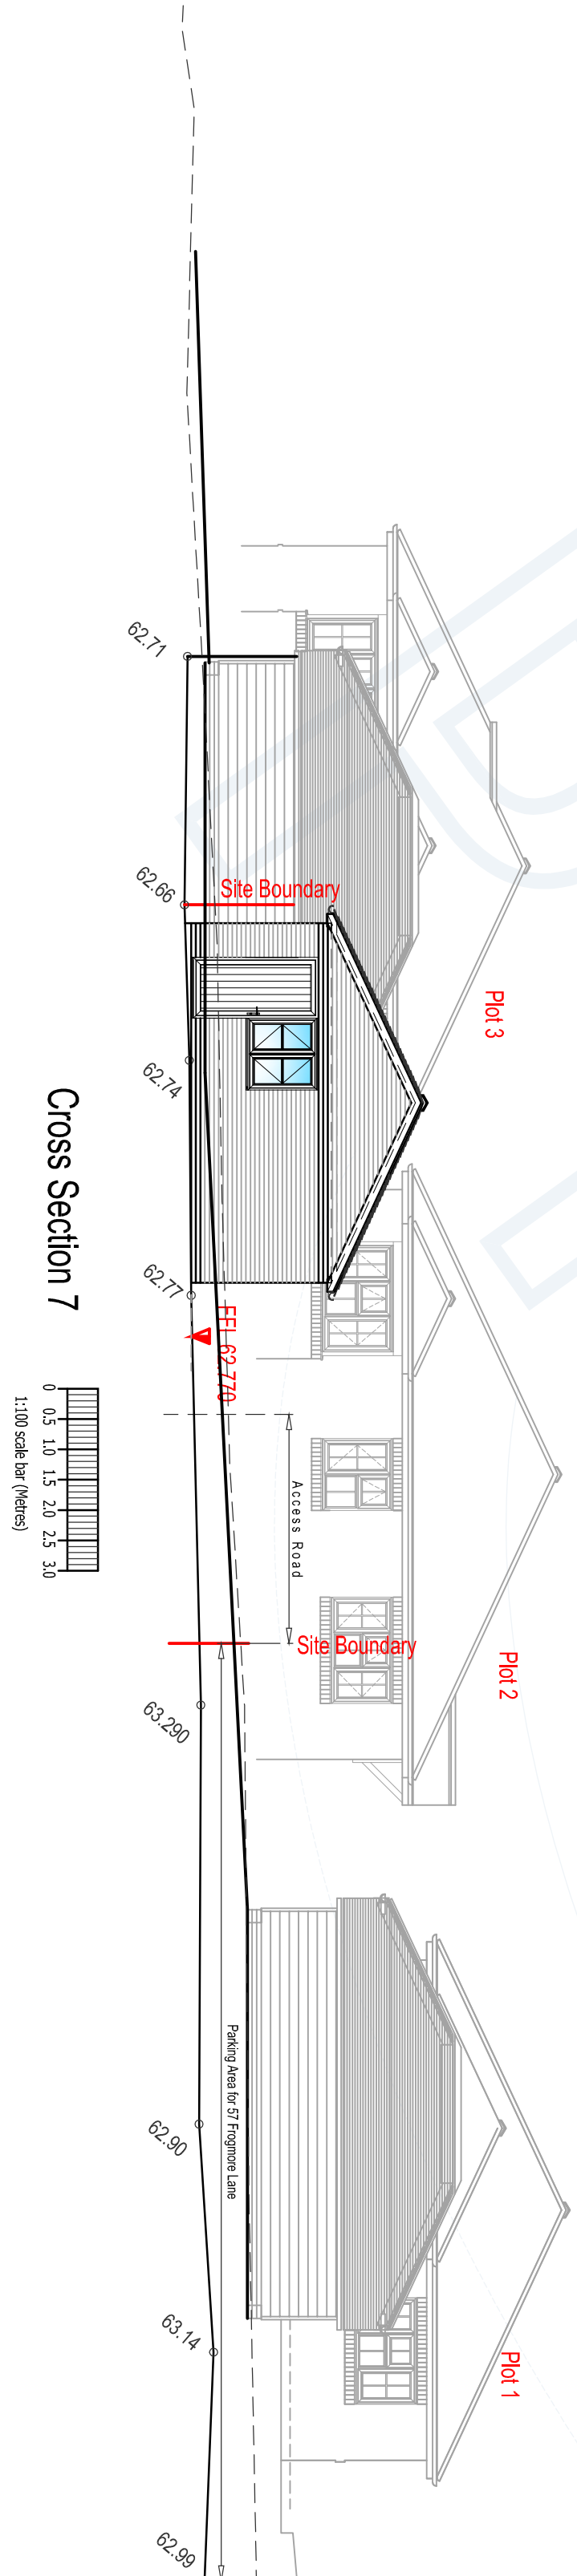


Cross Section 7

 

1:100 scale bar (Metres)



Site Plan 1:500

 

1:500 scale bar (Metres)

16 Nov 17 Issued in Support of Planning Application

REV/ DATE DESCRIPTION BY

HJCONCEPTSLTD  
Suite 100, Fareham Reach  
166 Fareham Road, Gosport,  
Hampshire, PO13 0FW

Telephone: 01329 286854, Email: office@hjonceptsltd.co.uk

CLIENT PROJECT TITLE

Driftstone Homes Ltd  
51-57 Frogmore Lane  
Waterlooville PO8 9QN

DRAWING TITLE

Sectional Elevations 5 - 7

DESIGNED BY PH CHECKED BY

DATE Oct 2017 SCALE 1:100

PROJECT AND DRAWING NO.

17-1208 — PL 09