


NOTES:-

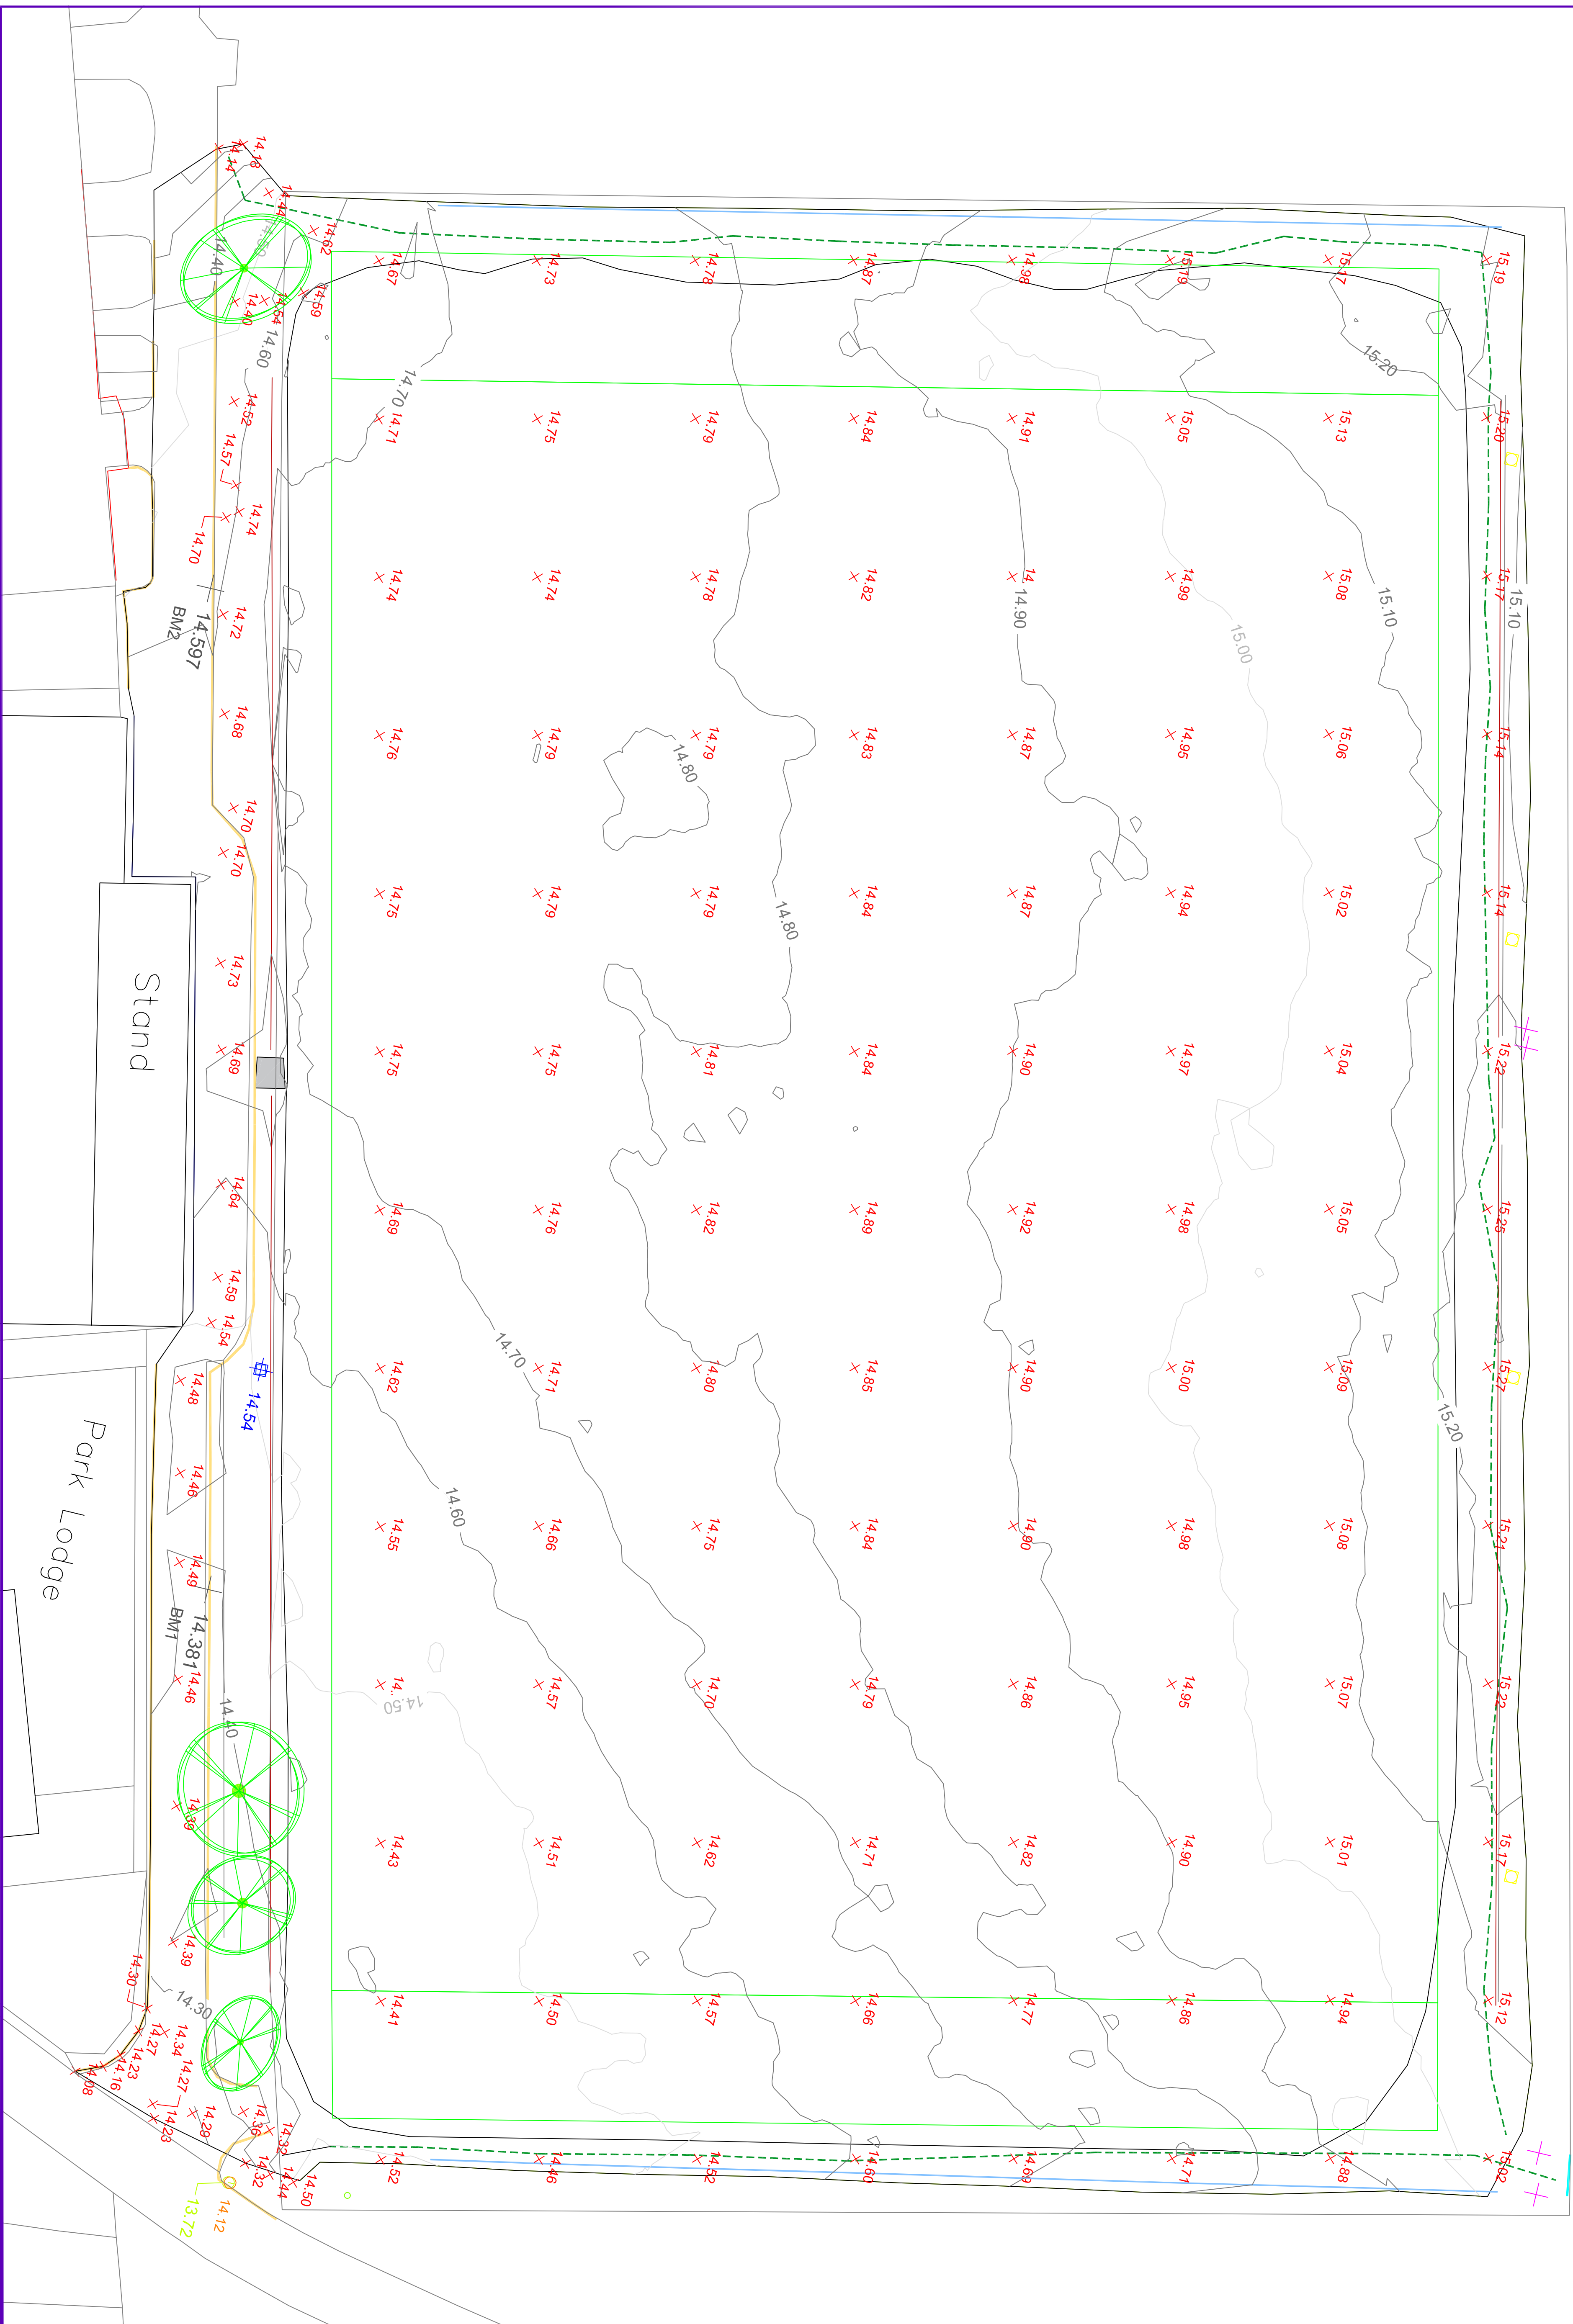

515 Pitches

RFU 365 PROJECT

HAVANT RFC

EXISTING SITE PLAN

DRAWING TITLE	
1:200	NJM
SCALE	DRAWN
21-11-17	
DATE	APPROVED

SIS (UK) Ltd
Tavistock Works
Glasson Industrial Estate
Maryport
Cumbria
CA15 8NT
Tel: 01900 817837
philb@sispitches.com

REV				
ADJUSTMENT				
03				
F				
REV				
DESCRIPTION				
MLK1853				