


1/100.

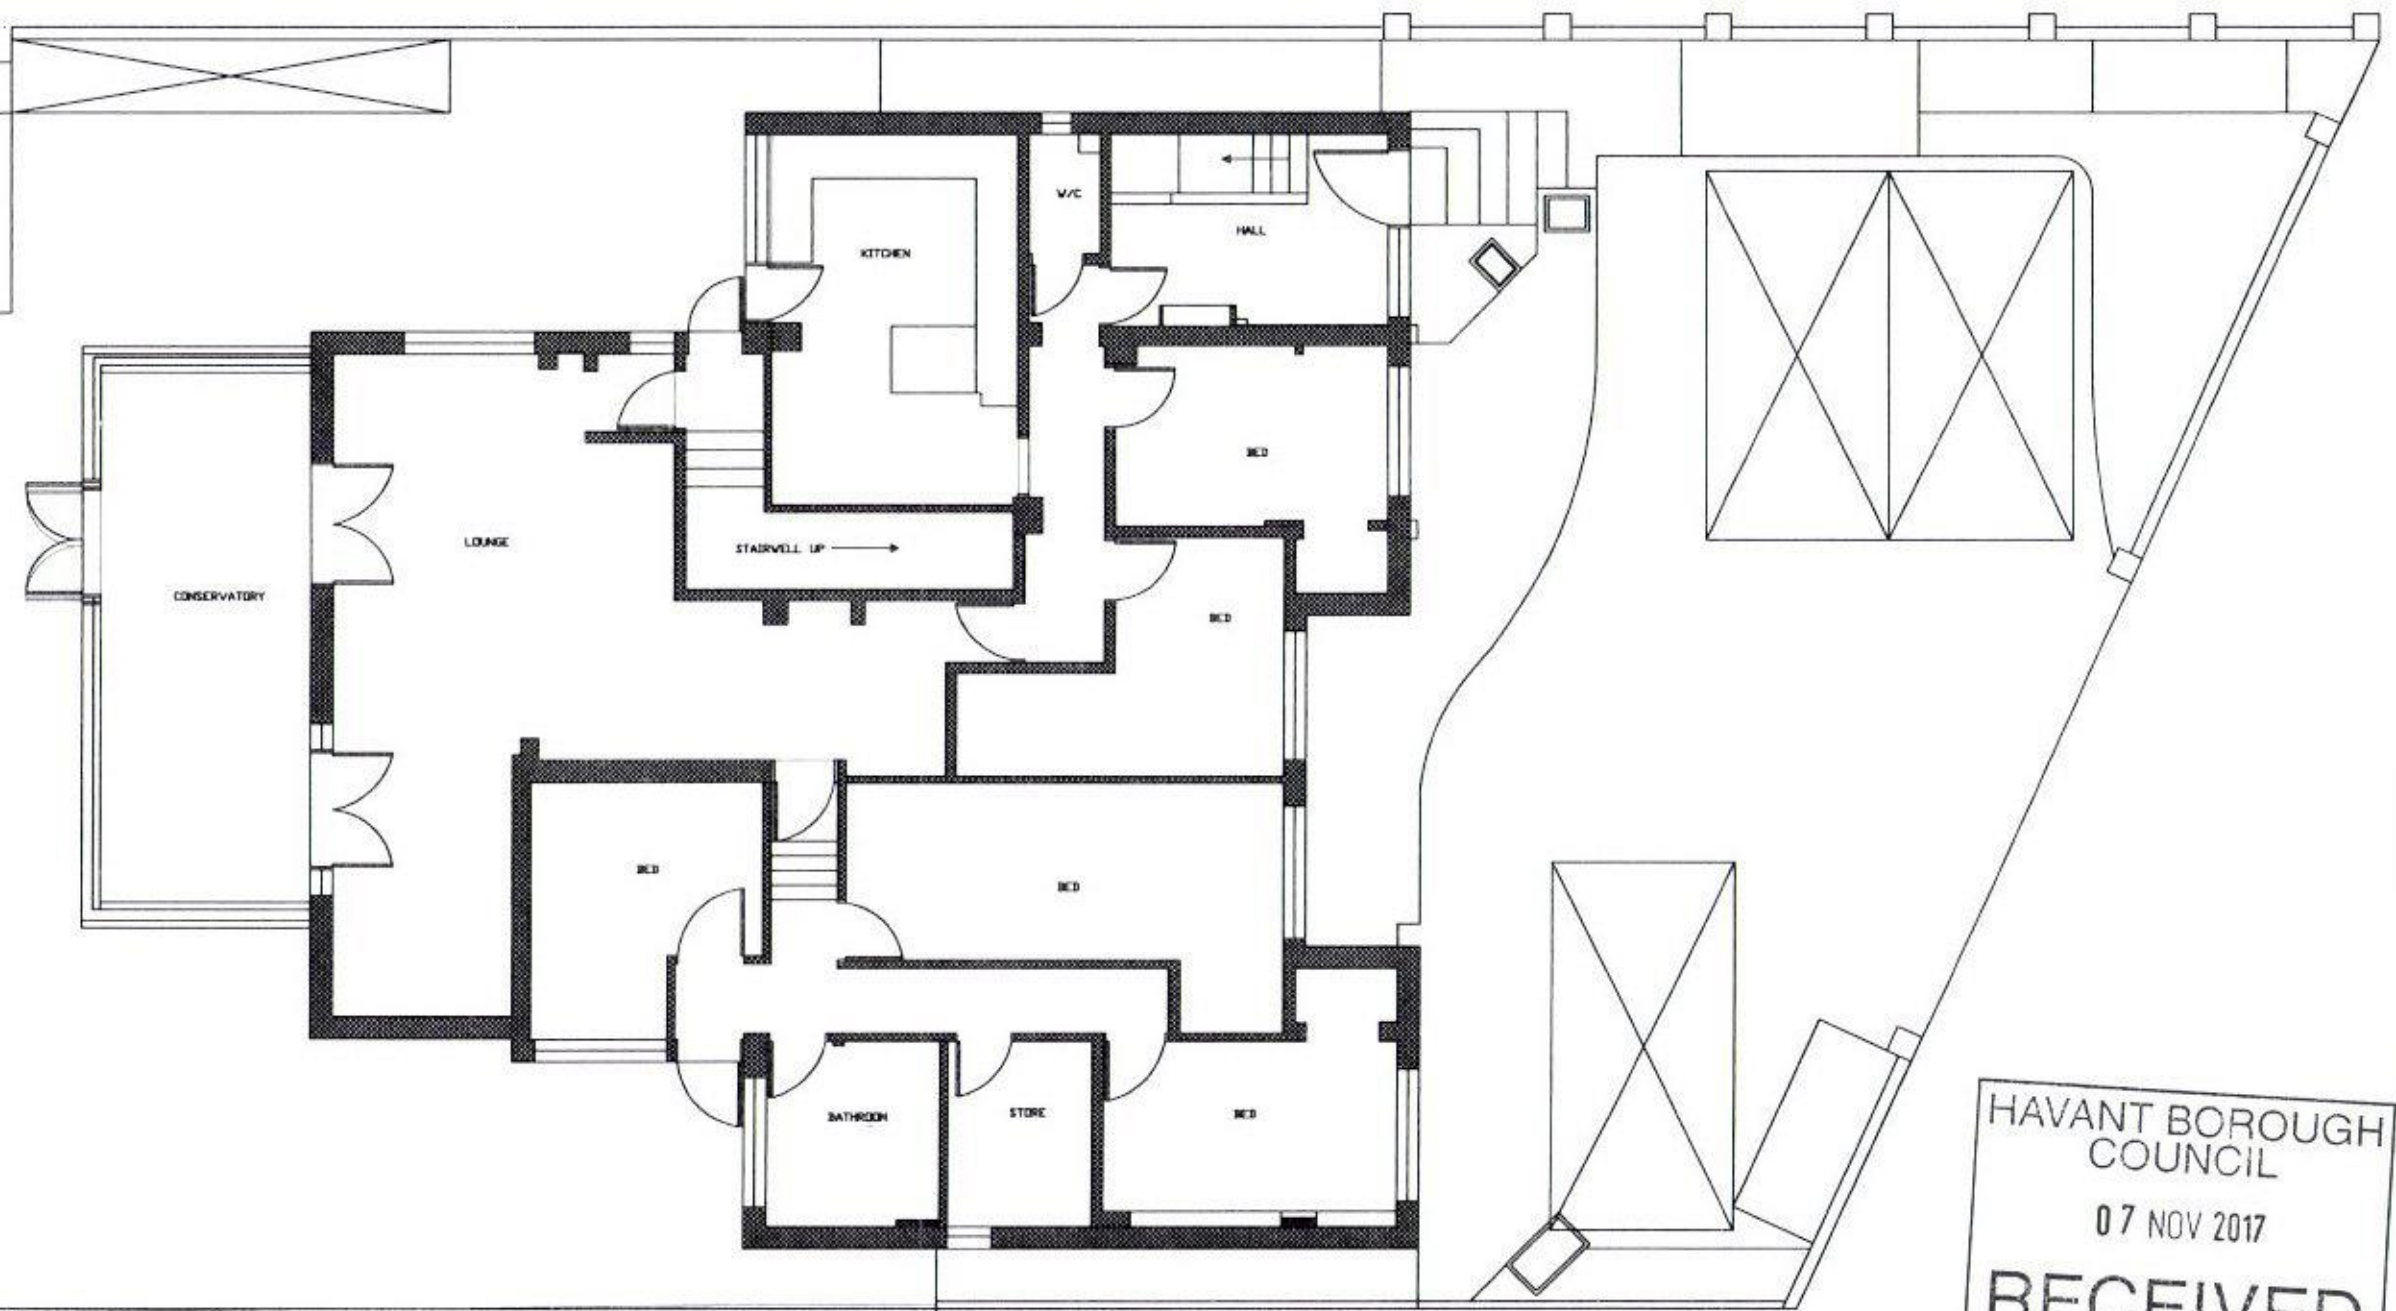

HAVANT BOROUGH
COUNCIL
07 NOV 2017
RECEIVED

1:100 @ A3

EXISTING GROUND FLOOR PLAN IN CONTEXT

BAYITH REST HOME
18-20 BEVAN ROAD - LOVEDEAN
WATERLOOVILLE - PO8 9QH
EXISTING SITE PLAN
SCALE: 1/100
DRG. NO. 17/4/BRH - 8A