

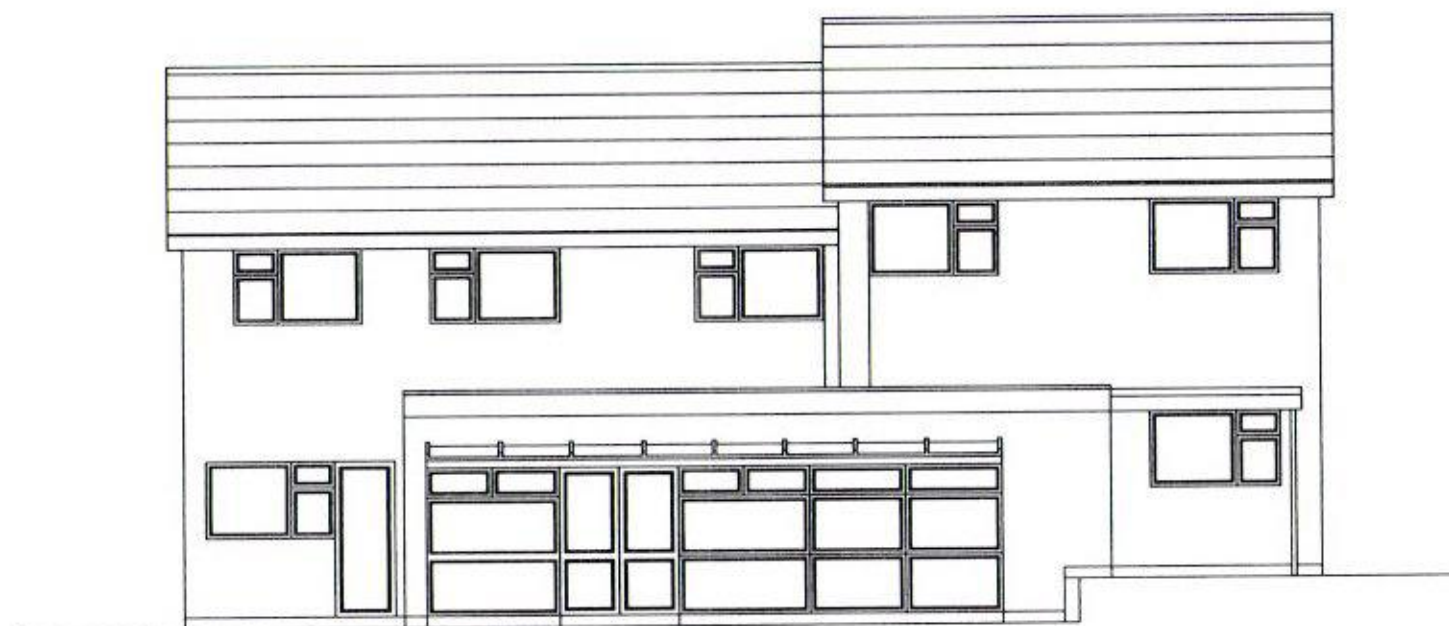


1/100.

 

EXISTING BACK ELEVATION

1:100 @ A3

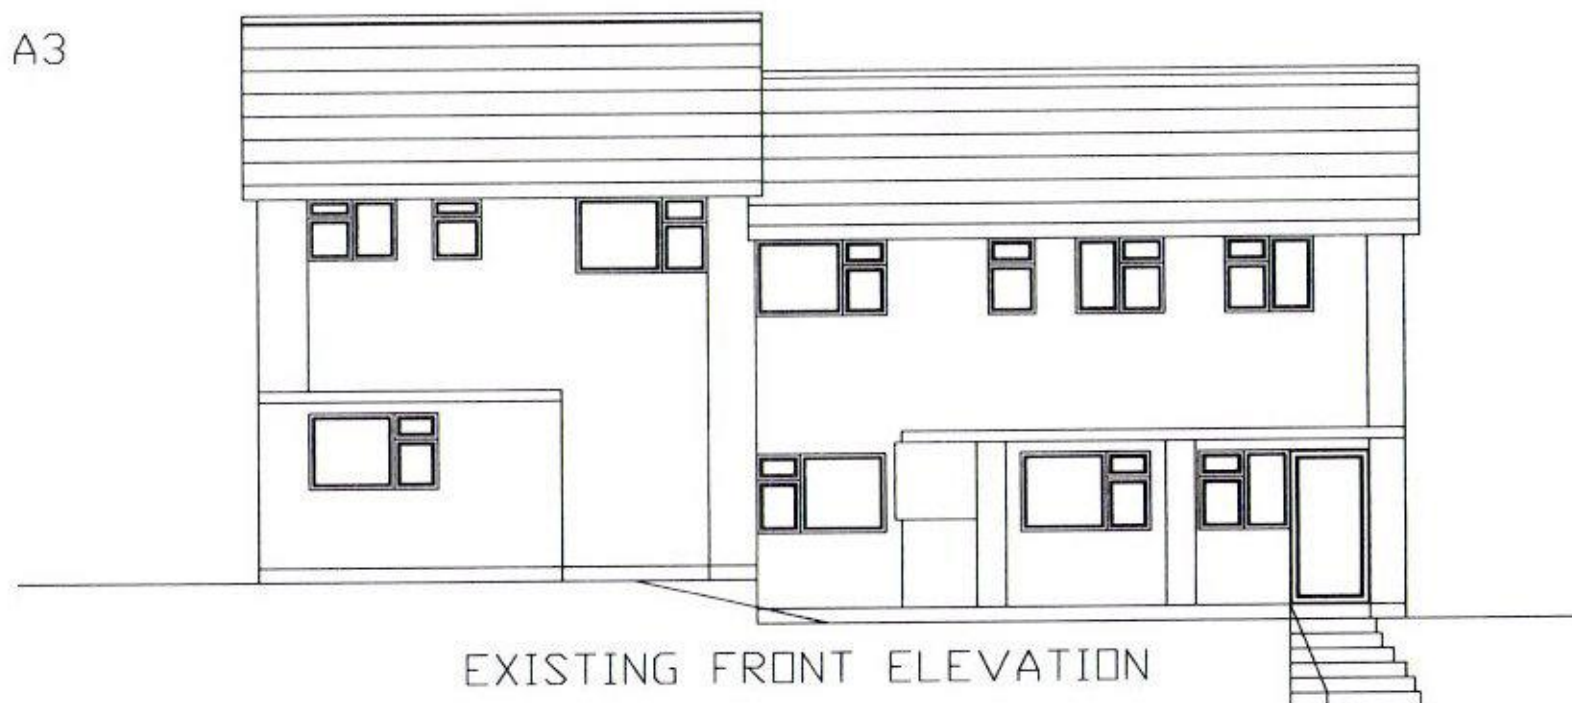

EXISTING FRONT ELEVATION

HAVANT BOROUGH
COUNCIL
12 SEP 2017
RECEIVED

BAYITH REST HOME
18-20 BEVAN ROAD - LOVEDEAN
WATERLOOVILLE - PO8 9QH
EXISTING ELEVATIONS
SCALE 1/100.
DRG. NO. 09/17/BR - 3.