



Proposed 'indicative' ground and first floor plans/site plan/roof plan

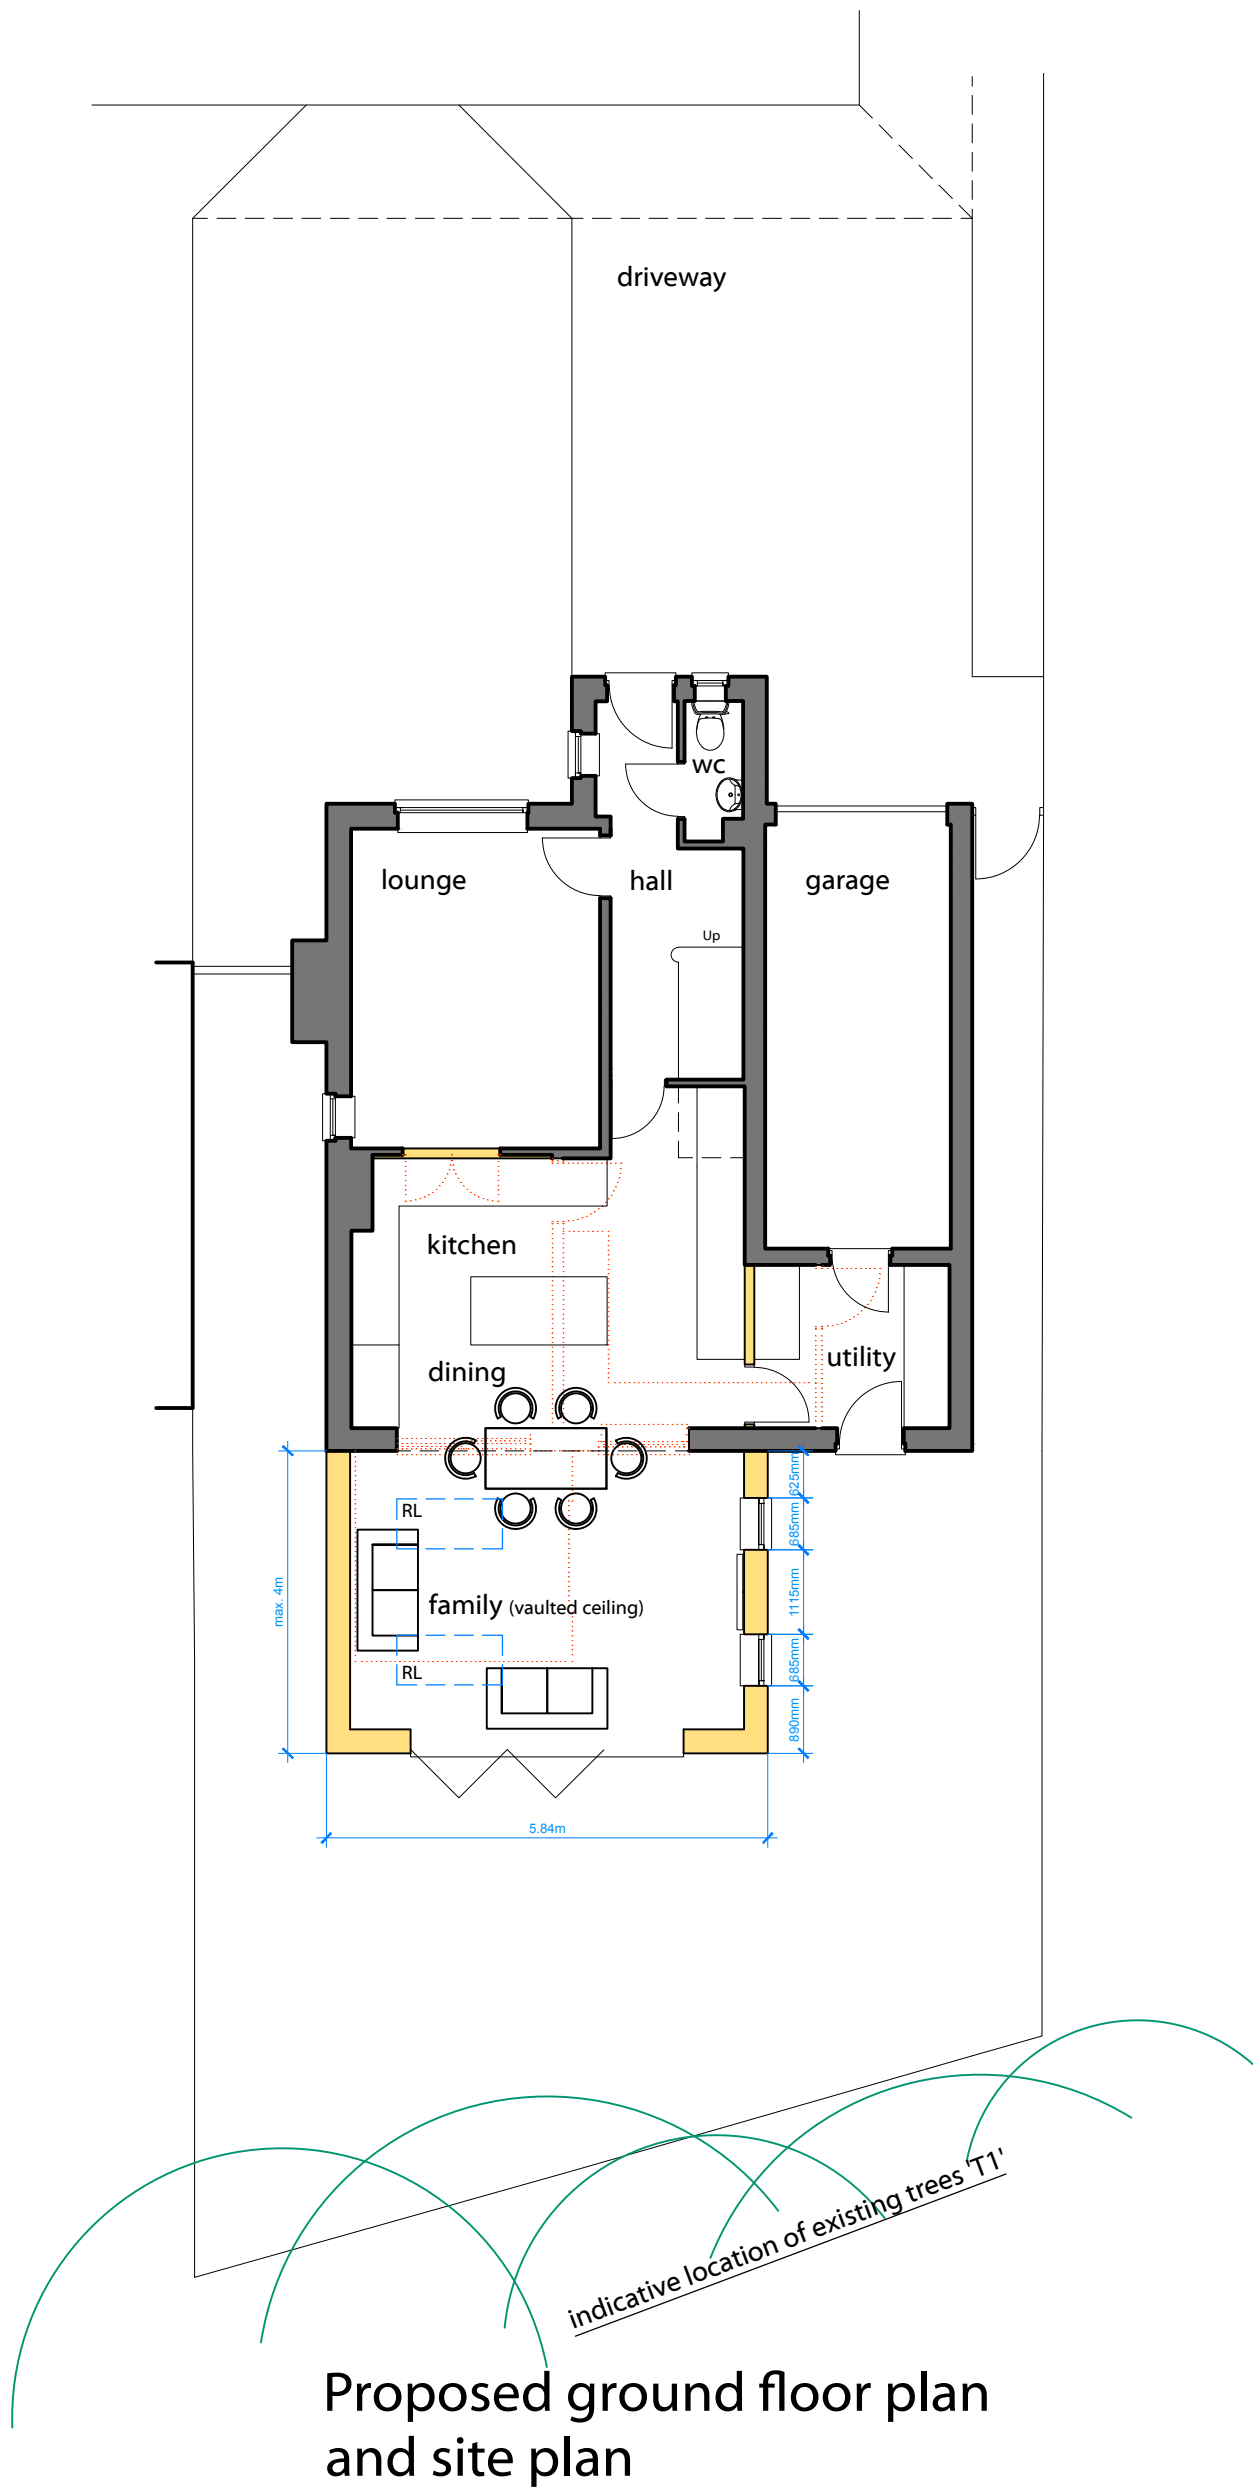

Rear garden view

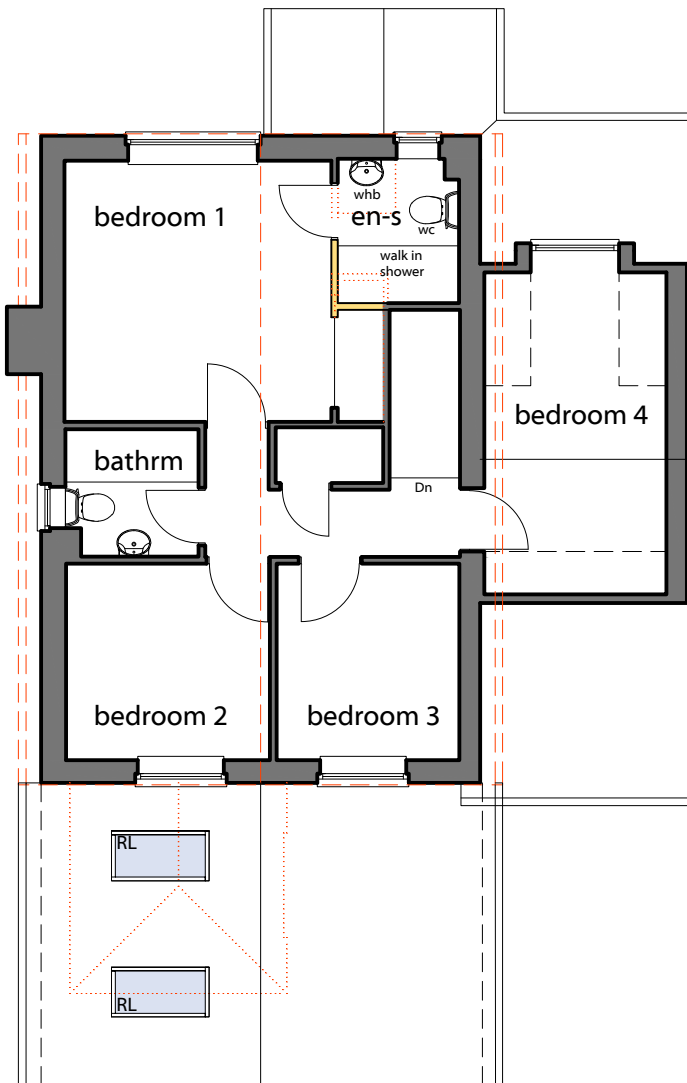


Proposed first floor plan and roof plan over

legend

© THE STEVEN BARLOW PARTNERSHIP (UK) 2018

TSBP architecture

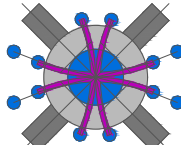

The Steven Barlow Partnership
81 Manor Road Kingston Portsmouth Hampshire PO1 6LB United Kingdom
+44(0)800 756 9776 info@tsbp-architecture.co.uk www.tsbp-architecture.co.uk
Chartered Institute of Architectural Technologists Registered Practice
Principal: Steven V. Barlow MCIAT

disclaimer
This drawing is protected by copyright of THE STEVEN BARLOW PARTNERSHIP under The Copyright, Designs and Patents Act 1988 and the reproduction or use in any form without prior written consent from THE STEVEN BARLOW PARTNERSHIP will be an infringement of copyright.
Only the original drawing should be relied on. Plans are liable to distortion in transmission to the web. Do not scale off this drawing in any event except for planning application purposes. Figure dimensions must be used if in doubt contact THE STEVEN BARLOW PARTNERSHIP.
Contractor to check and verify all levels, datum's and dimensions on site and shall report any discrepancies or omissions to THE STEVEN BARLOW PARTNERSHIP prior to commencement of work and during construction phase. This drawing is to be read and understood in conjunction with structural, mechanical, electrical and/or any other consultants' documentation as may be applicable to the project prior to the commencement of work and its duration.
This drawing including notes has been prepared and produced for the client named for the project detailed and solely for the purposes indicated and is not intended for use by any other person or for any other purpose.

scale bar					north (indicative only)				
1:100	0	1	2	3	4m				
client									
Ms. Stewart and Mr. Stevenson									
project									
Proposed extension/s and alteration works, 16 Fushia Close, Havant. PO9 2FR.									
drawing title									
Proposed 'indicative' ground and first floor plans, site plan and roof plan									
date	work stage	project	drawing number	revision					
10 JAN 2018				D.0581.004.01					
scale	paper size								
1:100	A2								
revisions									
01 - 30-03-18 existing tree/s added									

planning

16 Fushia Close, Havant