




Block plan with plot 1 and plot 2

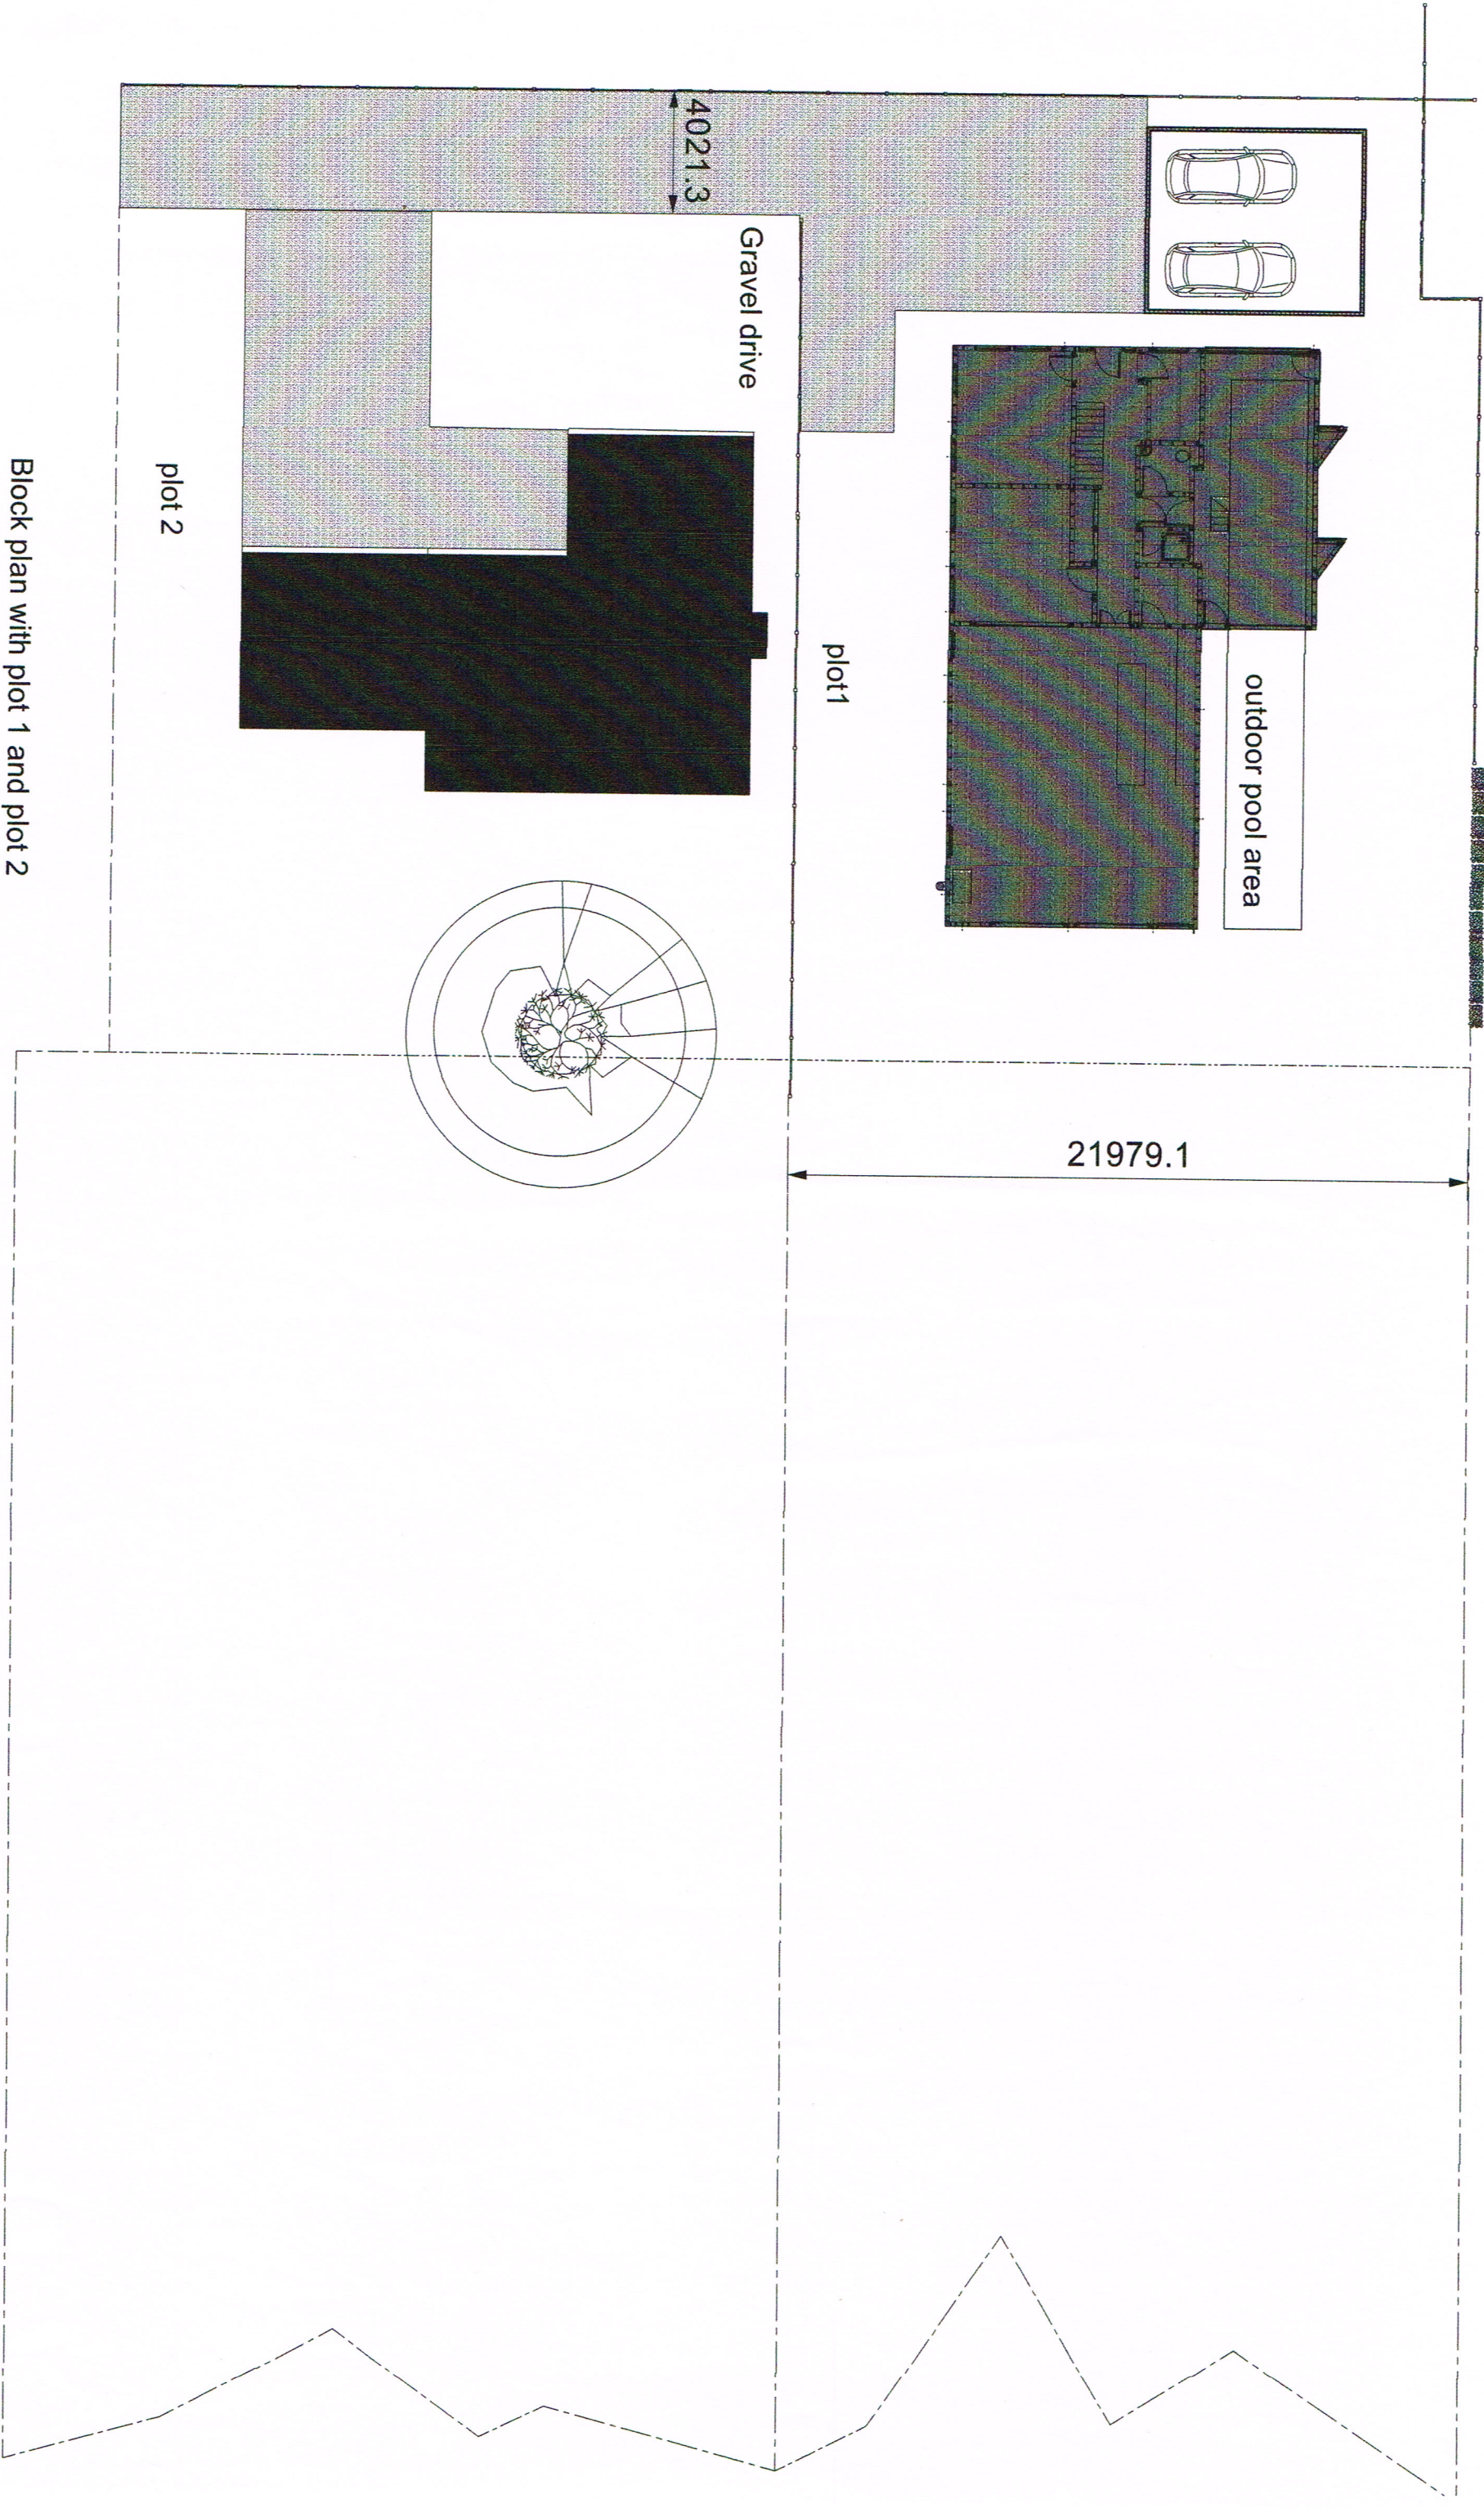

Date sept 2016

HEWLINS HOUSE
Proposed Ground Floor Plan 200



Scale 1:200
on A3
Site: Plot 1 next to the Retreat
Croft Lane
Hayling Island
Drawing No Block plan 1 + 2

Peter Milburn
Peter Hewlins Designs
128 Duke Road
London
W4 2DF
Mobile: 07973 814 108
Email: phewlins@aol.com