




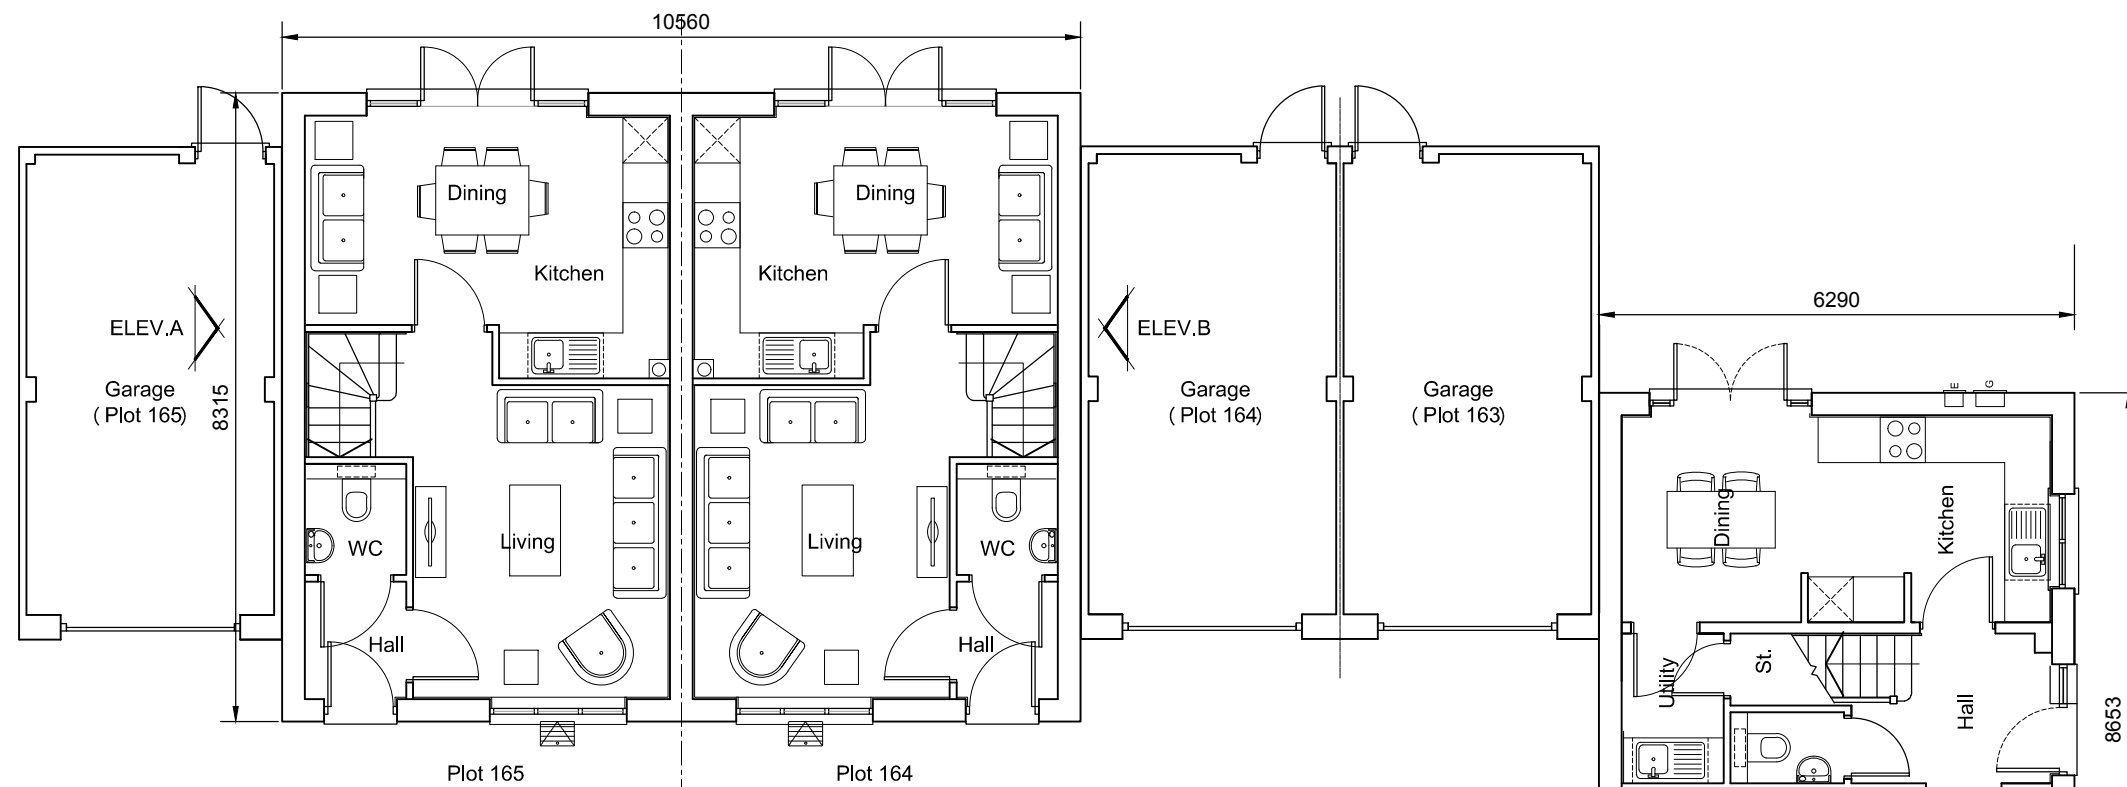

Ground Floor Plan

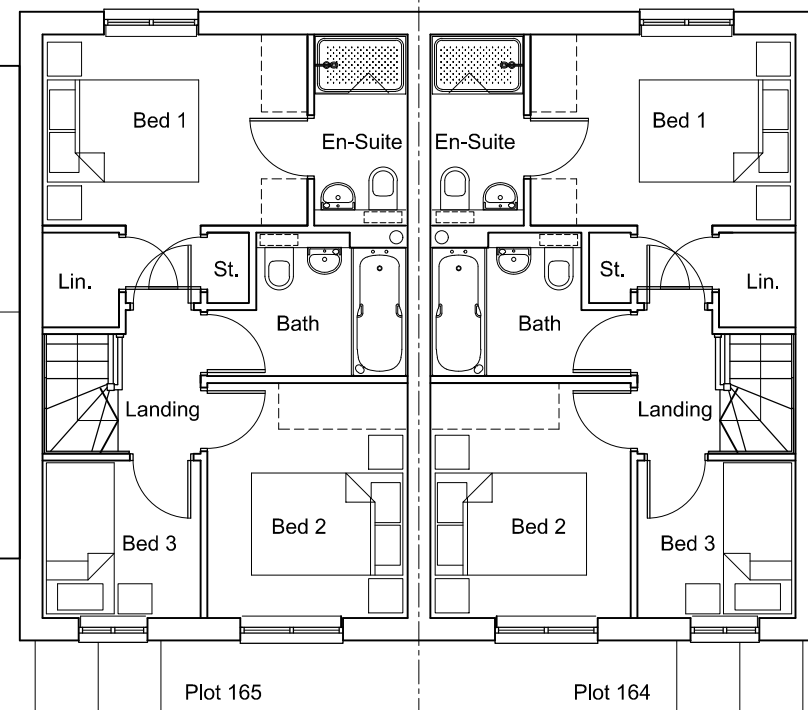


First Floor Plan

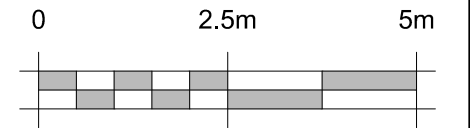

Plots
AS:163 to 165
OPP:

Floor Area :
GF: 37.26 sqm 401.06 sq ft
FF: 37.26 sqm 401.06 sq ft
TOTAL: 74.52 sqm 802.13 sq ft

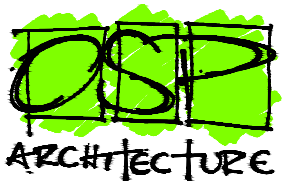REV.	DATE	REVISIONS:	By	Planning	CLIENT:	Bellway Homes LTD (Wessex)		PROJECT:	Bartons Road, Havant		Broadmade House Farnham Business Park Weydon Lane Farnham Surrey GU9 8QT Tel. 01252 267878 info@osparchitecture.com www.osparchitecture.com  O'KEEFE SCANLON LIMITED
x	xx/xx/xx	xxxxxx	XX		SCALE:	1:100 (A3 ORIGINAL)		DRAWING:	Block Plan Plots 163 to 165 Elevations		
					DRAWN:	KLH	17300	P187	—		
					DATE:	Jan 2018					
© COPYRIGHT EXISTS ON THE DESIGNS AND INFORMATION SHOWN ON THIS DRAWING This drawing may be scaled or cross referenced to the scale bar for planning application purposes only.Do not scale for any other purpose,use figured dimensions only,Subject to site survey and all necessary consents. All dimensions to be checked by user and any discrepancies,errors or omissions to be reported to the Architect before work commences.This drawing is to be read in conjunction with all other relevant materials.											