



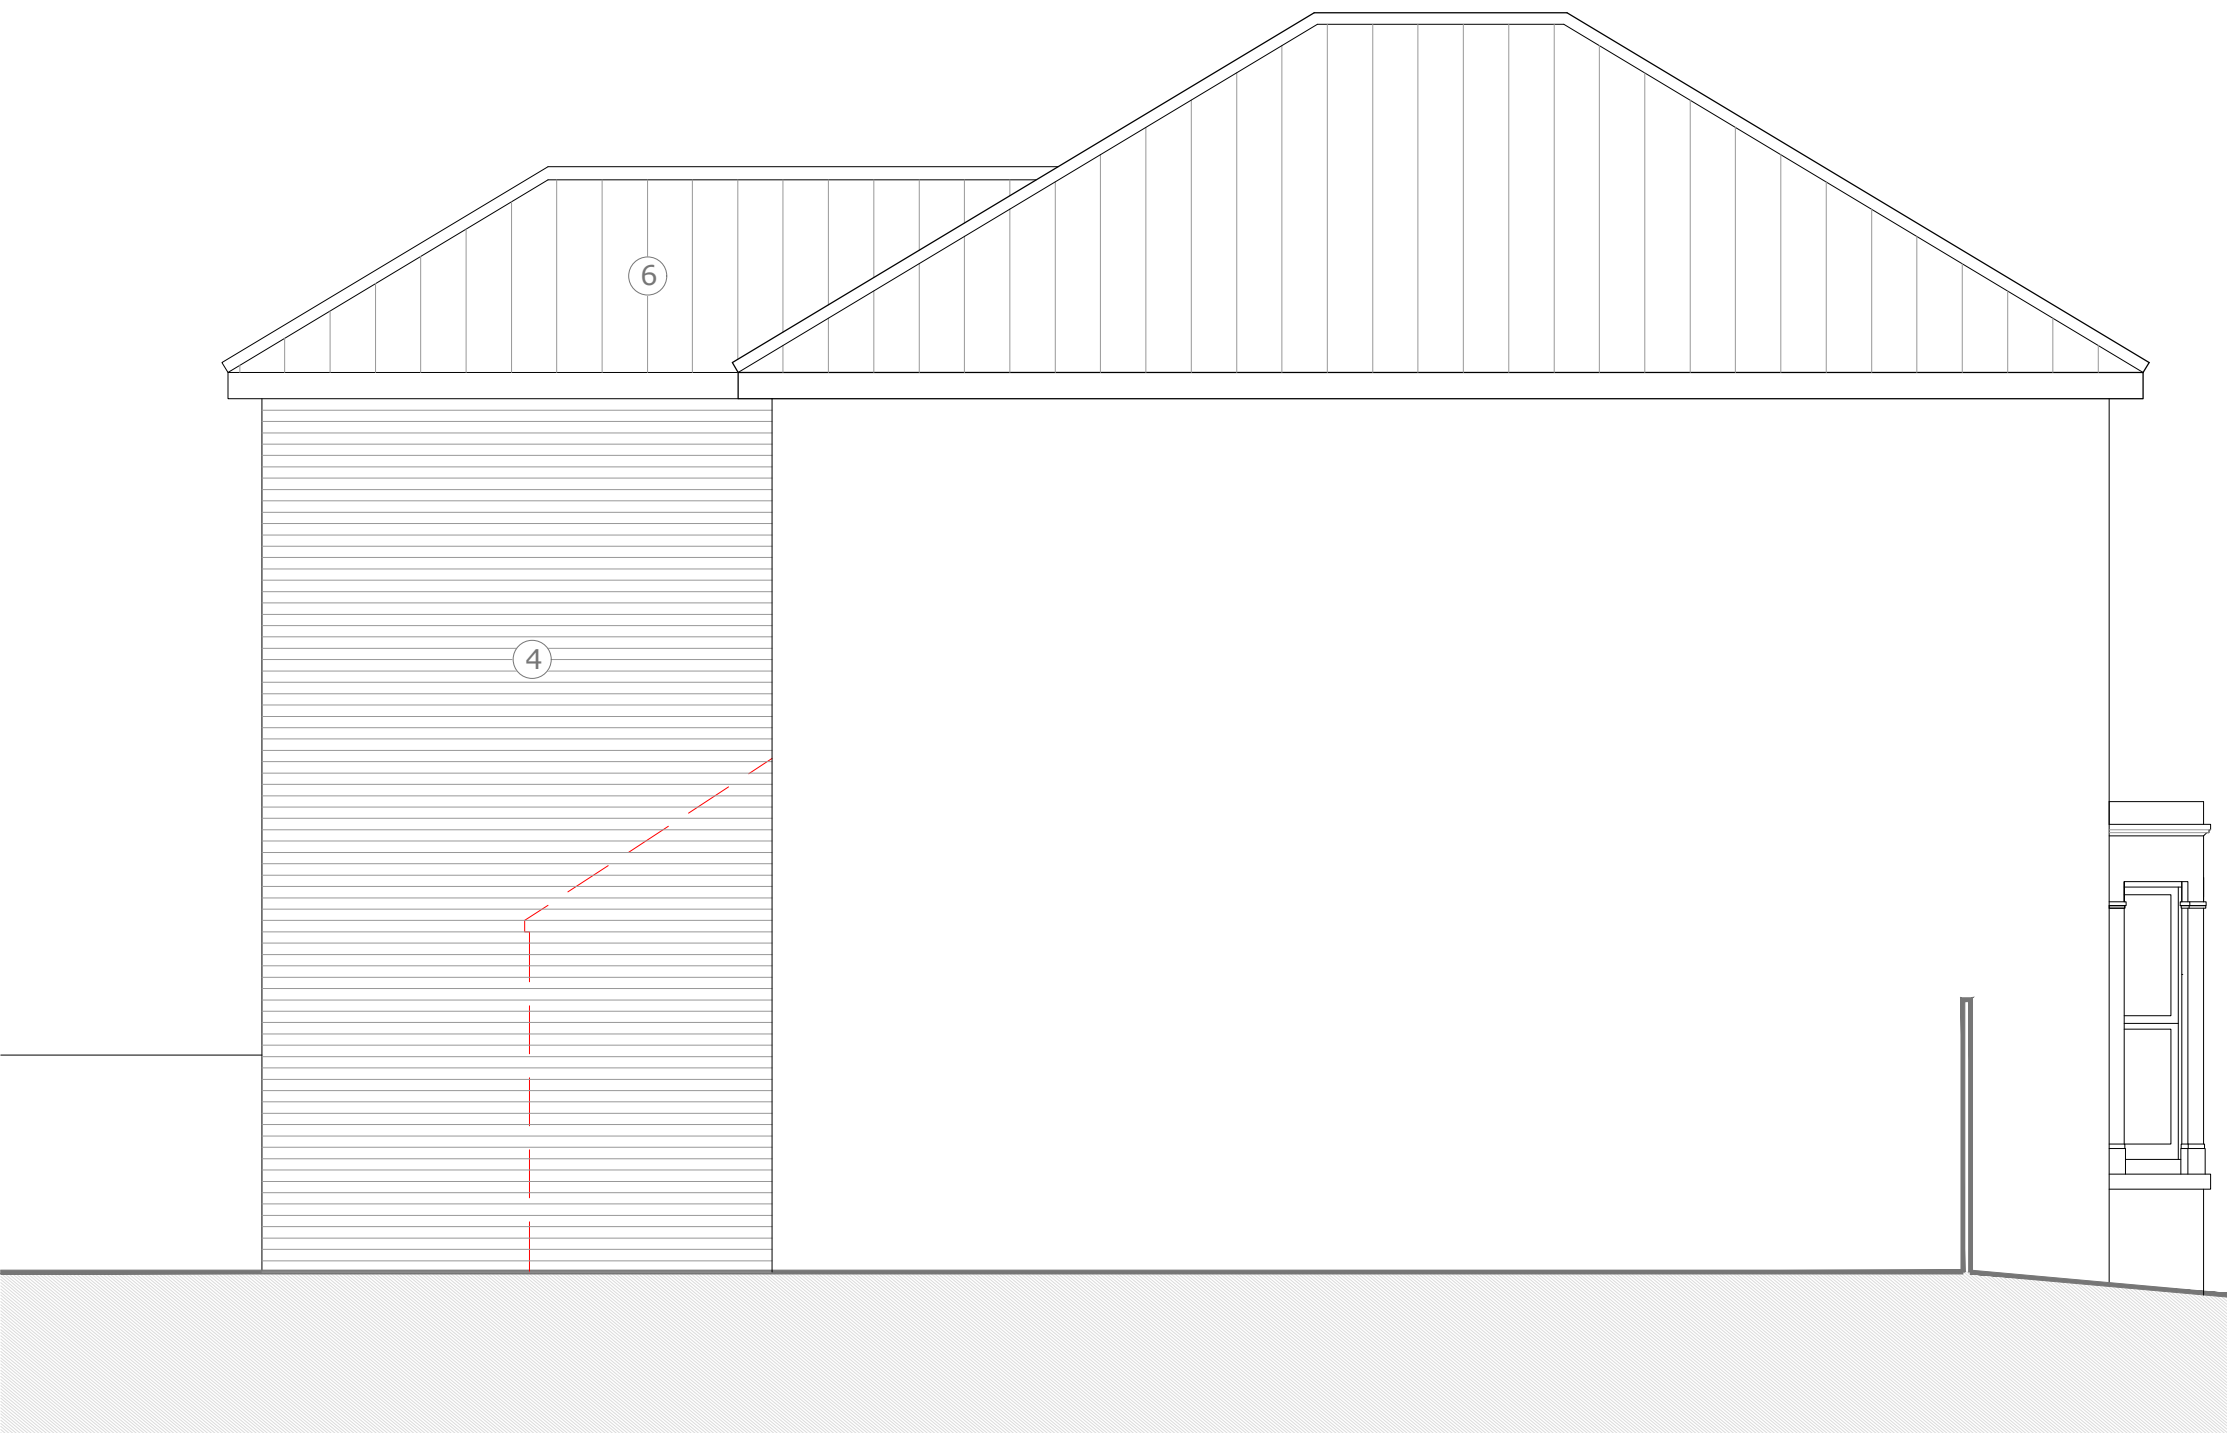

Proposed East Elevation

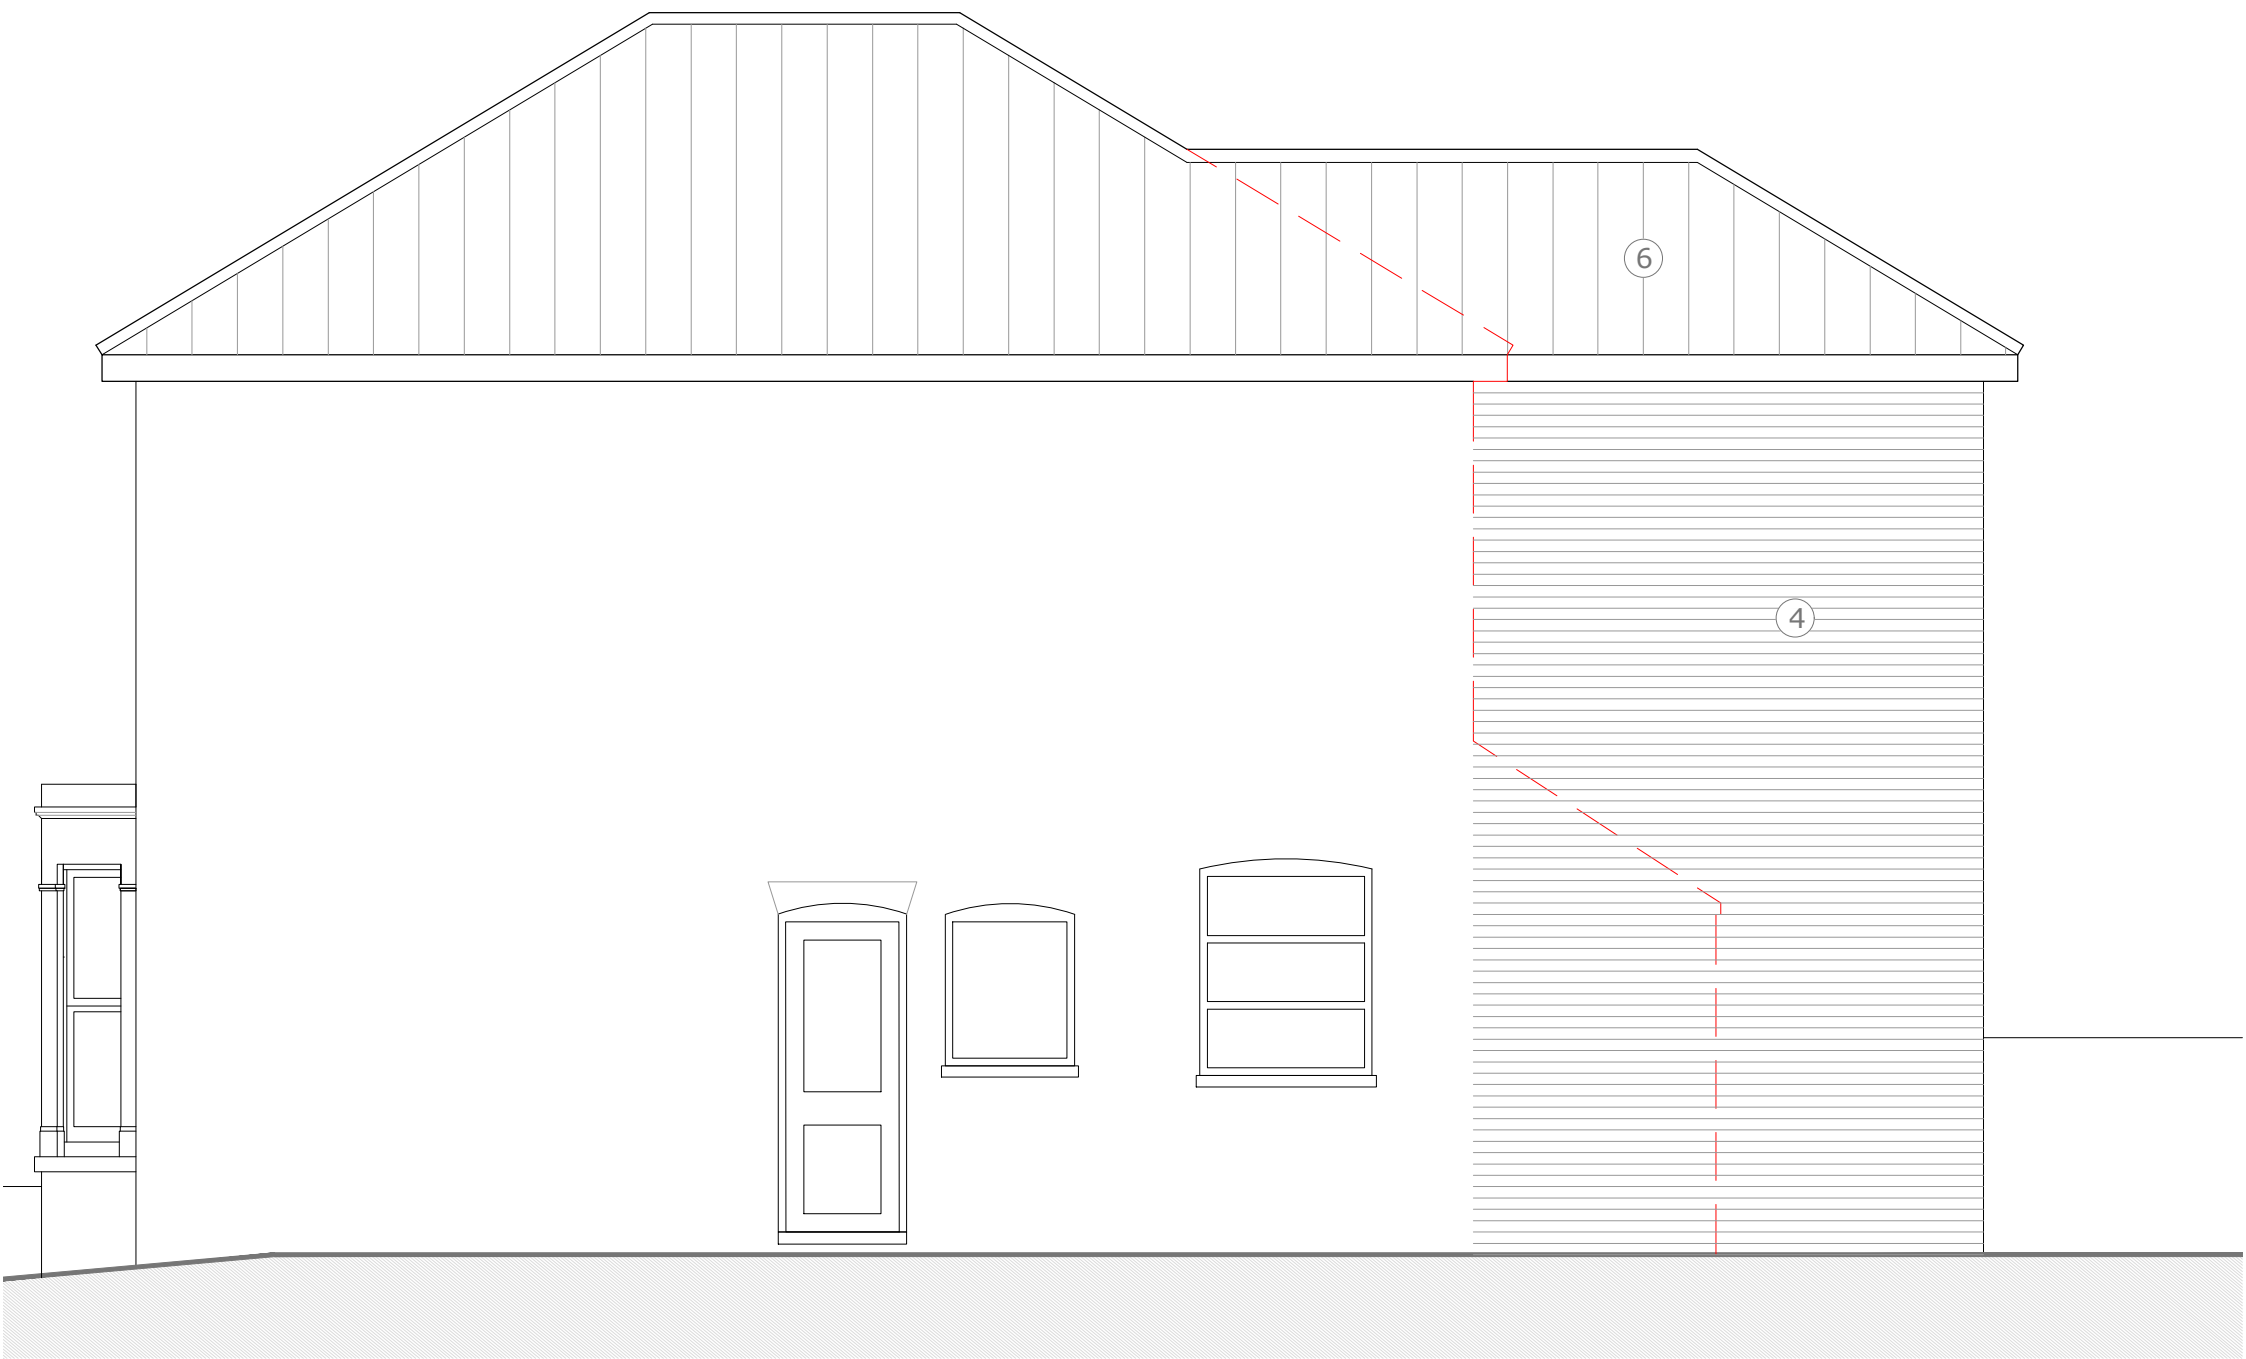

Proposed South Elevation



Proposed North Elevation



Proposed West Elevation

notes

Permission is granted to scale from this drawing for the purpose of Local Authority Planning Approval only. In all other circumstances DO NOT scale from this drawing, please contact this office for any additional information required. Contractors, Sub Contractors and Suppliers are to check all relevant dimensions and levels of site and building before commencing any shop drawings or building work. Ordnance Survey information is reproduced under Crown Copyright 2016 ©. All rights reserved. Licence number 1000047474. This drawing is the copyright of D84 architects ltd ©

RIBA 
Chartered Practice

This drawing must be read in conjunction with related D84 drawings as scheduled in the Drawing Register.
This drawing must also be read in conjunction with the relevant consultants, specialists & sub -contractor drawings :

revisions		date		
P1	Preliminary Issue	19.04.18		
P2	Issued for Planning	27.04.18		

- ① Existing Link and Rear Extensions demolished
- ② New Bifold door in new opening
- ③ New door in reinstated opening
- ④ New two storey rear extension - matching brickwork, red brick quoin and header details
- ⑤ New windows to match existing
- ⑥ New extension roof tile to match existing
- ⑦ Through colour render - Chalk
- ⑧ UPVC casement windows and doors - Anthracite Grey
- ⑨ New roof tile to match plots 1 and 2
- ⑩ Composite cladding to gable detail

--- Existing structure (demolished)

D84 architects

17 Pembroke Road
Portsmouth
PO1 2NT

Telephone
+44 (0)2392 177850
+44 (0)7790 322989

Email
mail@D84architects.co.uk

Web
www.D84architects.co.uk

Project
Orchard House, Orchard Road, Havant

Title
Proposed Elevations - Plot 2

Status		
PRELIMINARY		
Drawn	Checked	Date
KR		Apr '18
Project No.	Scale	
D8418_10	1_50@A1	
Drawing No.	Rev	
D8417_10/08	P2	

Scale: 1:50@A1 