


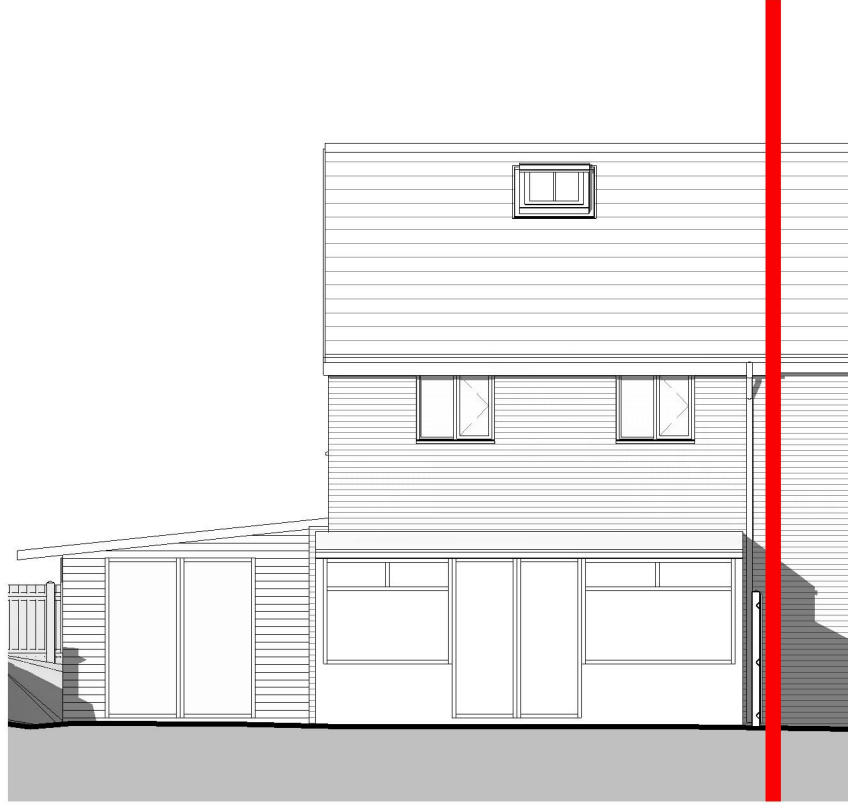



Existing North Elevation  
1 : 100




Existing South Elevation  
1 : 100




Existing West Elevation  
1 : 100

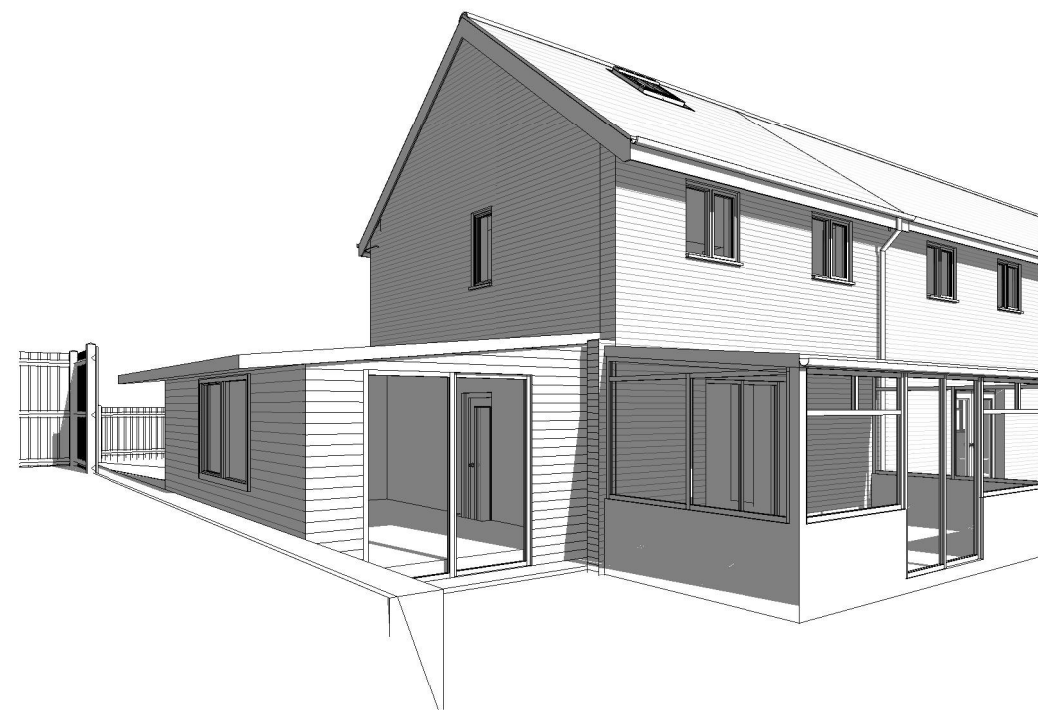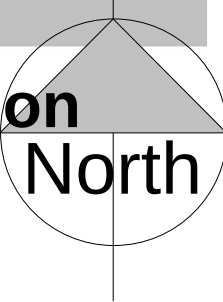



3D View 1

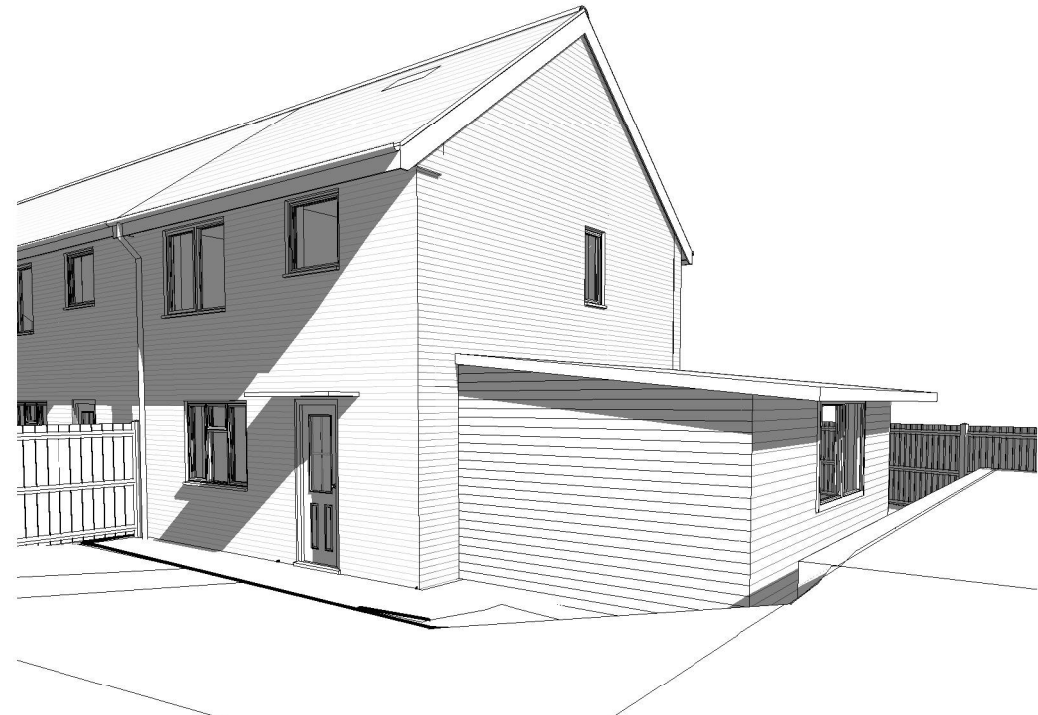


3D View 2

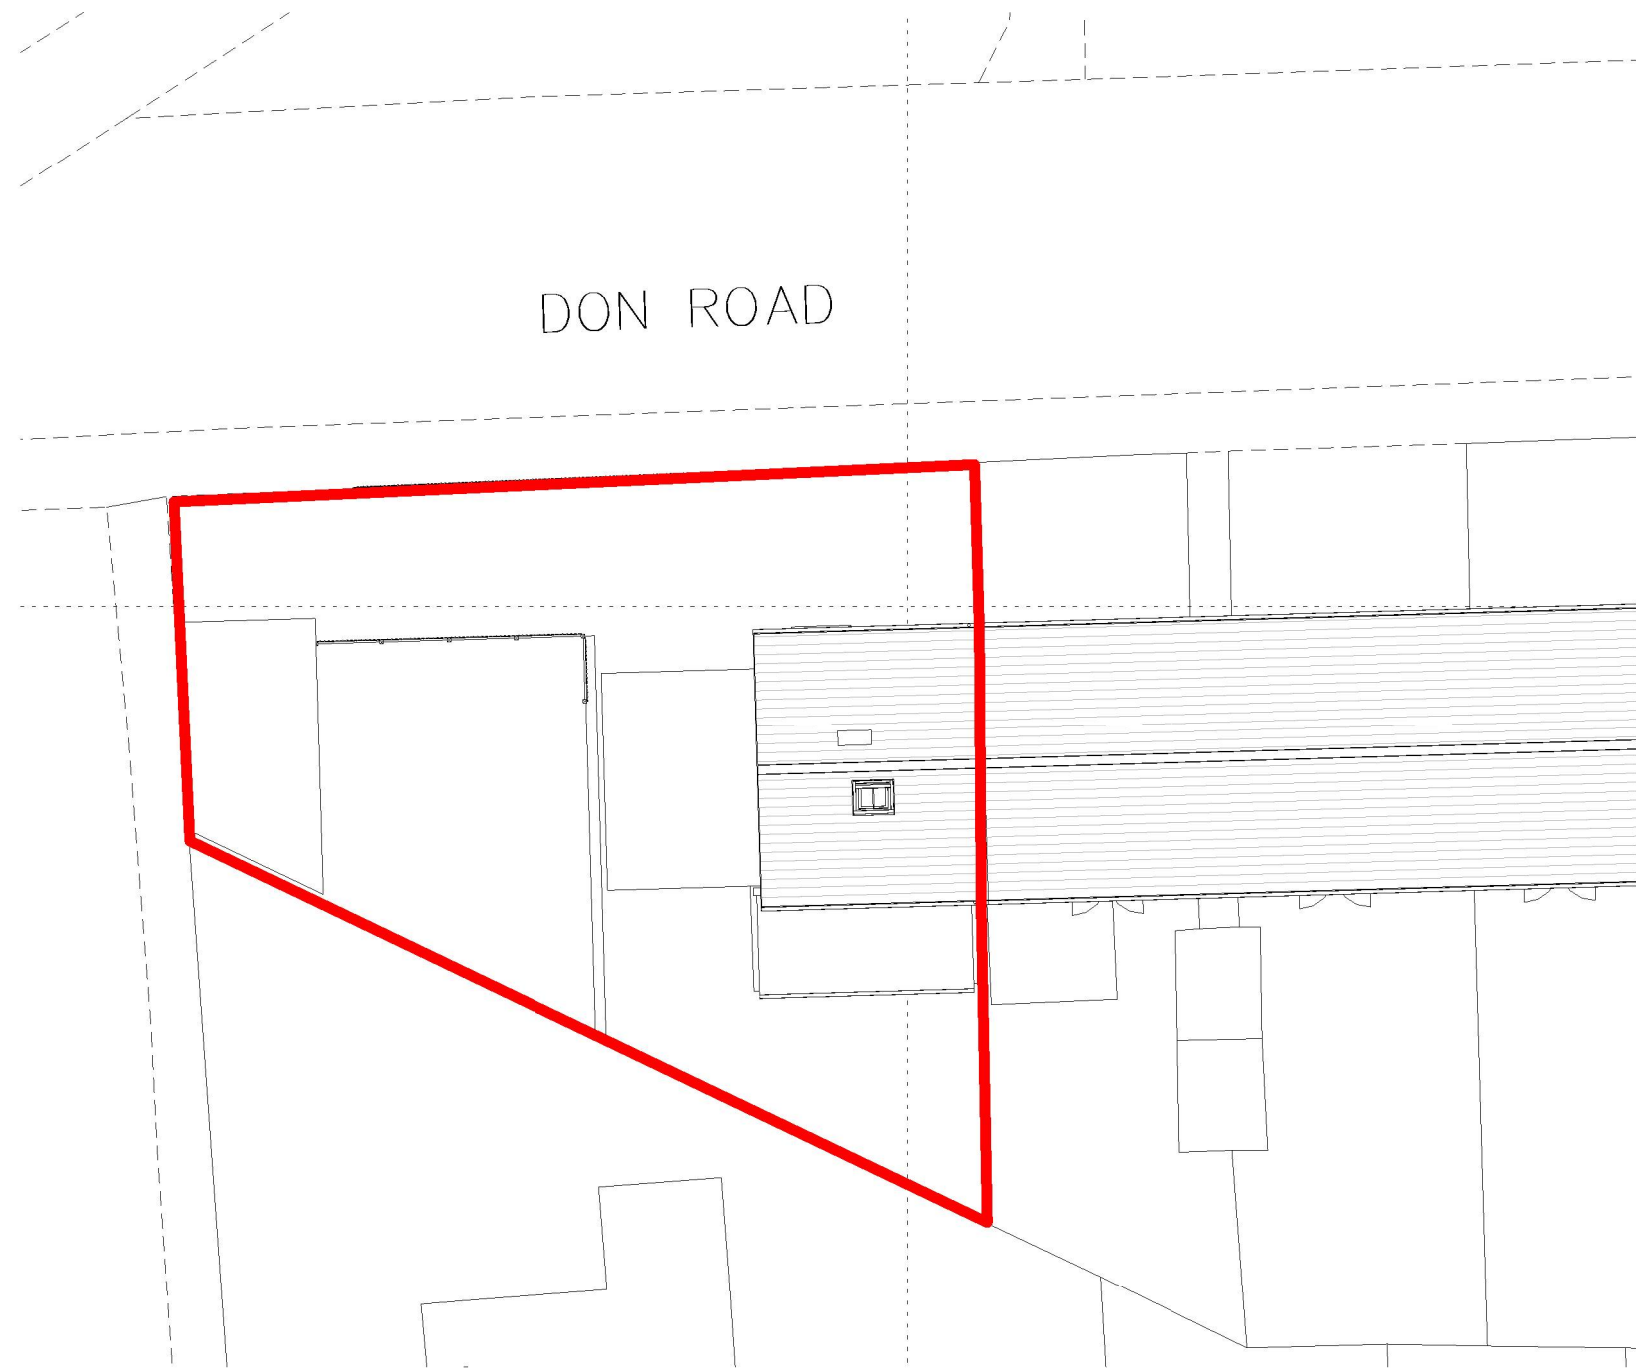


Site Plan  
1 : 200

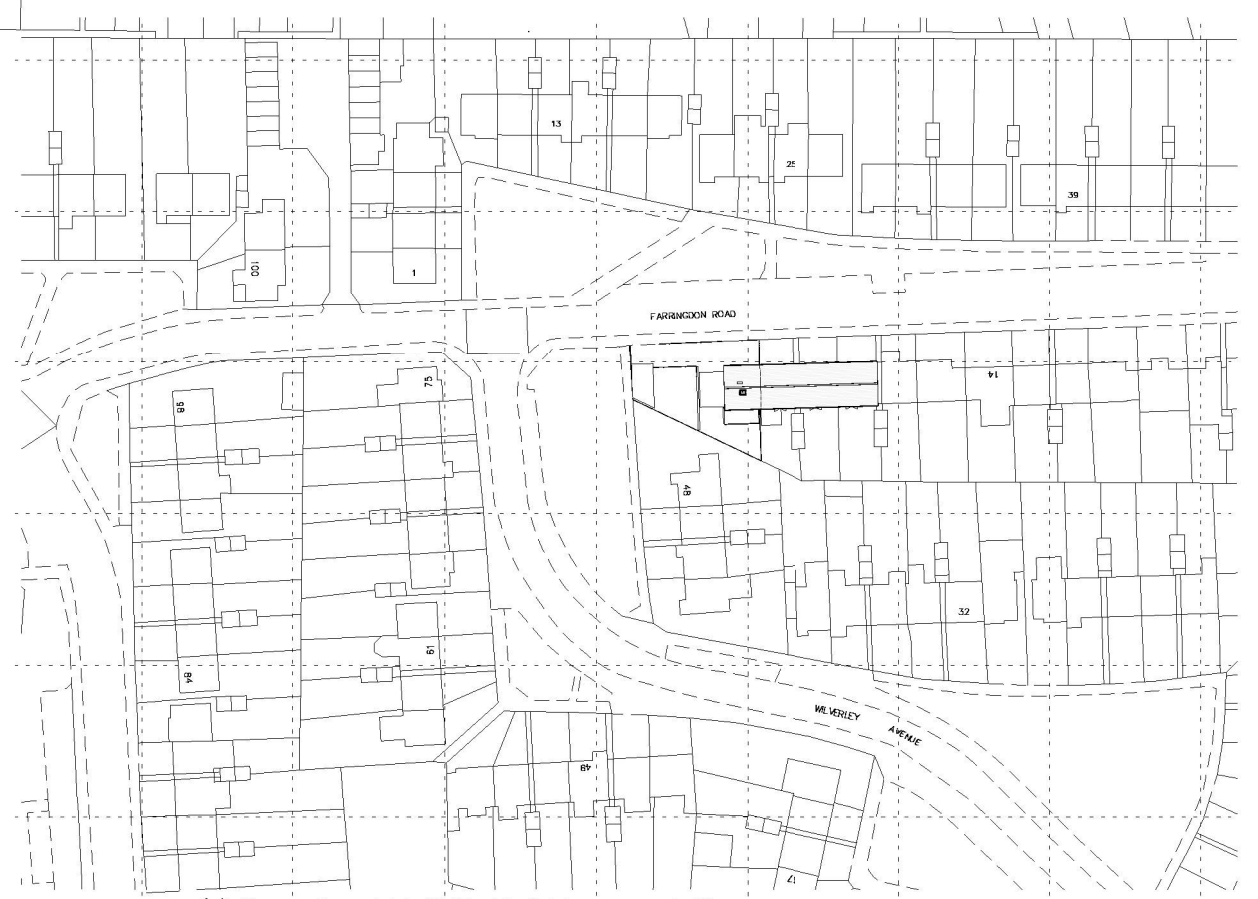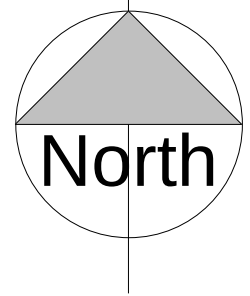


Location Plan  
1 : 1250

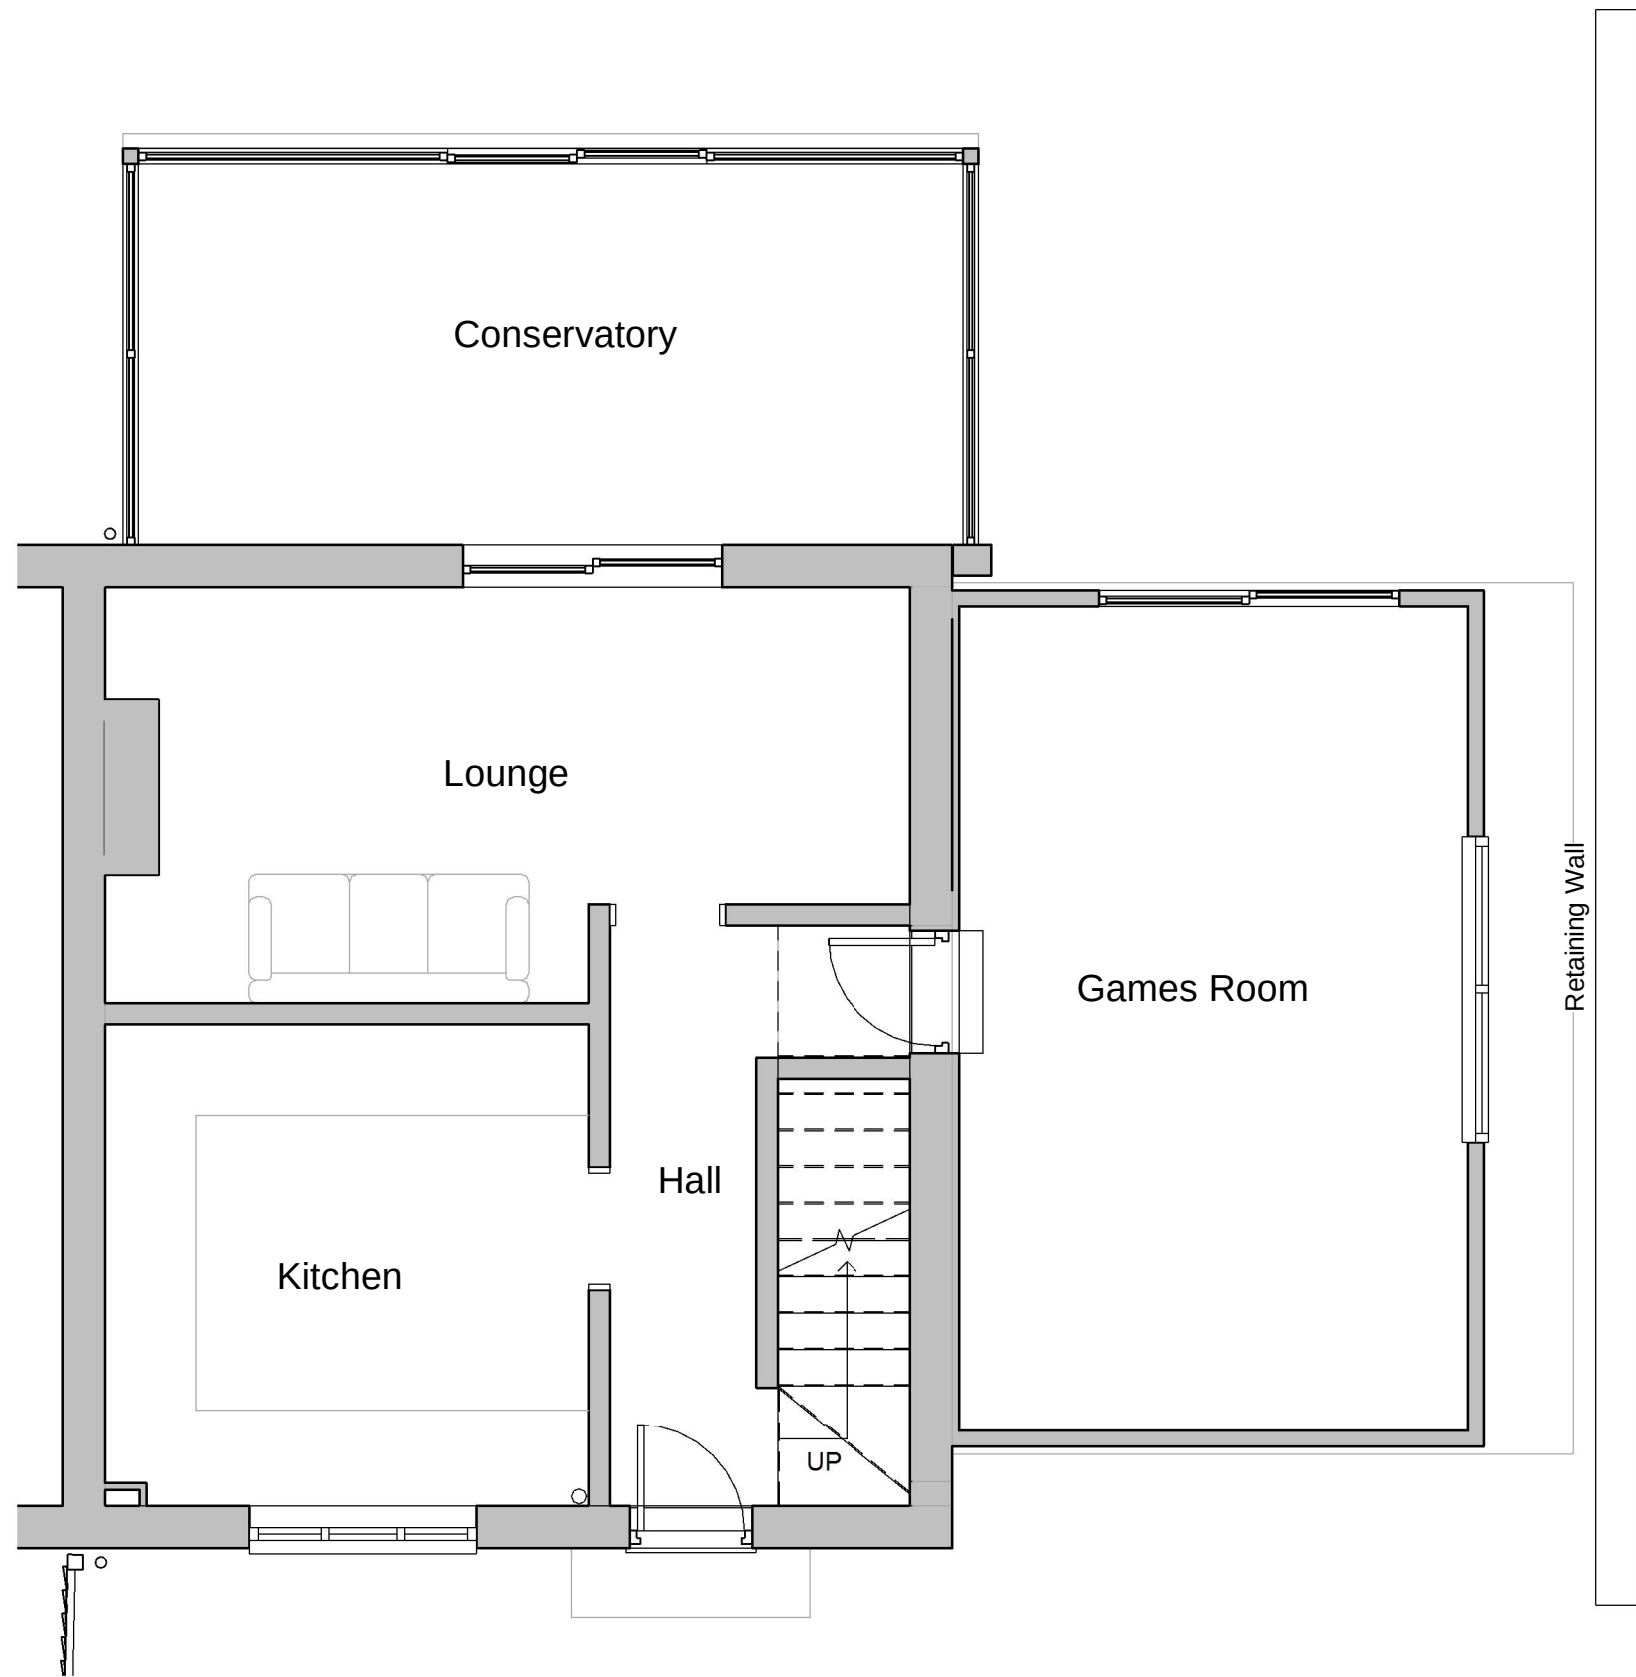


Ground Floor Plan  
1 : 50

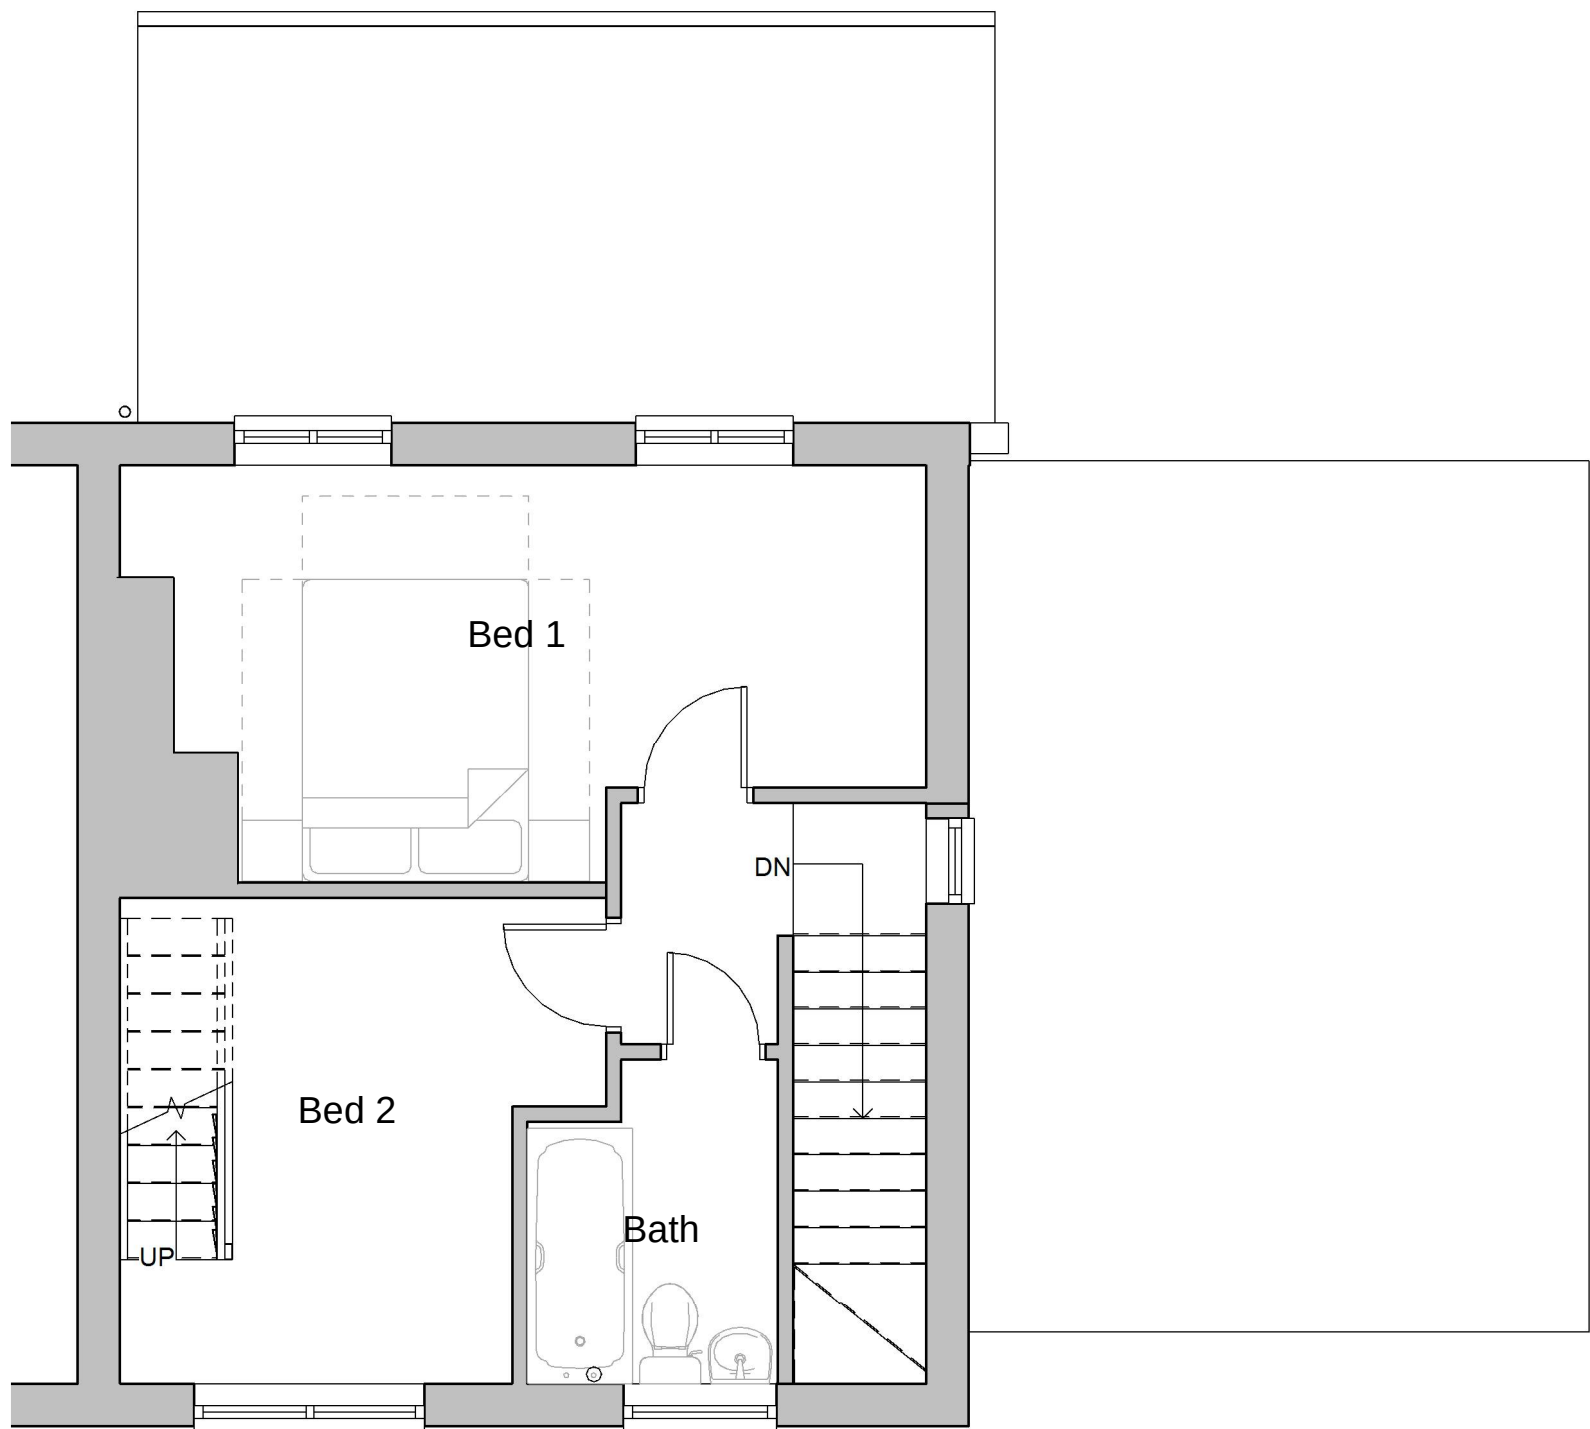

First Floor  
1 : 50

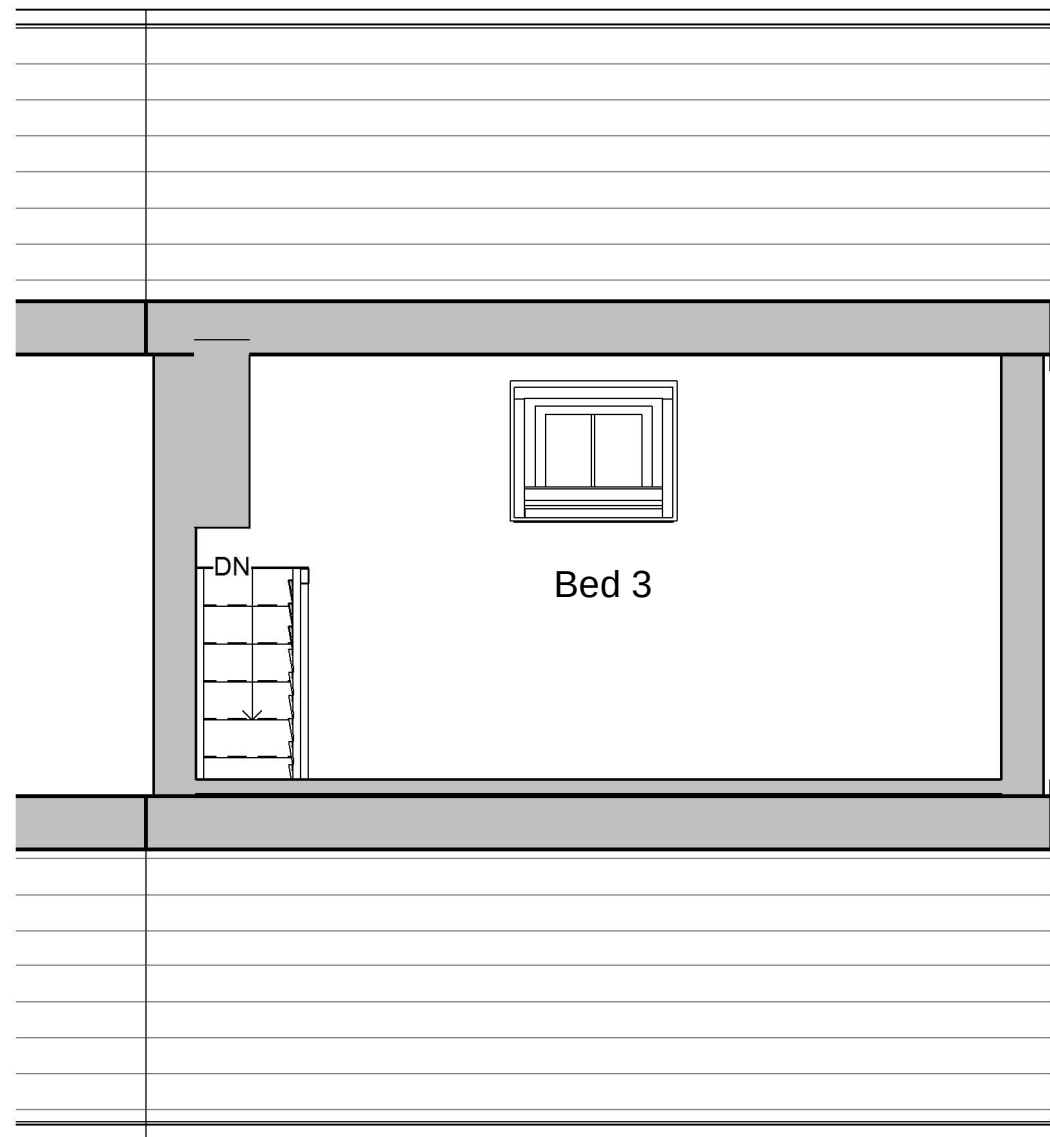

Second Floor  
1 : 50

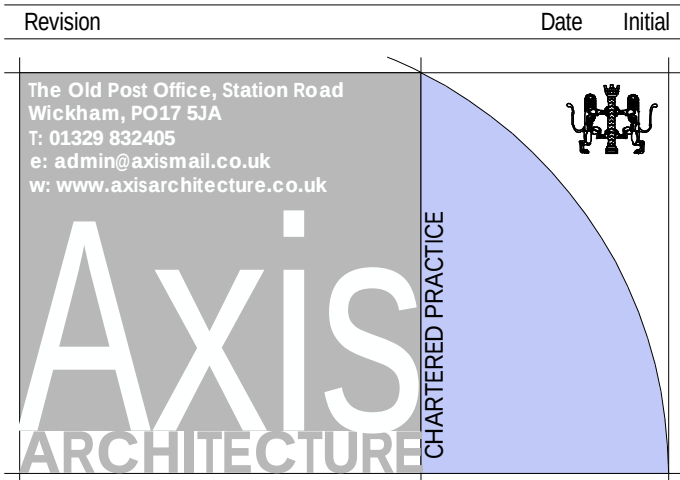

**BIM Enabled Practice**  
This project was delivered using **Autodesk Revit®**  
All dimensions are to be checked on site and any discrepancies reported to the architect before work commences. Figured dimensions only are to be taken from this drawing. This drawing is to be read in conjunction with all relevant consultants and/or specialists drawings/documents and any discrepancies or variations notified to the architect before work commences. This drawing is copyright and may not be reproduced, wholly or in part, without the consent of the architect.

**Alterations and Extensions**  
2 Farrington Road, Havant  
Mr Wilson

**Existing Layout**  
Scale at 1:100 in meters  
0 5 9

| PLANNING                    |       |          |         |
|-----------------------------|-------|----------|---------|
| Scale @ A1                  | Drawn | Checked  | Date    |
| As indicated                | MD    | PA       | Sept 17 |
| Job Number & Drawing Number |       | Revision |         |
| 17-035 - 100                |       |          |         |